


WIDER LANDSCAPE PLANTING SCHEDULE							
No.	Species	Form	Girth	Clear stem	Rootball	Height x Width	Code
Zone 1 - Entrance field							
Trees							
1	Fagus sylvatica	std	70-80cm	1.8m	wrb	7-9m x 4-6m	1.1
1	Fagus sylvatica	std	70-80cm	1.8m	wrb	7-9m x 4-6m	1.2
12	Tilia cordata	std	60-70cm	1.8m	wrb	7-9m x 3-4m	1.3
6	Pinus nigra	std	45-50cm	1.8m	wrb	7-9m x 3-4m	1.4
9	Tilia europaea 'Pallda'	std	60-70cm	1.8m	wrb	7-9m x 3-4m	1.5
5	Acer campestre	std	45-50cm	1.8m	wrb	7-9m x 3-4m	1.6
3	Pinus nigra feathered	feathered			wrb		1.7
Zone 2 - Entrance avenue field							
Trees							
8	Carpinus betulus	std	50-60cm	1.8m	wrb	7-9m x 3-4m	2.1
6	Pinus nigra	feathered			wrb	3-4m x 2-3m	2.2
14	Tilia cordata	std	60-70cm	1.8m	wrb	7-9m x 3-4m	2.3
6	Carpinus betulus	std	50-60cm	1.8m	wrb	7-9m x 3-4m	2.4
3	Tilia cordata	std	60-70cm	1.8m	wrb	7-9m x 3-4m	2.5
Zone 3 - Main Avenue							
Trees							
7	Tilia europaea pallida	std	60-70cm	1.8m	wrb	7-9m x 3-4m	3.1
16	Fagus sylvatica	std	50-60cm	1.8m	wrb	7-9m x 3-4m	3.2
9	Acer campestre	std	45-50cm	1.8m	wrb	7-9m x 3-4m	3.3
16	Parrotia persica	std	50-60cm	1.8m	wrb	7-9m x 3-4m	3.4
18	Tilia europaea pallida	std	60-70cm	1.8m	wrb	7-9m x 3-4m	3.5
5	Tilia europaea pallida	std	60-70cm	1.8m	wrb	7-9m x 3-4m	3.6
10	Tilia europaea pallida	std	45-50cm	1.8m	wrb	7-9m x 3-4m	3.7
12	Acer campestre	std	45-50cm	1.8m	wrb	7-9m x 3-4m	3.8
50	Tilia cordata	std	50-60cm	1.8m	wrb	7-9m x 3-4m	3.9
120	Tilia europaea pallida	std	Existing to move via tree spade by specialist contractor				3.10
9	Tilia europaea pallida	std	45-50cm	1.8m	wrb	7-9m x 3-4m	3.11
3	Tilia europaea pallida	std	45-50cm	1.8m	wrb	7-9m x 3-4m	3.12
9	Fagus sylvatica	std	45-50cm	1.8m	wrb	7-9m x 3-4m	3.13
6	Fagus sylvatica	std	45-50cm	1.8m	wrb	7-9m x 3-4m	3.14

Zone 4 - Inner garden							
See plan PC-BHS-ZZ-XX-DR-L-0402							
Zone 5 - North boundary							
7	Prunus avium	std	30-35cm	1.8m	wrb	5-7m x 2-3m	5.1
3	Fagus sylvatica	std	45-50cm	1.8m	wrb	7-9m x 3-4m	5.2
9	Prunus avium	std	45-50cm	1.8m	wrb	7-9m x 3-4m	5.3
7	Fagus sylvatica	std	45-50cm	1.8m	wrb	7-9m x 3-4m	5.4
6	Juglans regia	std	45-50cm	1.8m	wrb	7-9m x 3-4m	5.5
7	Parrotia persica	std	45-50cm	1.8m	wrb	7-9m x 3-4m	5.6
7	Ilex aquifolium	std	30-35cm	1.8m	wrb	5-7m x 2-3m	5.7
10	Fagus sylvatica	std	45-50cm	1.8m	wrb	7-9m x 3-4m	5.8
6	Ilex aquifolium	std	30-35cm	1.8m	wrb	5-7m x 2-3m	5.9
9	Fagus sylvatica	std	45-50cm	1.8m	wrb	7-9m x 3-4m	5.10
5	Taxus baccata	Bush			wrb	3m h x 2m w	5.11

Zone 6 - EMB							
9	Corylus colurna	std	45-50cm	1.8m	wrb	7-9m x 3-4m	6.1
9	Acer campestre	std	45-50cm	1.8m	wrb	7-9m x 3-4m	6.2
3	Prunus x yedoensis	std	45-50cm	1.8m	wrb	7-9m x 3-4m	6.3
5	Carpinus betulus	std	45-50cm	1.8m	wrb	7-9m x 3-4m	6.4
10	Prunus x yedoensis	std	45-50cm	1.8m	wrb	7-9m x 3-4m	6.5
8	Carpinus betulus	std	45-50cm	1.8m	wrb	7-9m x 3-4m	6.6
6	Carpinus betulus	std	45-50cm	1.8m	wrb	7-9m x 3-4m	6.7
12	Parrotia persica	std	45-50cm	1.8m	wrb	7-9m x 3-4m	6.8

Zone 7 - Wider parkland							
7	Fagus sylvatica	std	45-50cm	1.8m	wrb	7-9m x 3-4m	7.1
7	Acer campestre	std	45-50cm	1.8m	wrb	7-9m x 3-4m	7.2
10	Carpinus betulus	std	45-50cm	1.8m	wrb	7-9m x 3-4m	7.3
3	Tilia intermedia	std	45-50cm	1.8m	wrb	7-9m x 3-4m	7.4
6	Acer campestre	std	45-50cm	1.8m	wrb	7-9m x 3-4m	7.5
2	Tilia europaea pallida	std	45-50cm	1.8m	wrb	7-9m x 3-4m	7.6
5	Tilia europaea pallida	std	45-50cm	1.8m	wrb	7-9m x 3-4m	7.7
6	Fagus sylvatica	std	45-50cm	1.8m	wrb	7-9m x 3-4m	7.8
8	Fagus sylvatica	std	45-50cm	1.8m	wrb	7-9m x 3-4m	7.9
6	Fagus sylvatica	std	45-50cm	1.8m	wrb	7-9m x 3-4m	7.10
3	Ilex aquifolium	std	35-40cm	1.8m	wrb	5-7m x 2-3m	7.11
6	Fagus sylvatica	std	45-50cm	1.8m	wrb	7-9m x 3-4m	7.12
138	Fagus sylvatica	std	10-12cm	1.8m	wrb	2-3m h	7.13
18	Sorbus aria	std	10-12cm	1.8m	wrb	2-3m h	7.13
16	Acer pseudoplatanus	std	10-12cm	1.8m	wrb	2-3m h	7.13
5	Acer campestre	std	45-50cm	1.8m	wrb	7-9m x 3-4m	7.14

HEDGES							
No.	Species	Form	Height x Width	no. / m	Rootball	Notes	Length
Zone 1 - Entrance field							
	Fagus sylvatica	bush	2m h x 0.4m w	2.5	wrb	bushy to base	600m
Zone 3 - Main Avenue							
	Taxus baccata	bush	2m h x 0.8m w	1.2	wrb	bushy to base	72m

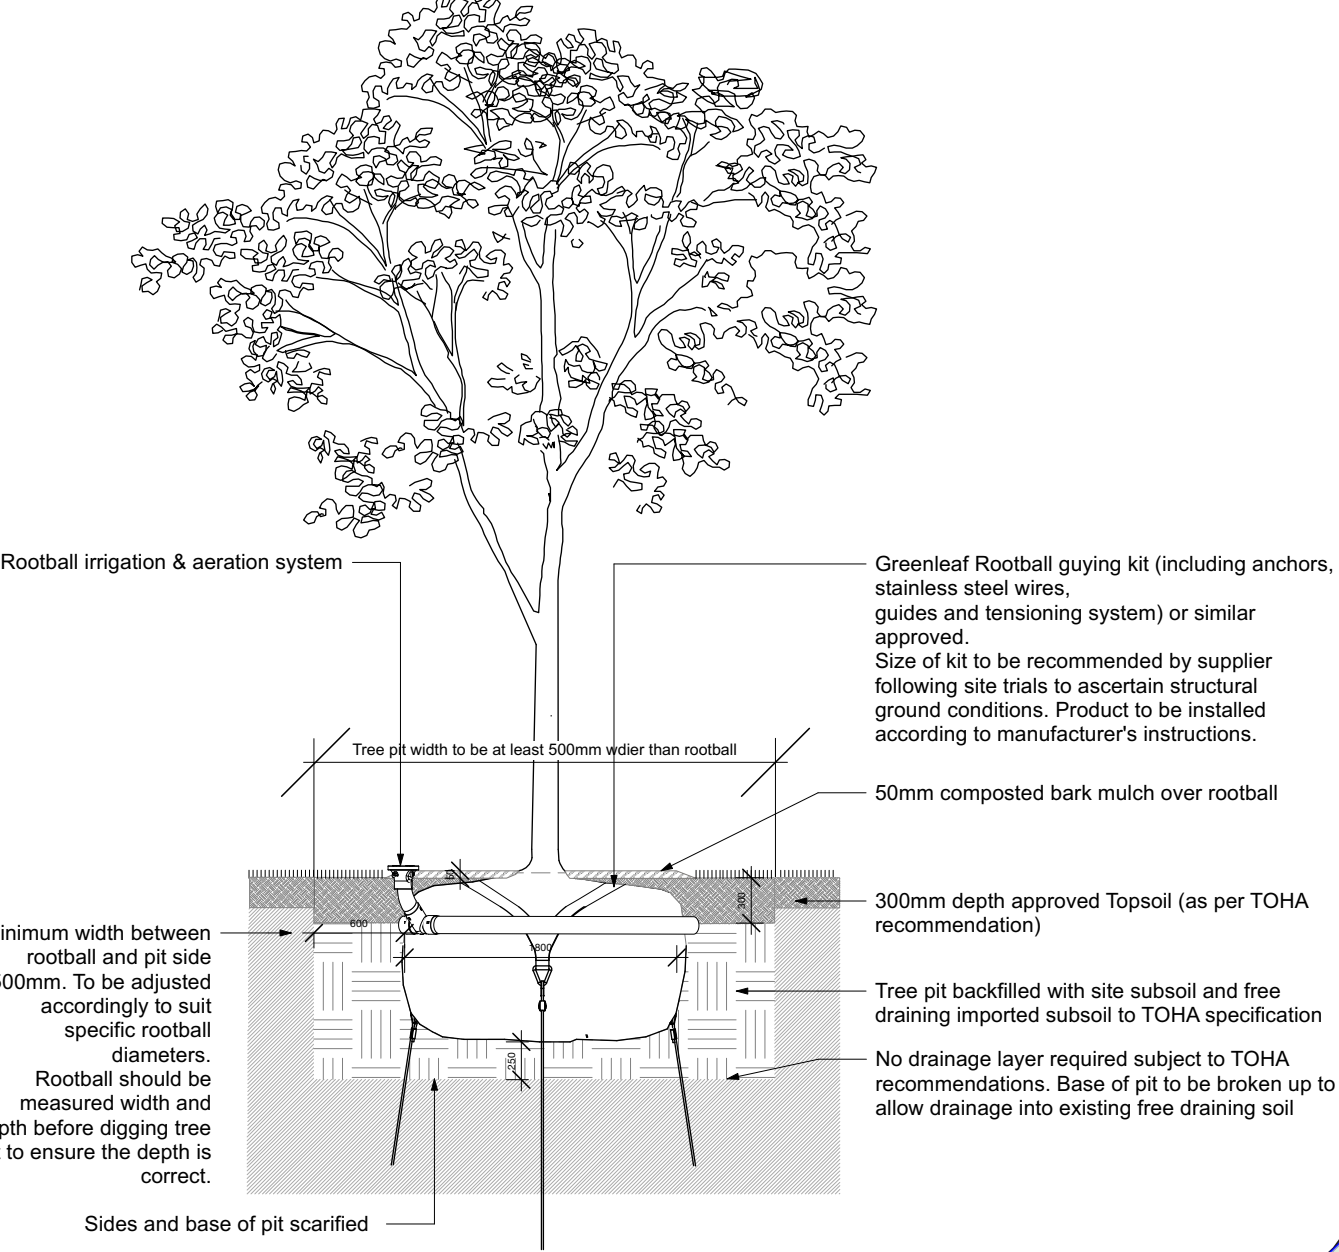

S01 Open ground tree pit detail
Scale: 1:50



Rev	Date	Description	By	CHK
A	24/03/2025	for planning		

Do not scale from this drawing – use written dimensions only. All Dimensions are in millimetres unless otherwise stated. All setting out, levels and dimensions to be checked and agreed on site. Order of construction and setting out to be agreed on site. Bradley-Hole Schoenaich Landscape shall be notified of any discrepancies.

© All information contained in this drawing is copyright and may not be reproduced in whole or part without prior written permission of Bradley-Hole Schoenaich Landscape.

This drawing is to be read in conjunction with the relevant specifications and detail drawings prepared by Bradley-Hole Schoenaich Landscape and other consultants.



Drawing notes	
+ GL / S3.4	Proposed levels
+ EX / S3.4	Existing levels
1 in 50	Falls indicator

Existing landscape	
	Trees
	Woodland / shrub bank
	Hedges
	Bund
	Water bodies

Proposed soft landscape	
	Trees in solid ground
	Fagus hedging
	Yew hedging
	Chalk meadow
	Semi-improved calcareous grassland
	Natural mounds
	Long grass

Furniture	
	Barn Owl Boxes

Water bodies	
	Lake
	Pond

NOT FOR CONSTRUCTION

Bradley-Hole Schoenaich Landscape		10 Stoney Street London SE1 8AD	Project Private client
		+44 (0)20 8829 1149 info@bhsld.co.uk	Scale @ A1 1:2500
		www.bhsld.co.uk	Status for Planning
			Drawing title Wider landscape tree and hedge planting
			Drawing no PC_BHS_ZZ_XX_DR_L_0400