


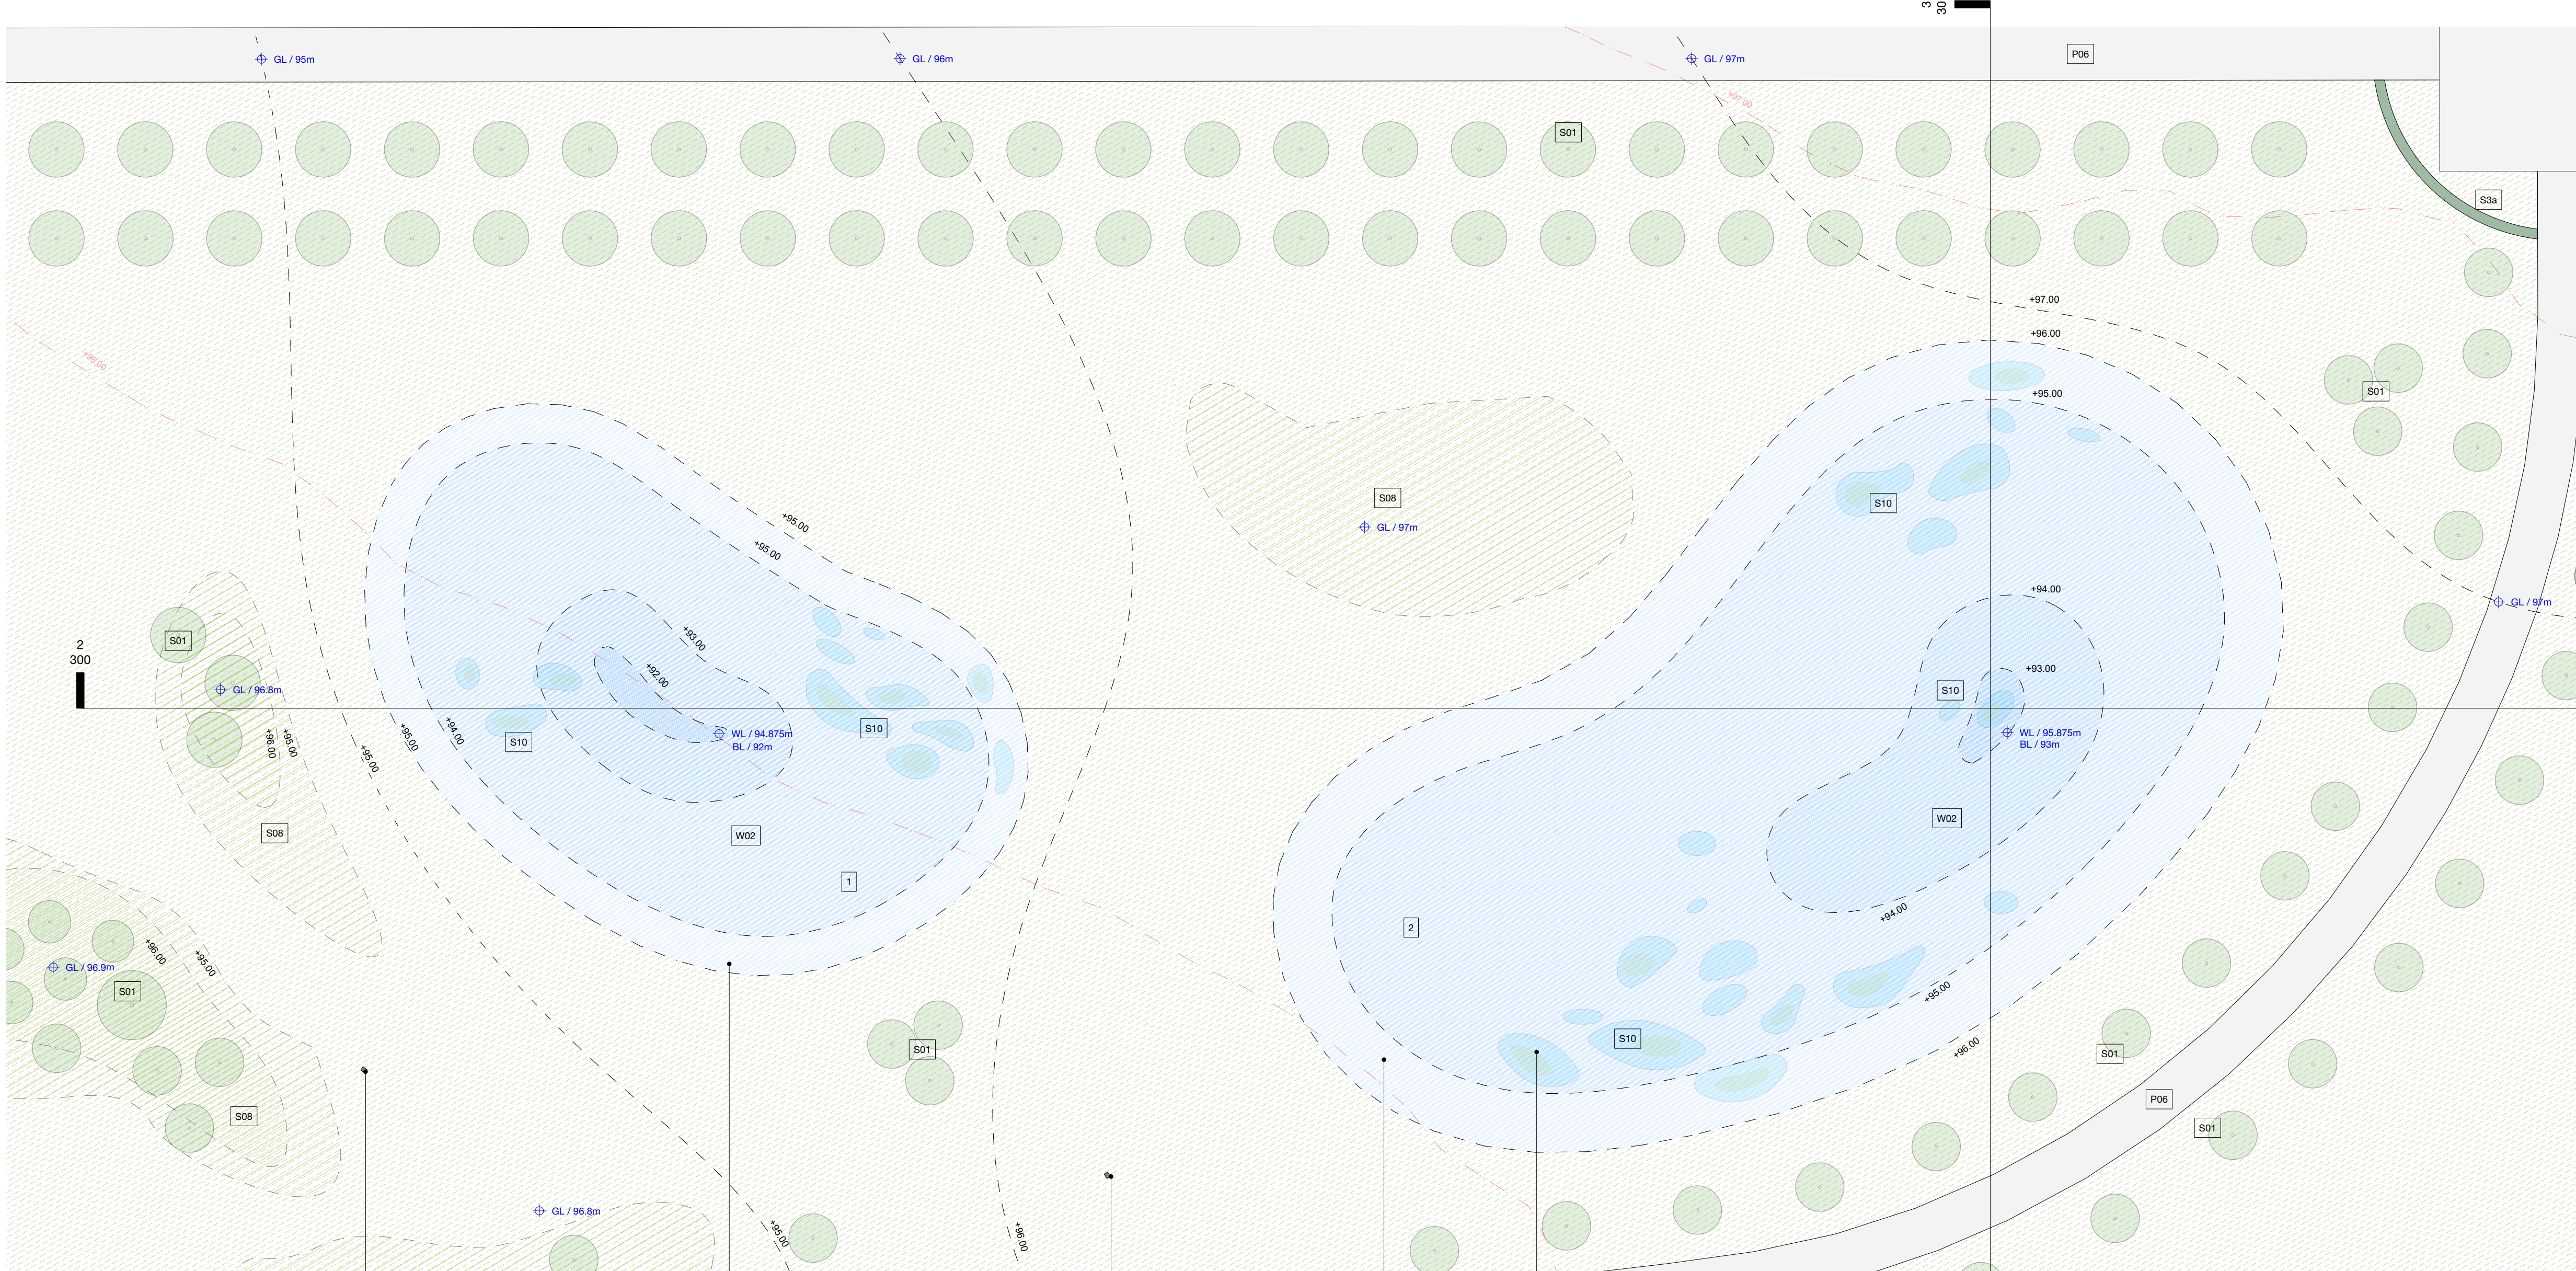

1 Lake layout
Scale: 1:400

Balancing tank by lake specialist contractor, 25m away from pond


Planting shelf for water lilies, 450mm below water level

Balancing tank by lake specialist contractor, 25m away from pond


Planting shelf for water lilies, 450mm below water level

Underwater bars and shoals of clay, sand, or fine gravel, install to the bottom and sides of lake encourage establishment of stoneworts and other submerged, native plants.


Install at all depths, 1.5+ m width, varying size, slopes, heights and depths with allowance for subsidence and erosion, details to be coordinated with lake specialist contractor and ecologist.

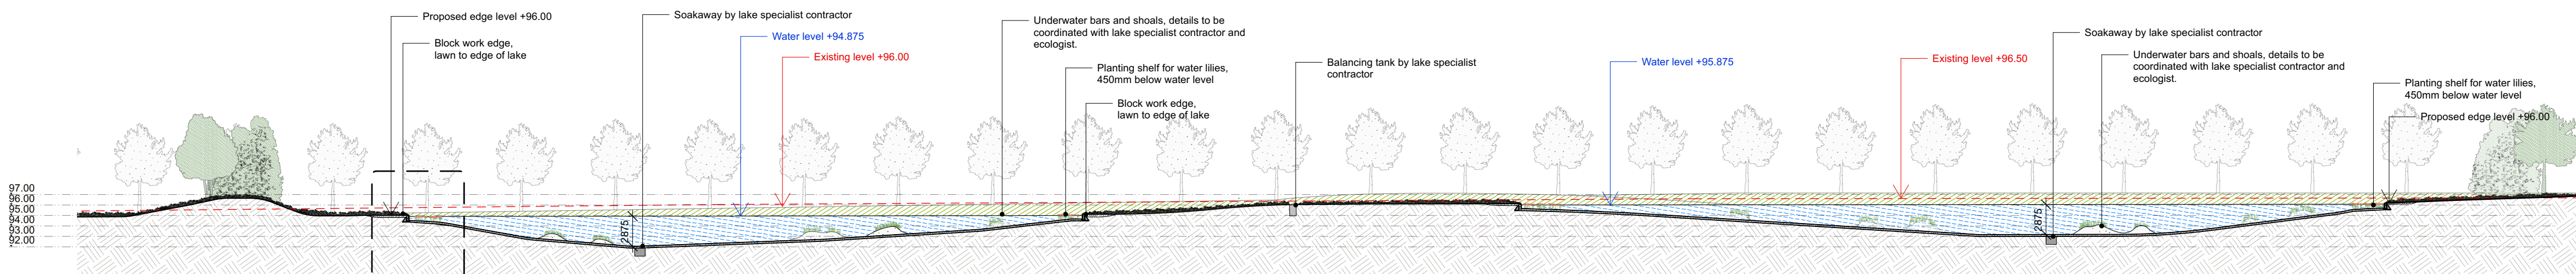

2 Long section through lakes
Scale: 1:400

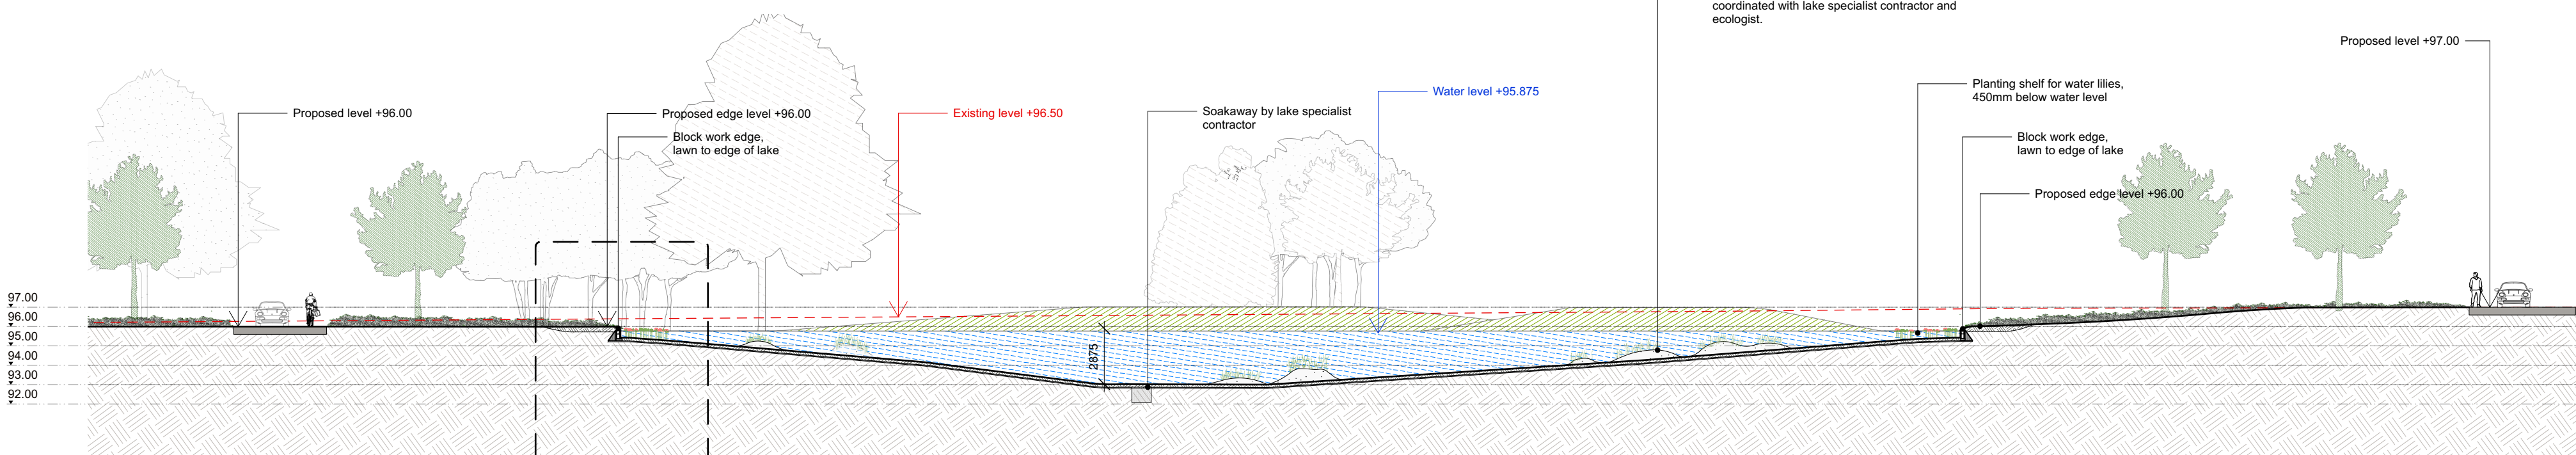

3 Section through lake
Scale: 1:250

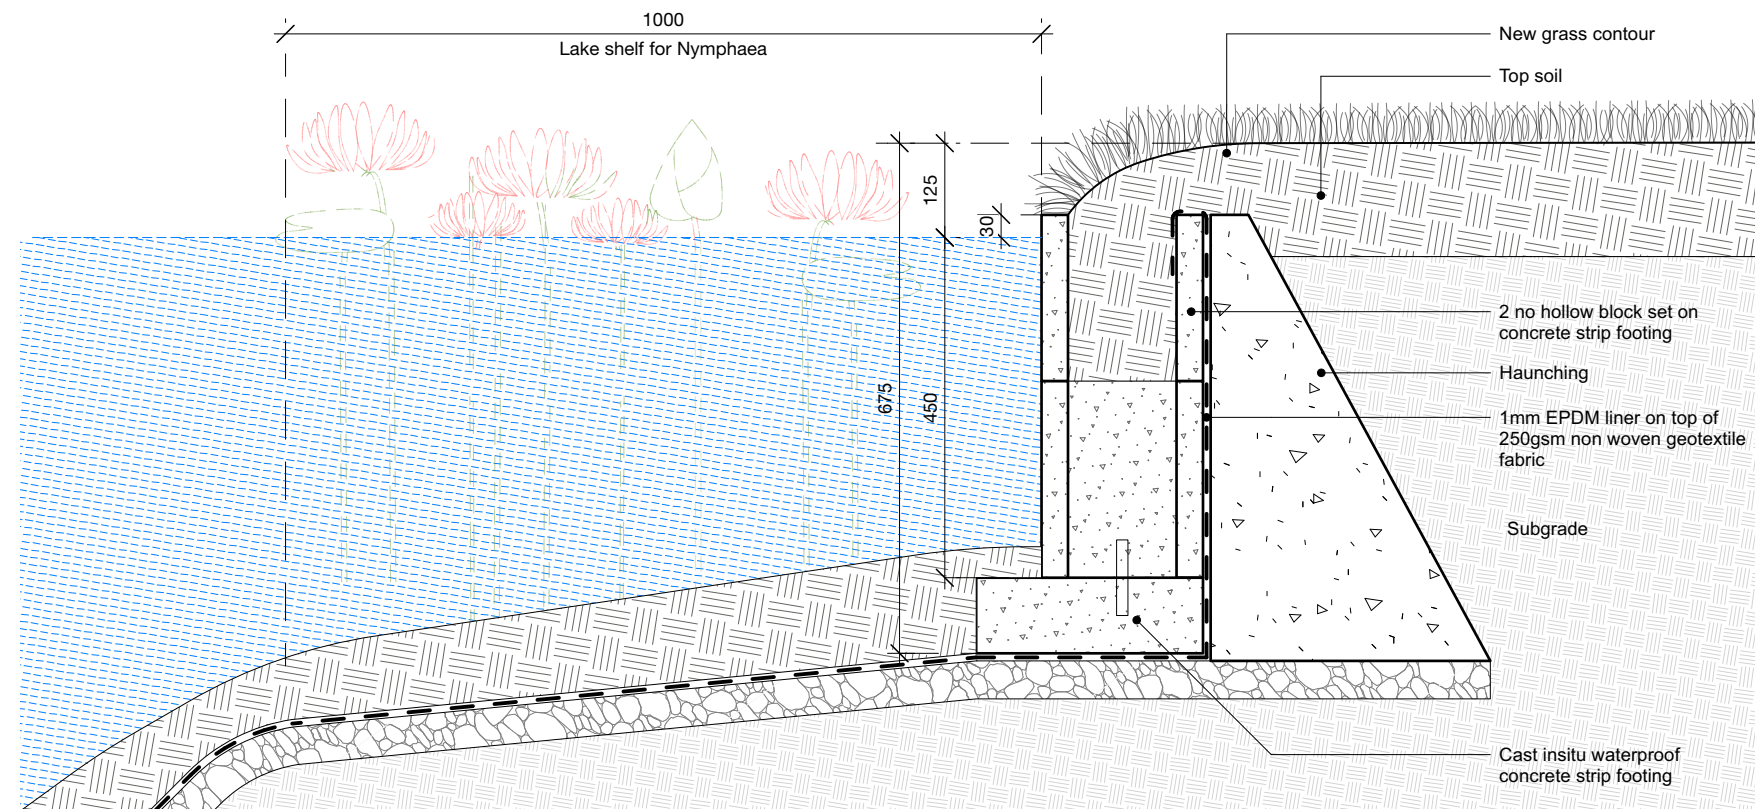

4 Lake edge detail
Scale: 1:10



Location plan

Rev	Date	Description	By	Chk
A	24/03/25	for Planning		

Do not scale from this drawing – use written dimensions only. All Dimensions are in millimetres unless otherwise stated. All setting out, levels and dimensions to be checked and signed on site. Order of construction and setting out to be agreed on site. Bradley-Hole Schoenaich Landscape shall be notified of any discrepancies.

© All information contained in this drawing is copyright and may not be reproduced in whole or part without prior written permission of Bradley-Hole Schoenaich Landscape.

This drawing is to be read in conjunction with the relevant specifications and detail drawings prepared by Bradley-Hole Schoenaich Landscape and other consultants.

Bradley-Hole Schoenaich Landscape

10 Storey Street
London
SE1 1AD
+44 (0)20 8609 1749
info@bhsl.co.uk
www.bhsl.co.uk

Project	Project Conway
Client	Private client
Scale & A3	As shown
Status	for Planning
Drawing title	Lake sections 1 & 2
Drawing nr	PC_BHS_ZZ_XX_DR_L_0300

NOT FOR CONSTRUCTION

A