




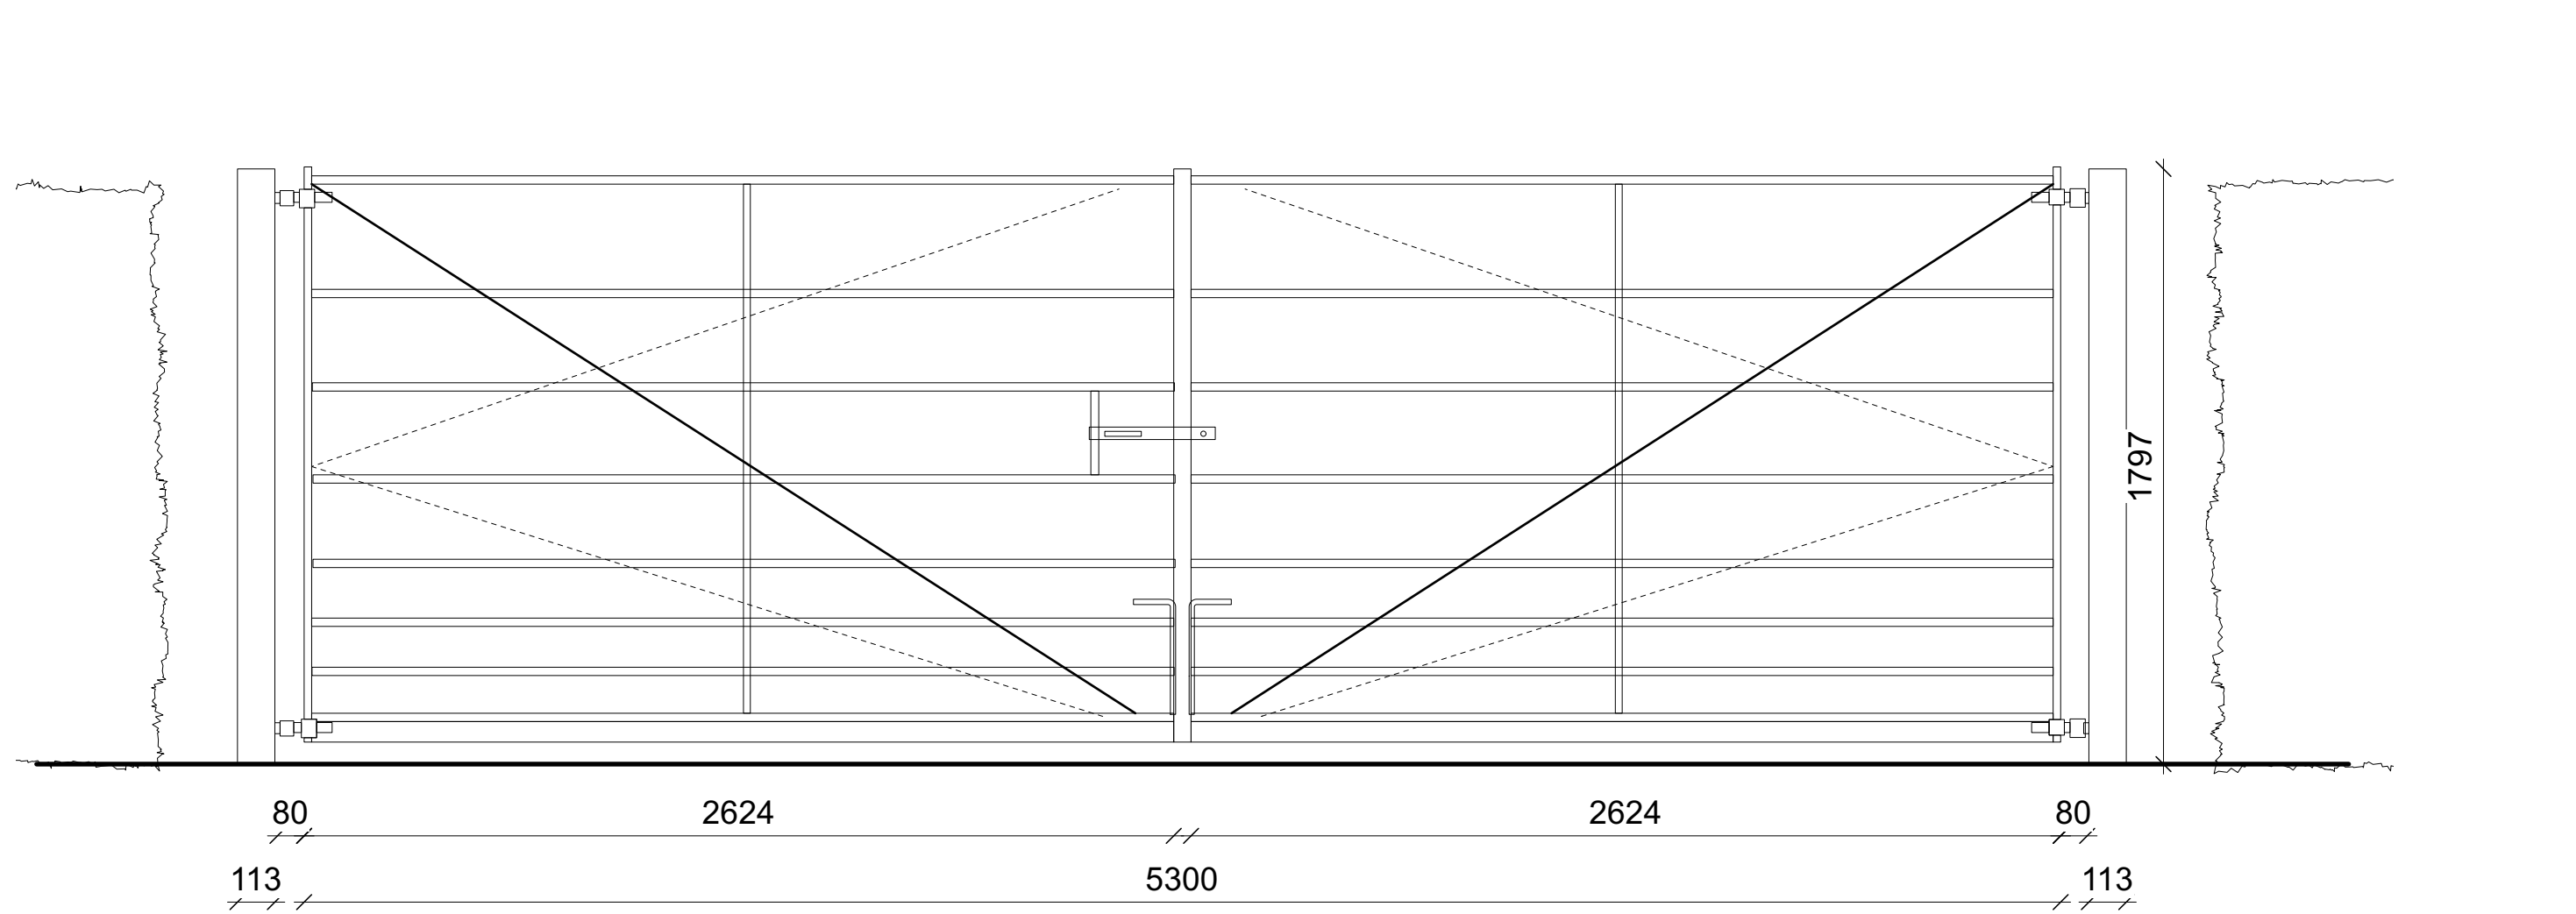


B03 Deer gate, vehicular
Scale: 1:20

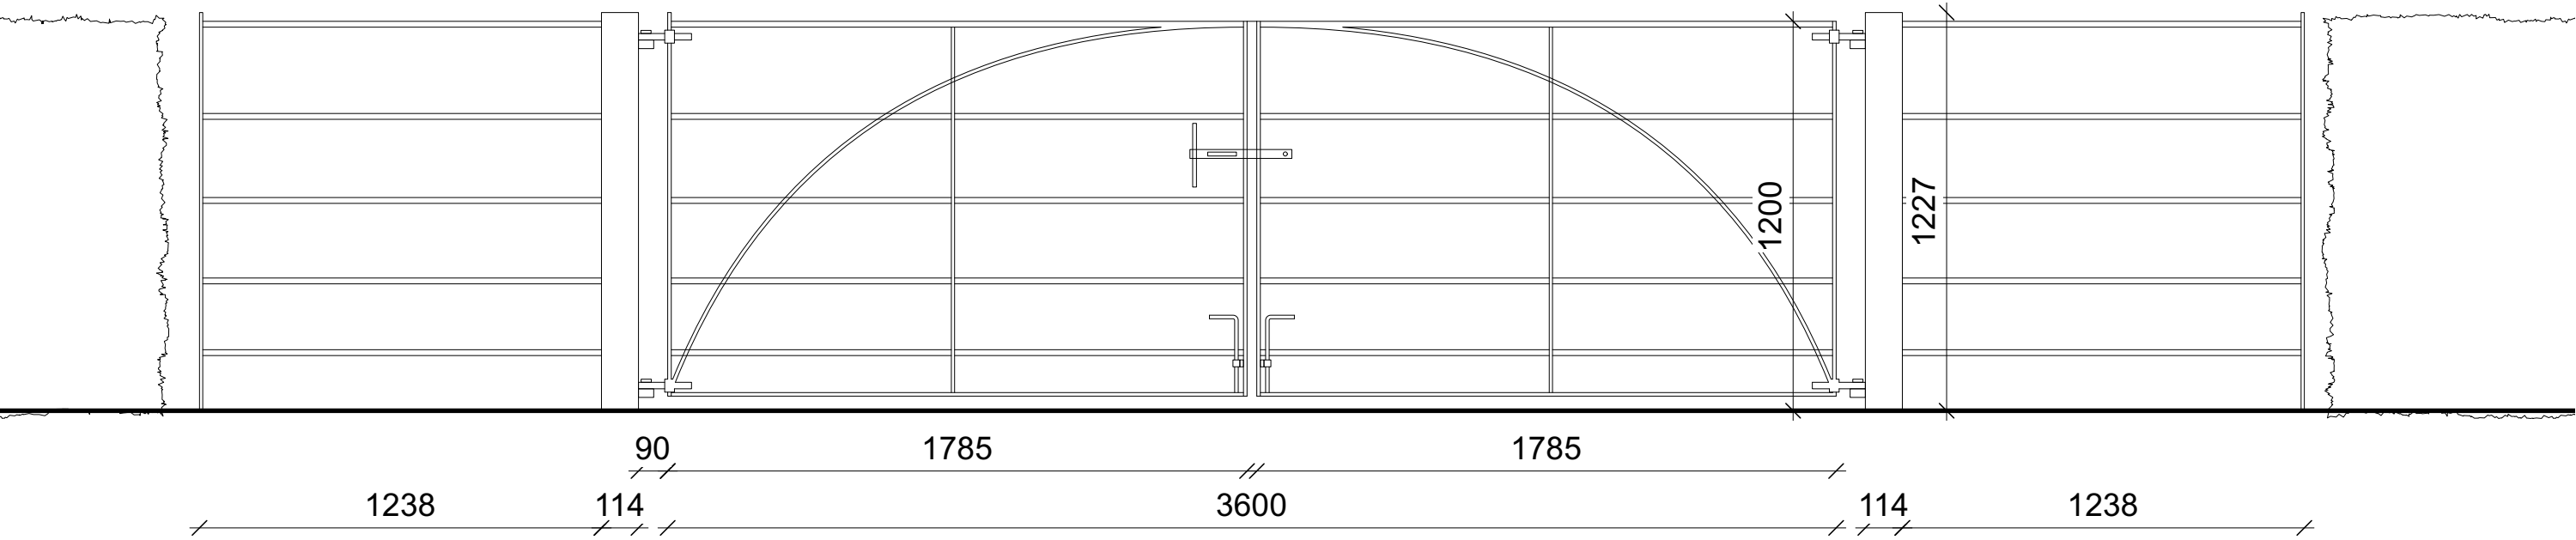

B05 Estate gate, vehicular
Scale: 1:20

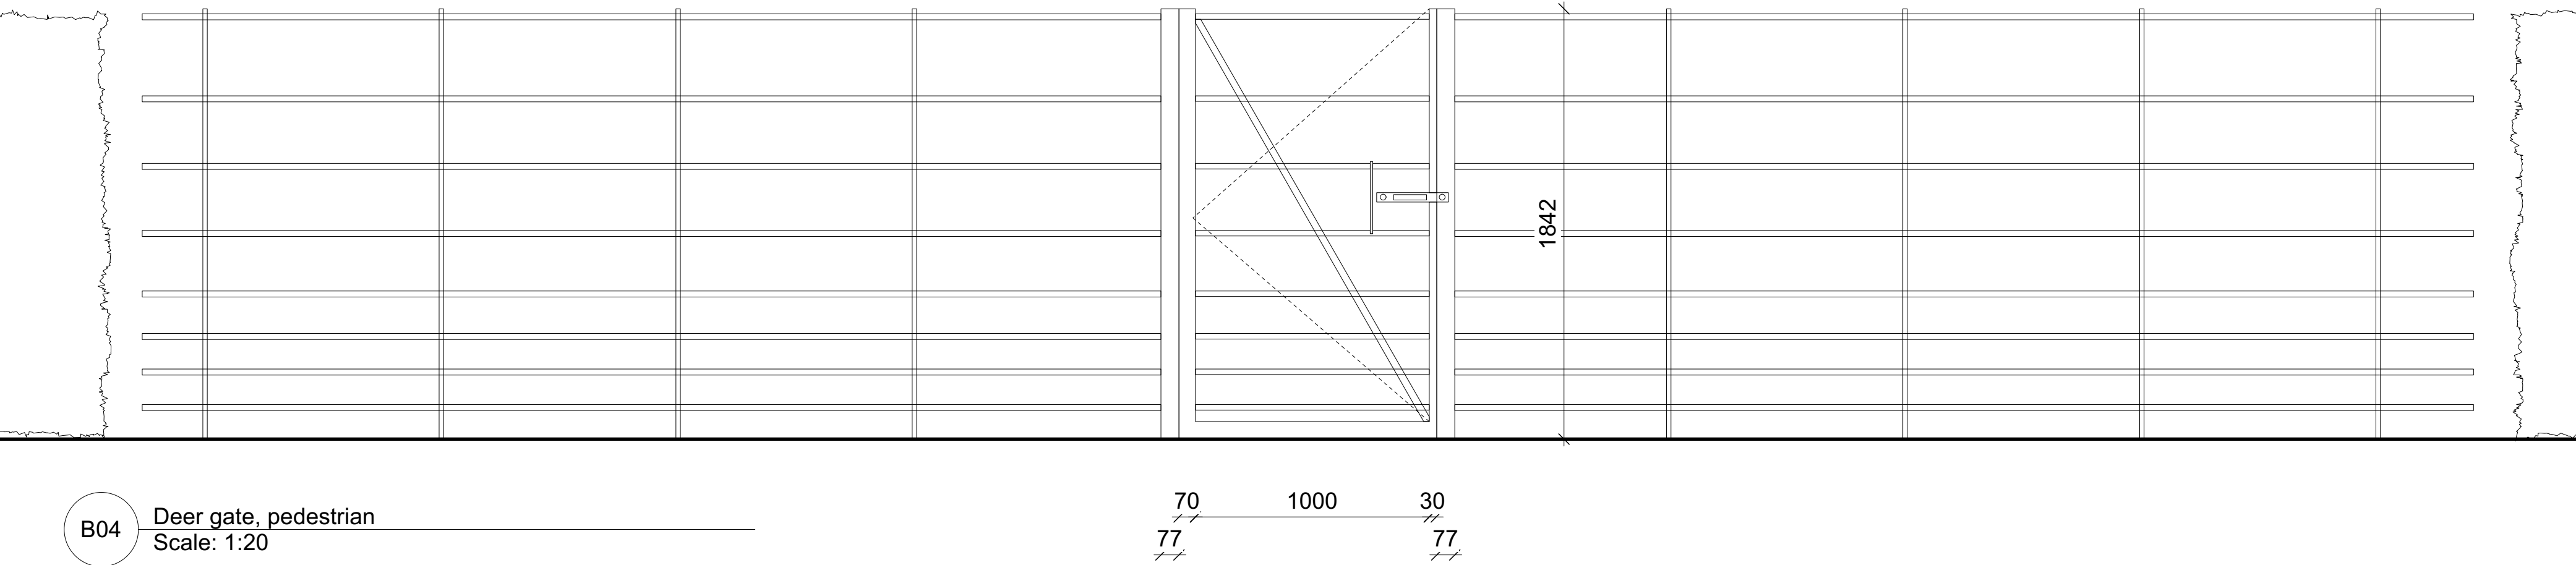

B04 Deer gate, pedestrian
Scale: 1:20

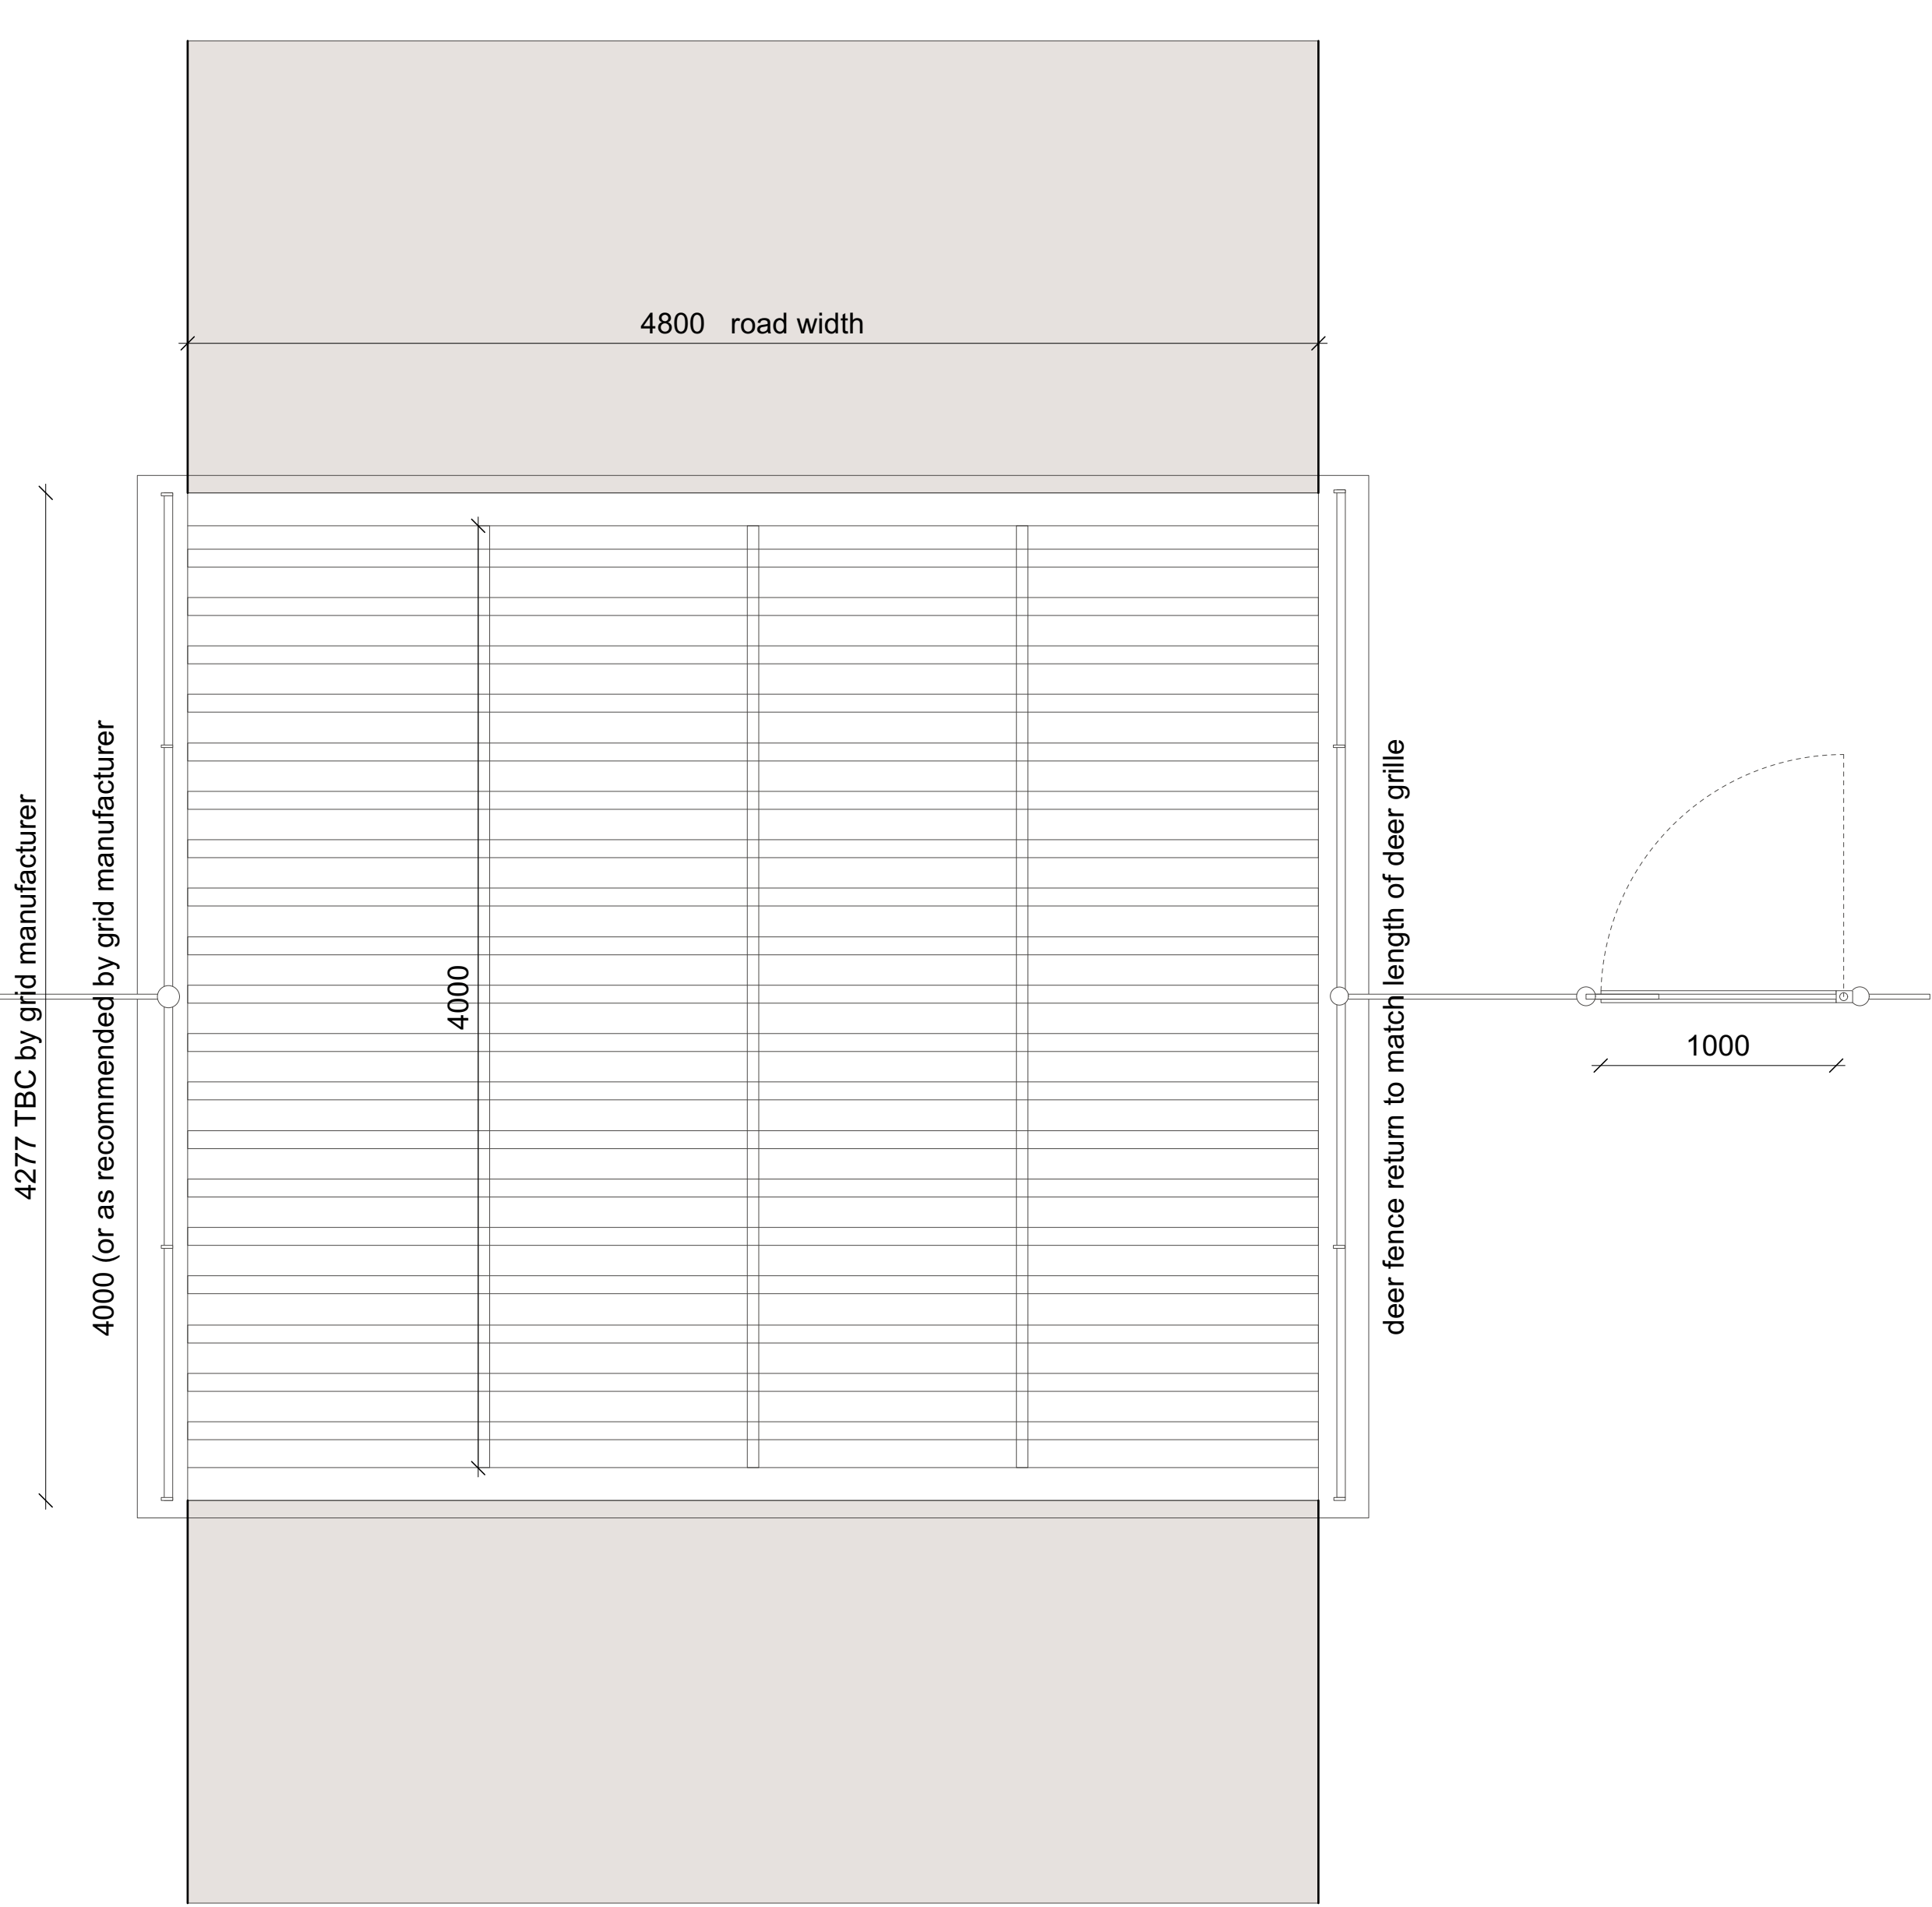

B 09 Deer grid for main roads
Scale: 1:25

Note

Fabricated and supplied by Britannia Estate
Fencing or another approved fabricator

Britannia Metalwork Services Ltd
Units N1-N4 Andoversford Link
Andoversford Industrial Estate
Cheltenham
Glos
GL54 4LB

Shop drawings to be approved by LA before
fabrication.



Rev	Date	Description	By	Chk
A	24/03/2025	for planning		

Do not scale from this drawing – use written dimensions only. All Dimensions are in millimetres unless otherwise stated. All setting out, levels and dimensions to be checked and signed on site. Order of construction and setting out to be agreed on site. Bradley-Hole Schoenaich Landscape shall be notified of any discrepancies.

© All information contained in this drawing is copyright and may not be reproduced in whole or part without prior written permission of Bradley-Hole Schoenaich Landscape.

This drawing is to be read in conjunction with the relevant specifications and detail drawings prepared by Bradley-Hole Schoenaich Landscape and other consultants.

NOT FOR CONSTRUCTION

Bradley-Hole Schoenaich Landscape	10 Storey Street London SE1 1AD +44 (0)20 9939 1749 info@bhsla.co.uk www.bhsla.co.uk	Project: Project Conway Client: Private client Scale @ A1: 1:20 Status: for Planning Drawing title: Hard details - Gates, fencing and cattle grids Drawing no: PC-BHS-ZZ-XX-DR-L-0600
-----------------------------------	---	--