


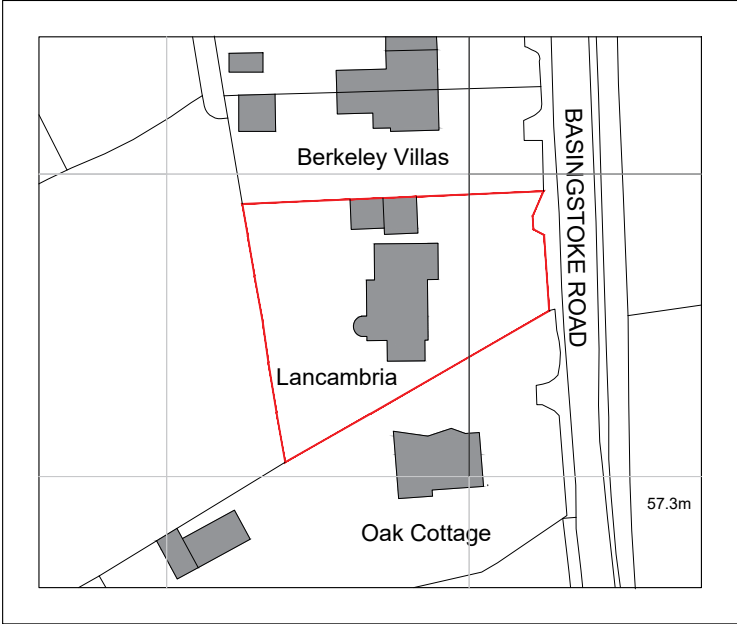

Ordnance Survey, (c) Crown Copyright 2023. All rights reserved. Licence number 100022432

LOCATION PLAN SCALE 1:1250

Red Line indicates approximate Site Boundary



 PHILIP WADGE ARCHITECTURE		www.philipwadge.co.uk info@philipwadge.co.uk 01635 736440	
PROJECT Roof Enlargement involving gable frontage to replace existing dormers, and new entrance gates		AT Lancambria, Basingstoke Road, Swallowfield, Reading, Wokingham, RG7 1PY	
CLIENT			
TITLE LOCATION PLAN		DATE 18/10/24	
SCALE 1:1250 @A4	DRAWING NUMBER 23027/PL/01	Rev A	
All Rights Reserved © Philip Wadge Associates Ltd 2024			