





EXISTING FRONT (E) ELEVATION

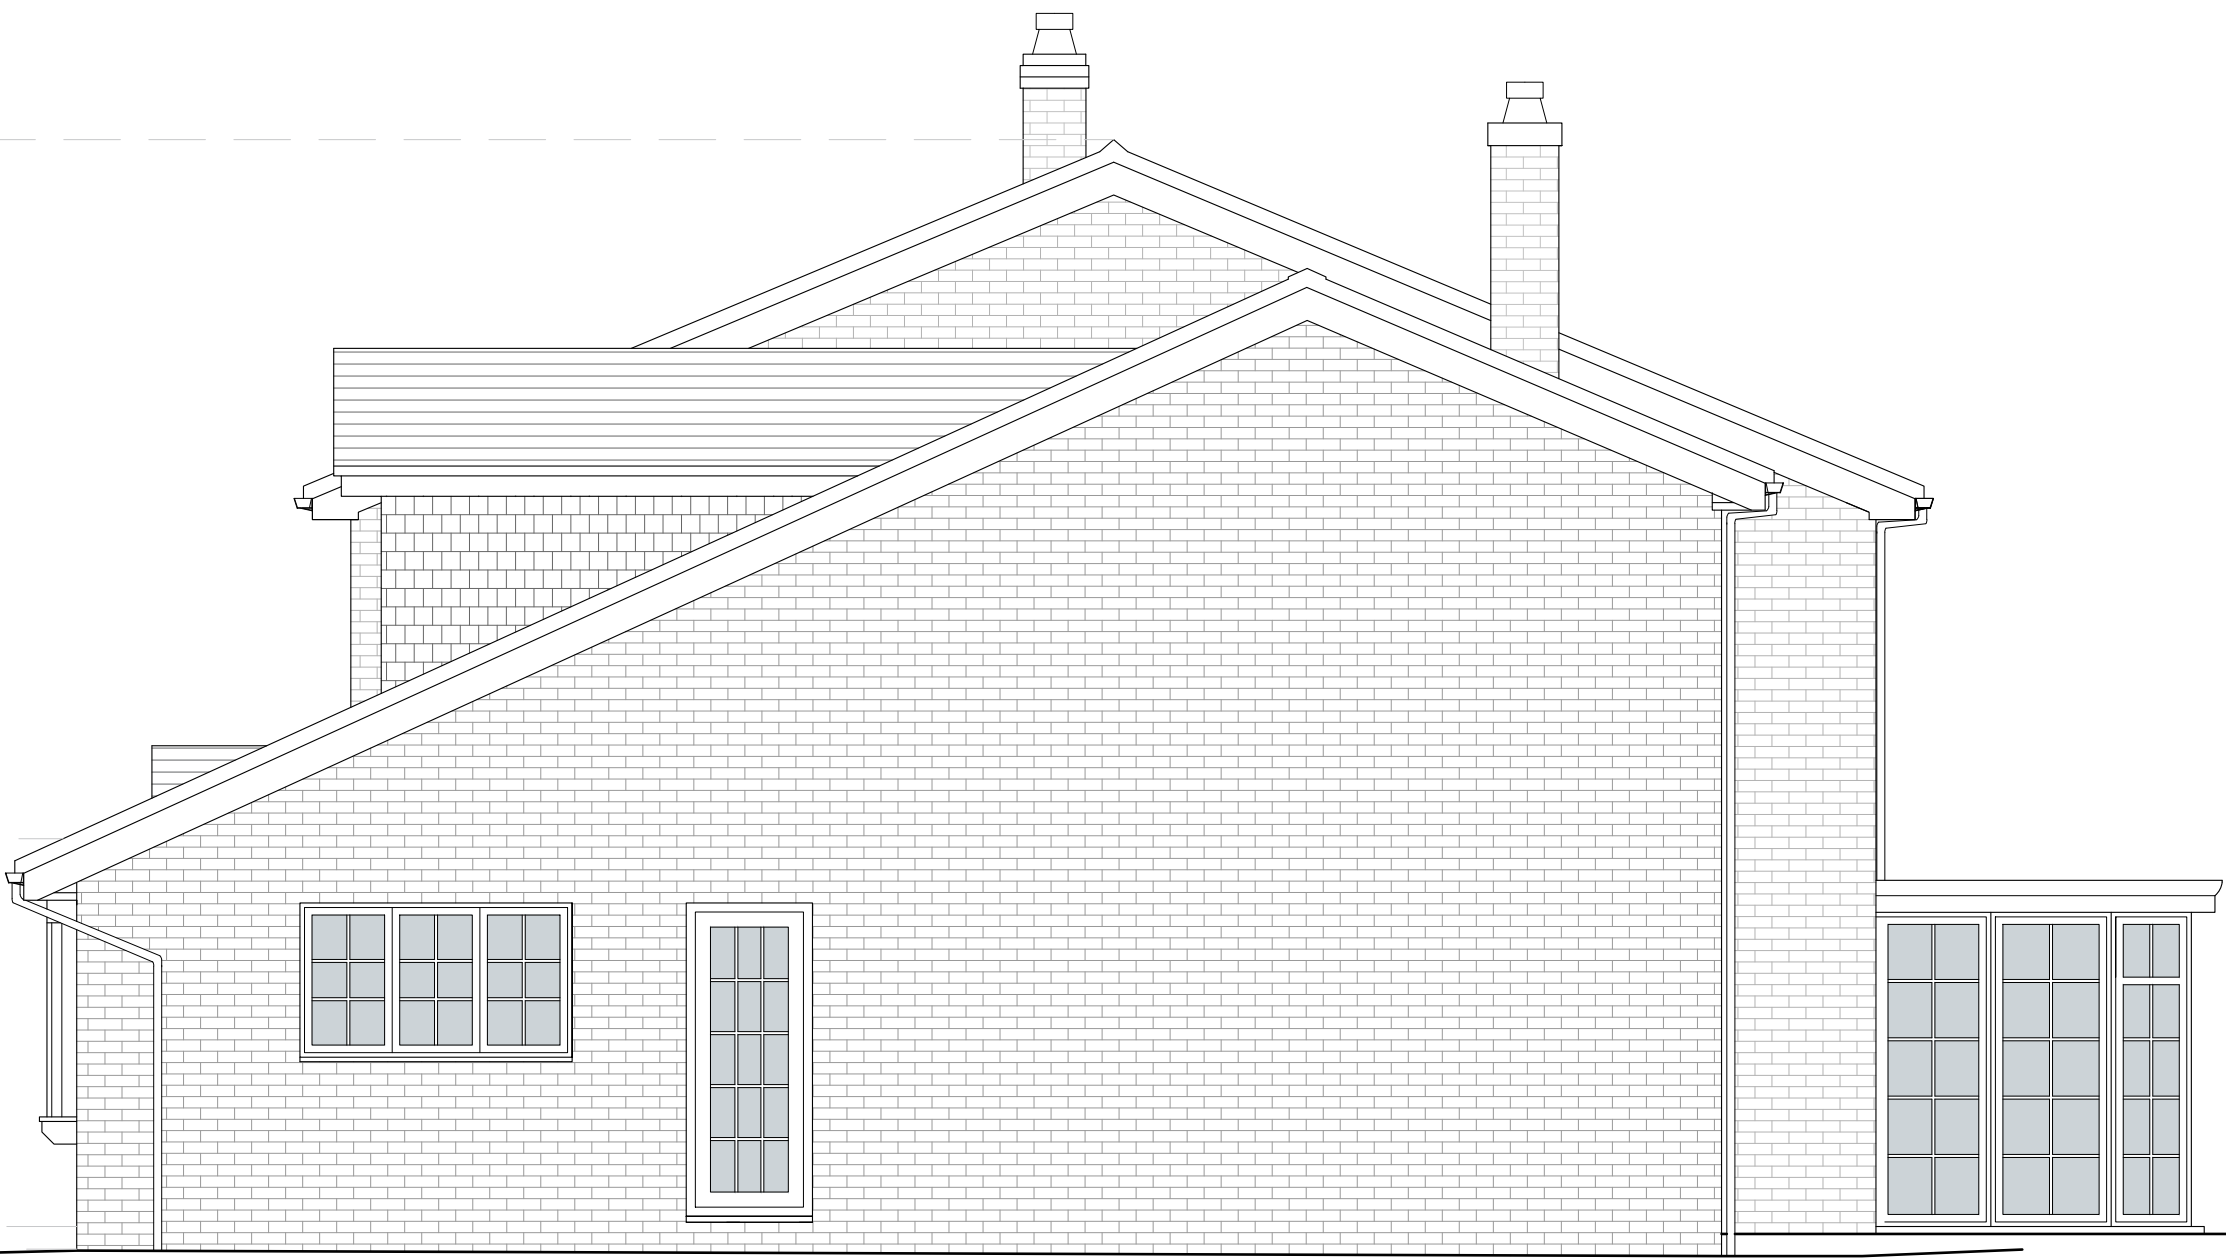

EXISTING SIDE (N) ELEVATION

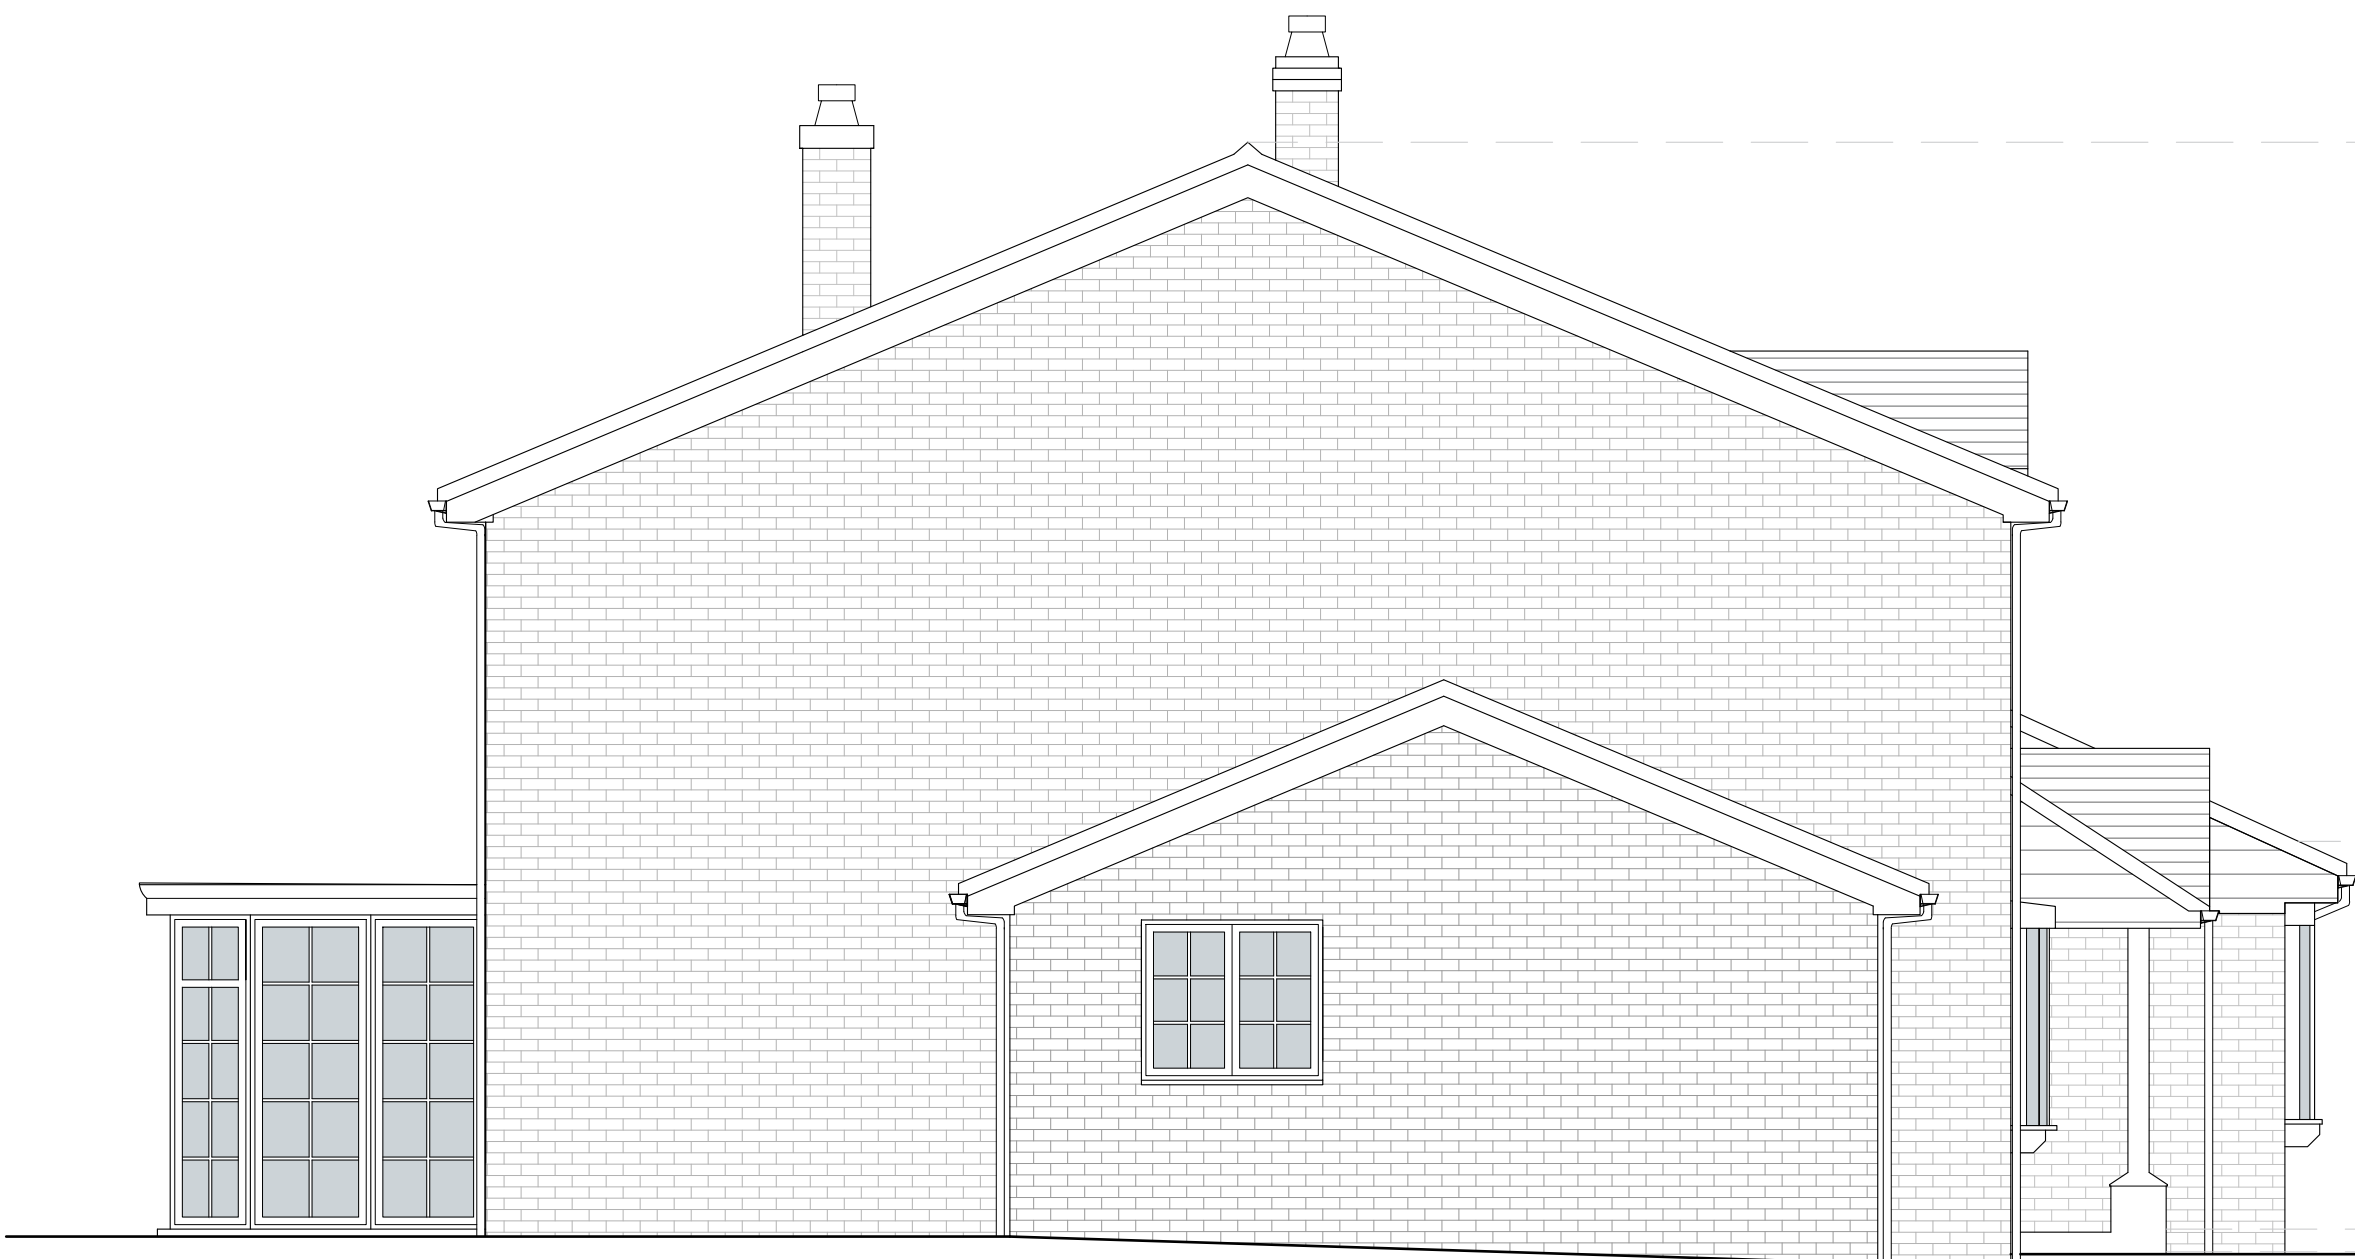

EXISTING SIDE (S) ELEVATION



EXISTING REAR (W) ELEVATION



 PHILIP WADGE ARCHITECTURE		www.philipwadge.co.uk info@philipwadge.co.uk 01635 736440
PROJECT Roof Enlargement involving gable frontage to replace existing dormers, and new entrance gates		AT Lancambria, Basingstoke Road, Swallowfield, Reading, Wokingham, RG7 1PY
TITLE EXISTING ELEVATIONS		DATE 18/10/24
SCALE 1:50 @ A1 1:100 @ A3	DRAWING NUMBER 23027/PL/05	Rev A
All Rights Reserved © Philip Wadge Associates Ltd 2024		