




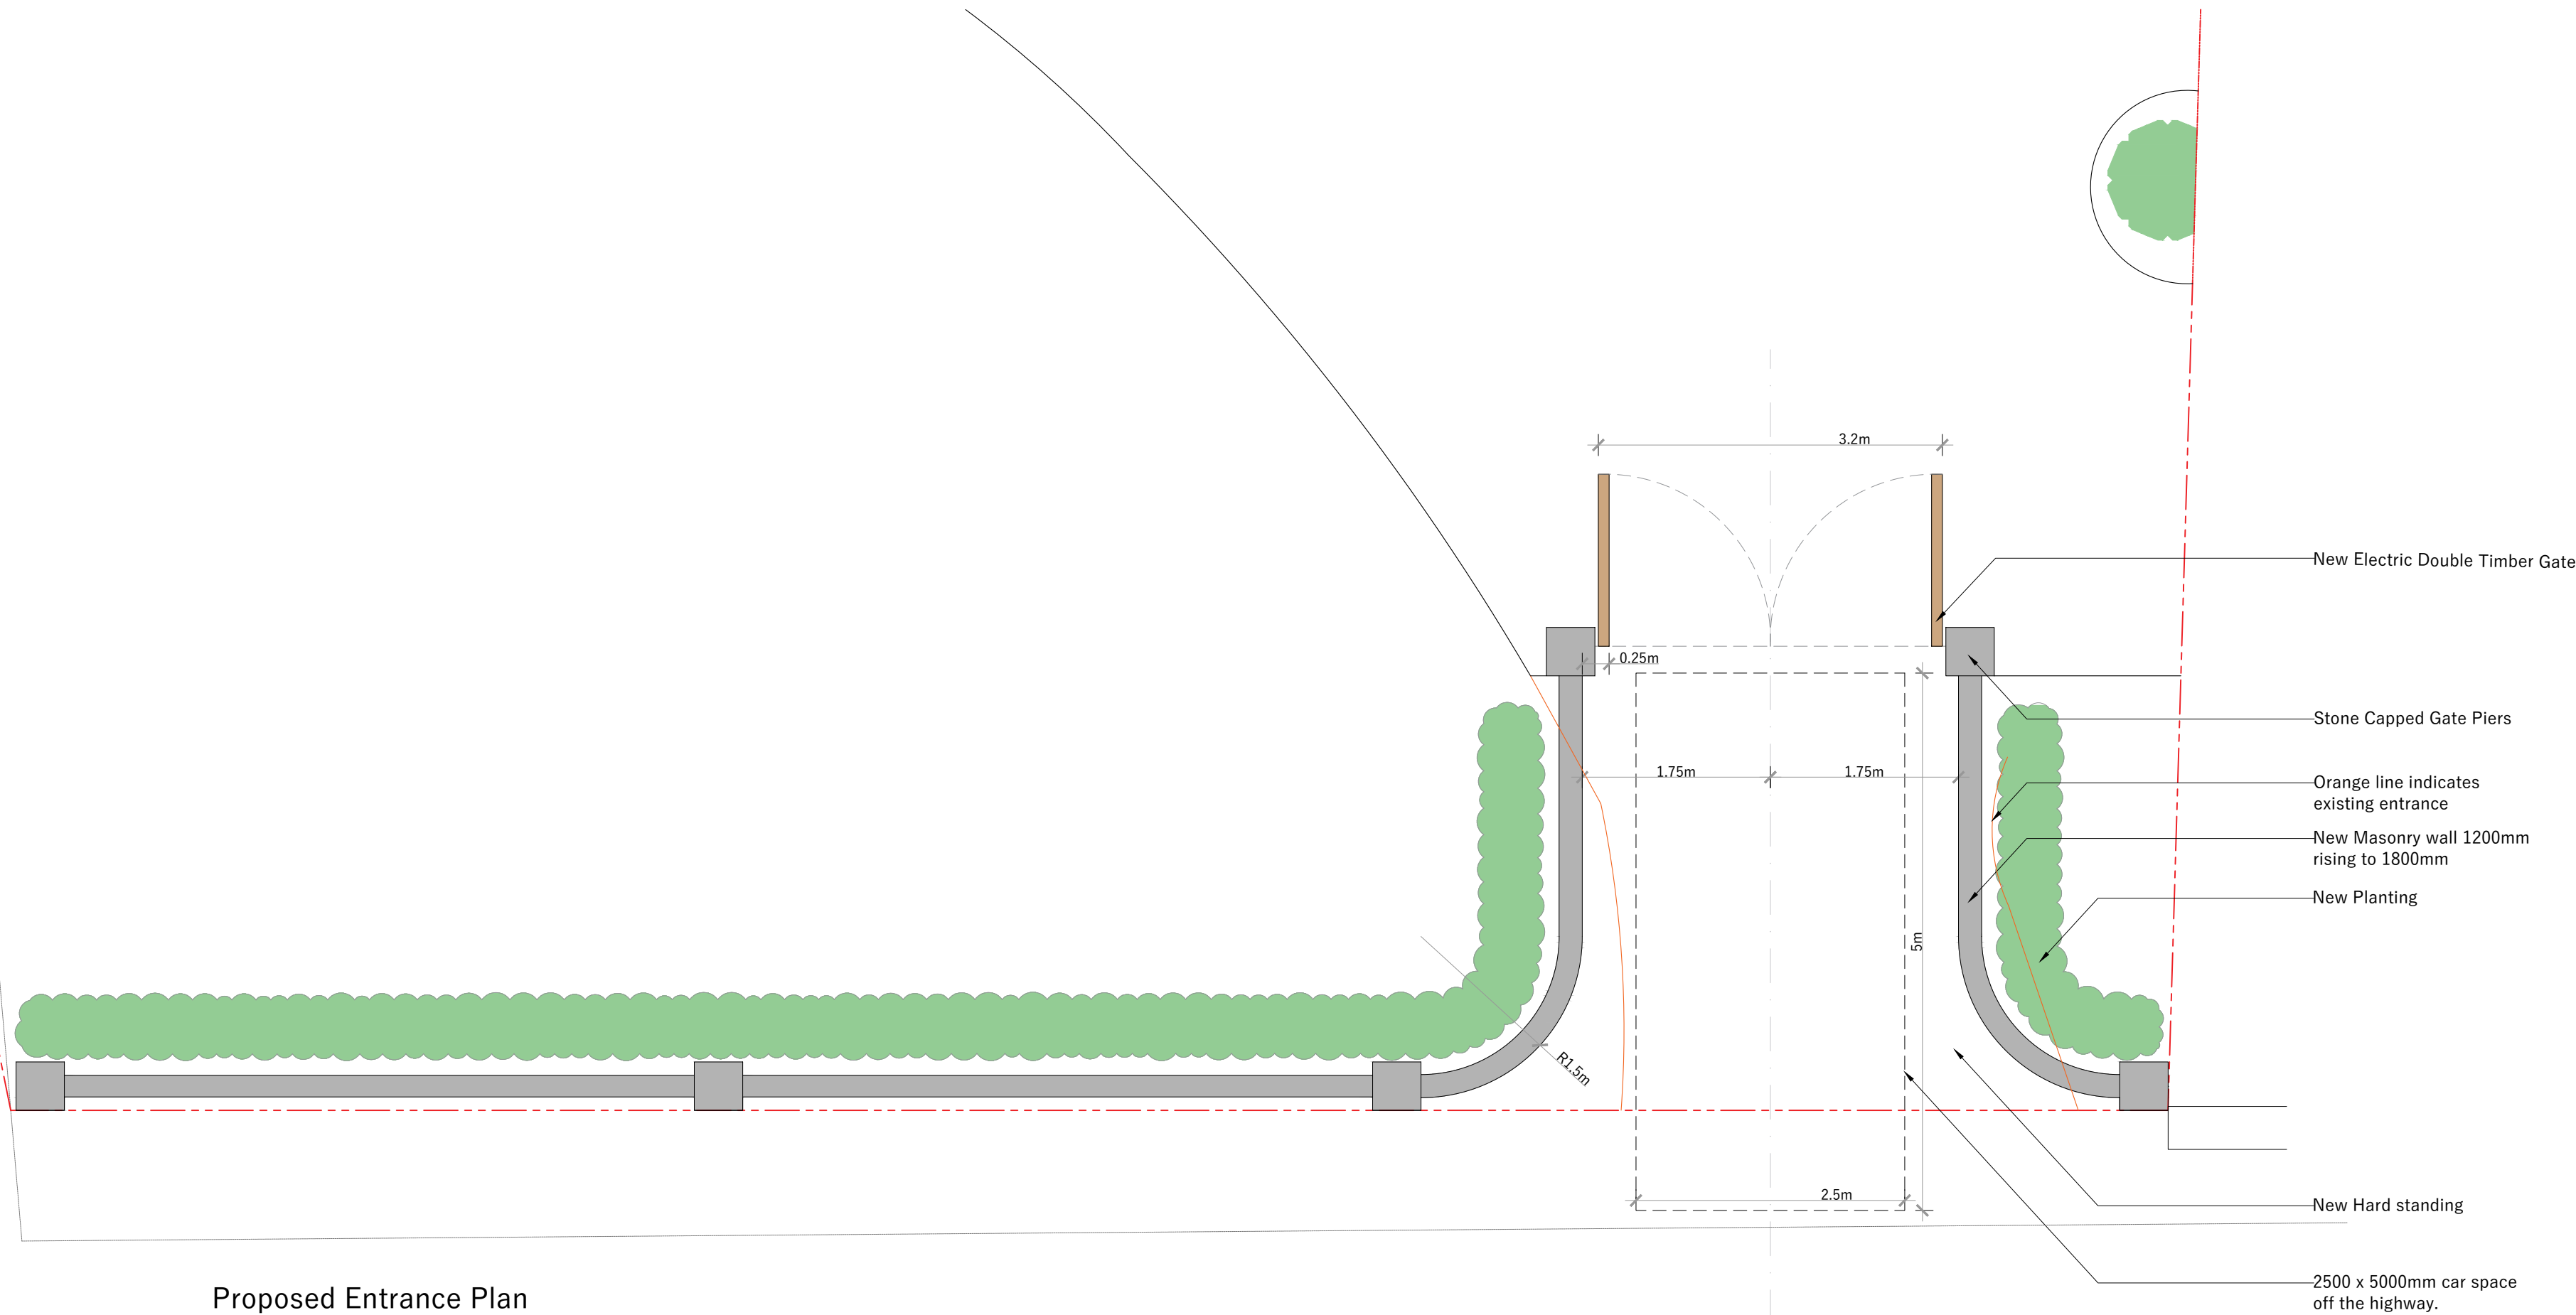

Proposed Entrance Plan

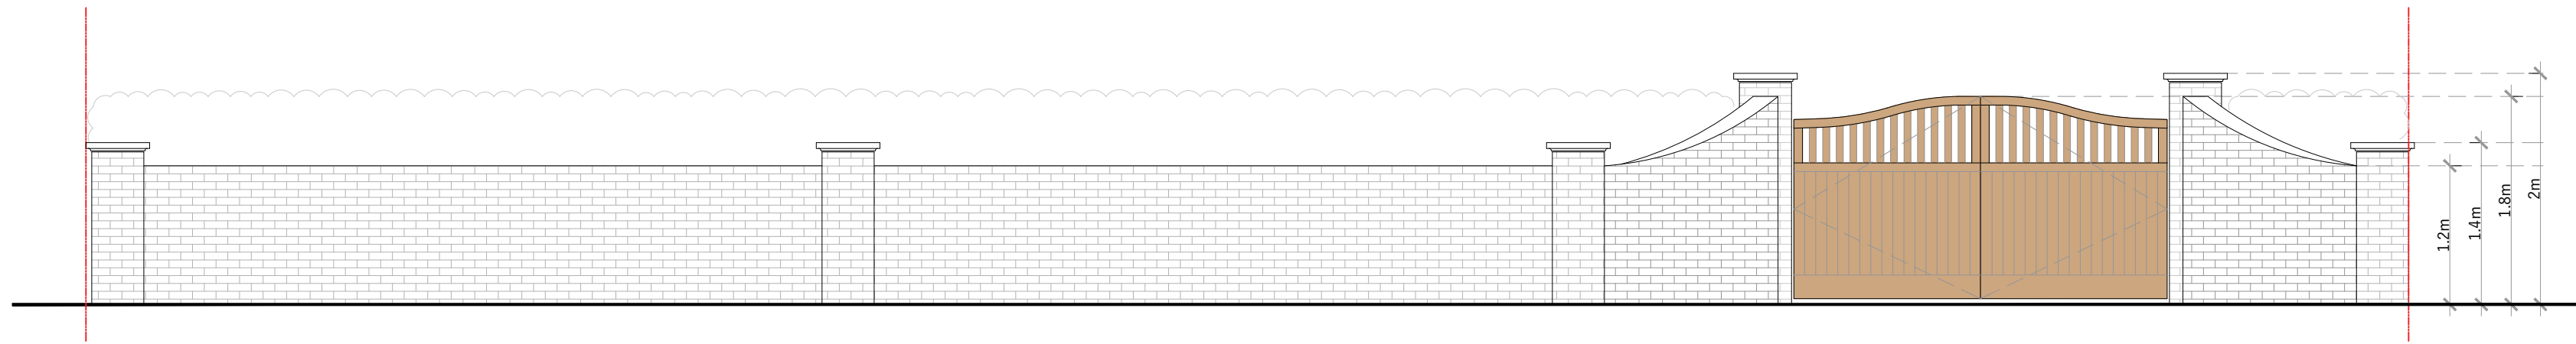

Proposed Entrance Elevation

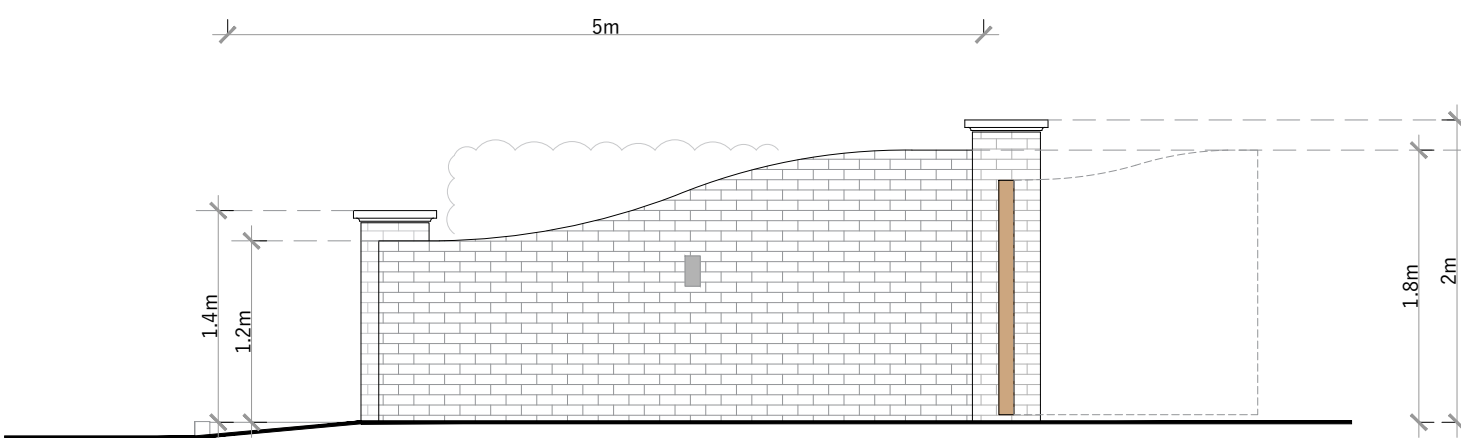

Proposed Entrance Elevation



 PHILIP WADGE ARCHITECTURE		www.philipwadge.co.uk info@philipwadge.co.uk 01635 736440
PROJECT Roof Enlargement involving gable frontage to replace existing dormers, and new entrance gates		AT Lancambria, Basingstoke Road, Swallowfield, Reading, Wokingham, RG7 1PY
CLIENT		
TITLE PROPOSED ENTRANCE GATES		DATE 18/10/24
SCALE 1:50 @ A1 1:100 @ A3	DRAWING NUMBER 23027/PL/017	Rev B
All Rights Reserved © Philip Wadge Associates Ltd 2024		