



Monitoring Report

FSI Ref:	9595
Issue Date:	September 2017
Client Name:	[REDACTED]
Risk Address:	South Lodge, Satnbury Park Wellington Court Spencers Wood Reading RG7 1BN
Engineer:	John Banks
Company:	GAB Robins
Claim Ref:	[REDACTED]

Director:
Office Manager:
CAD Technician:

Martin Rush MSc FGS
Louise Hiscock BSc (Hons)
Perry Martin AMCIHT


Laboratory Manager:

Lara Knight

SITE PLAN

Property Address: South Lodge, Stanbury Park, Wellington Court, Spencers Wood, Reading RG7 1BN

Client Claim Ref:
Survey date: 08/10/2015

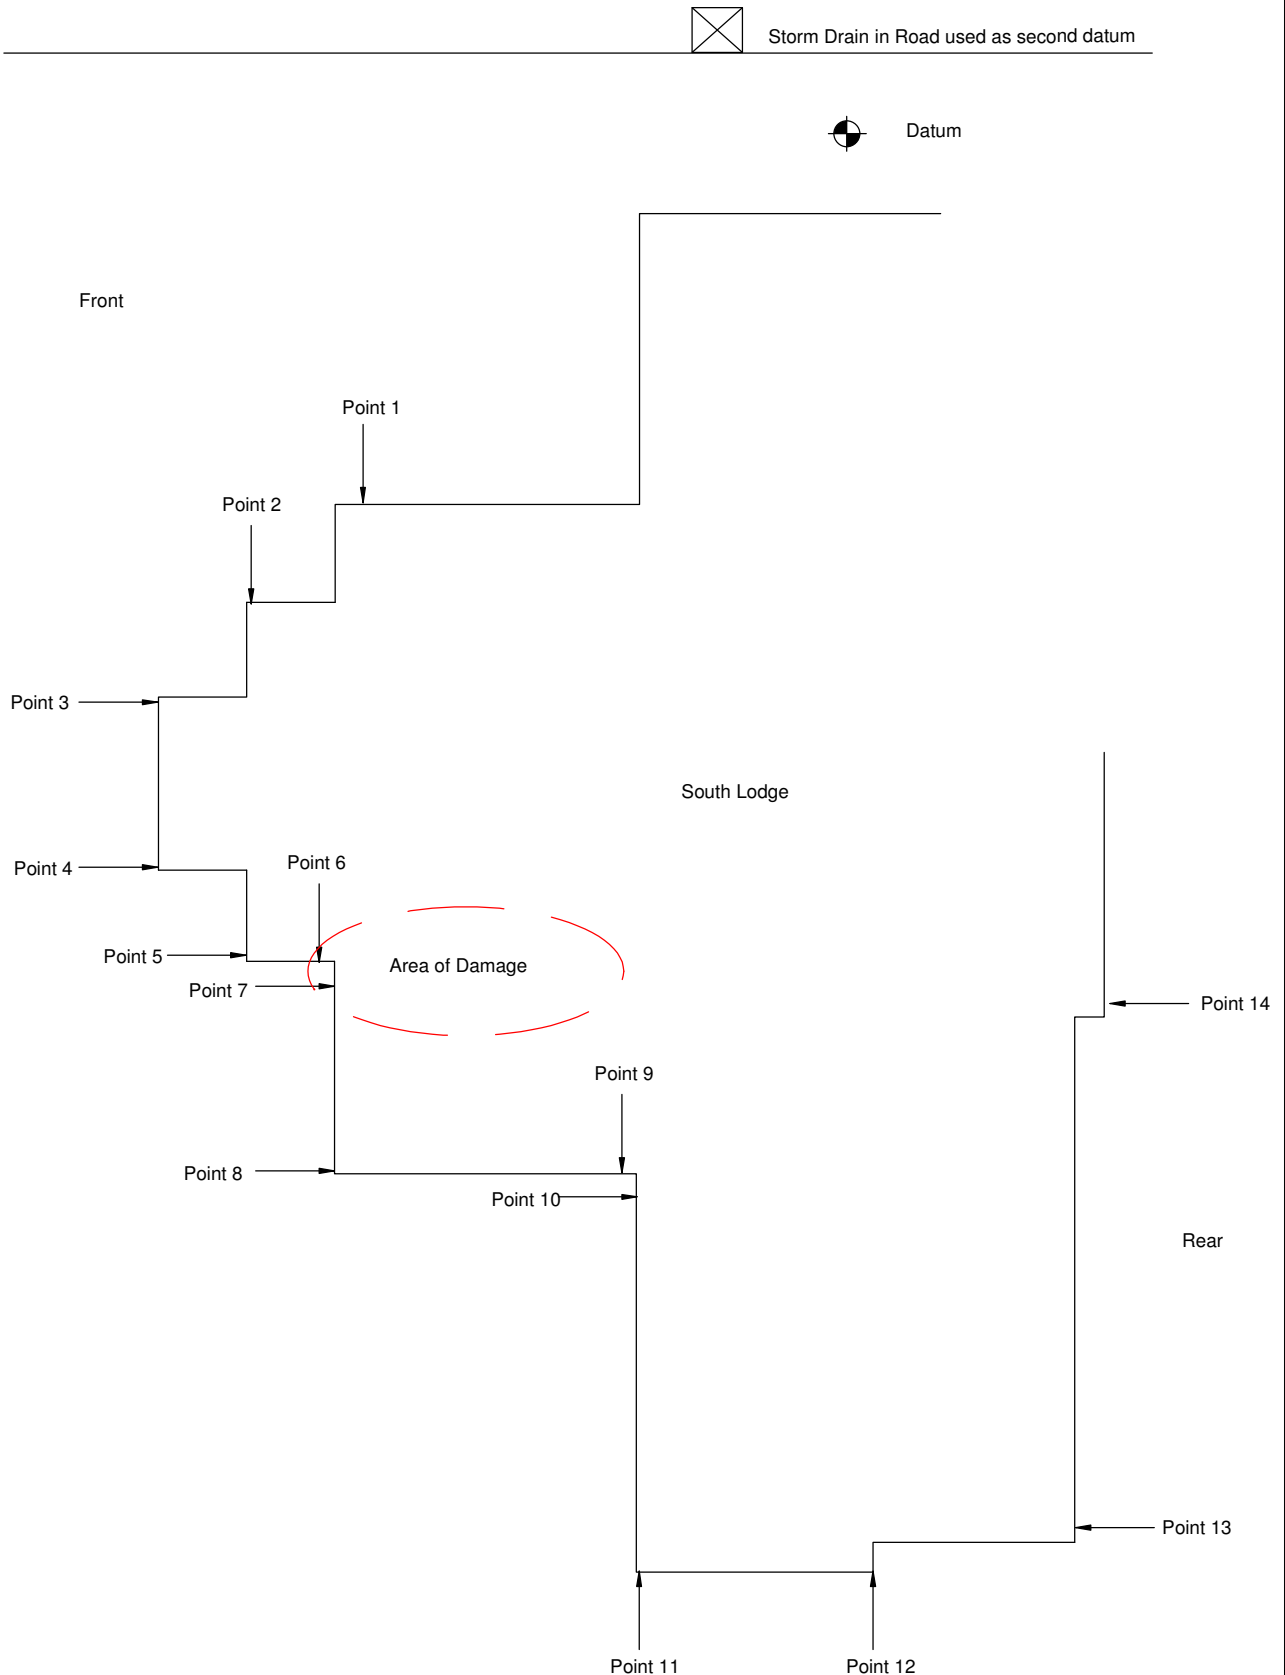Operative: SE1

Scale:

NTS

Drawn by:

PM

Key:


Manholes

Rain Water Pipe

Soil & Vent Pipe


Surface Water Gully

Foul Water Gully

Shrub

Tree (Conifer)

Tree (Deciduous)

 

Tel: 0844 3358907 **Appendix No:** 5 (1/2)
Fax: 0844 3358906 **FSI Ref:** 9595
Email: enquiries@fastrackgroup.co.uk
Web: www.fastrackgroup.co.uk


LEVEL MONITORING

Property Address:	South Lodge, Stanbury Park, Wellington Court, Spencers Wood, Reading RG7 1BN
--------------------------	--

Client Claim Ref:		Install date:	08-Oct-15
-------------------	--	---------------	-----------

[illegible]

N.b. Closing error must be within 0.50

 

Tel: 0844 3358907 **Appendix No:** 5 (1/2)

Fax: 0844 3358906 **FSI Ref:** 9595

Email: enquiries@fastrackgroup.co.uk

Web: www.fastrackgroup.co.uk

LEVEL MONITORING

Property Address:	South Lodge, Stanbury Park, Wellington Court, Spencers Wood, Reading RG7 1BN
--------------------------	--

Client Claim Ref:		Install date:	08-Oct-15
-------------------	--	---------------	-----------

[illegible]

N.b. Closing error must be within 0.50



Tyndales Farm, Southend Road, Woodham Mortimer, Maldon, Essex, CM9 6TQ

Tel: 0844 3358907

Fax: 0844 3358906

Email: enquiries@fastrackgroup.co.uk

Web: www.fastrackgroup.co.uk

Appendix No:

5 (2/2)

FSI Ref:

9595

LEVEL MONITORING


Property Address: South Lodge, Stanbury Park, Wellington Court, Spencers Wood, Reading RG7 1BN


Client Claim Ref: [REDACTED]

Install date:

08-Oct-15

Level Monitoring

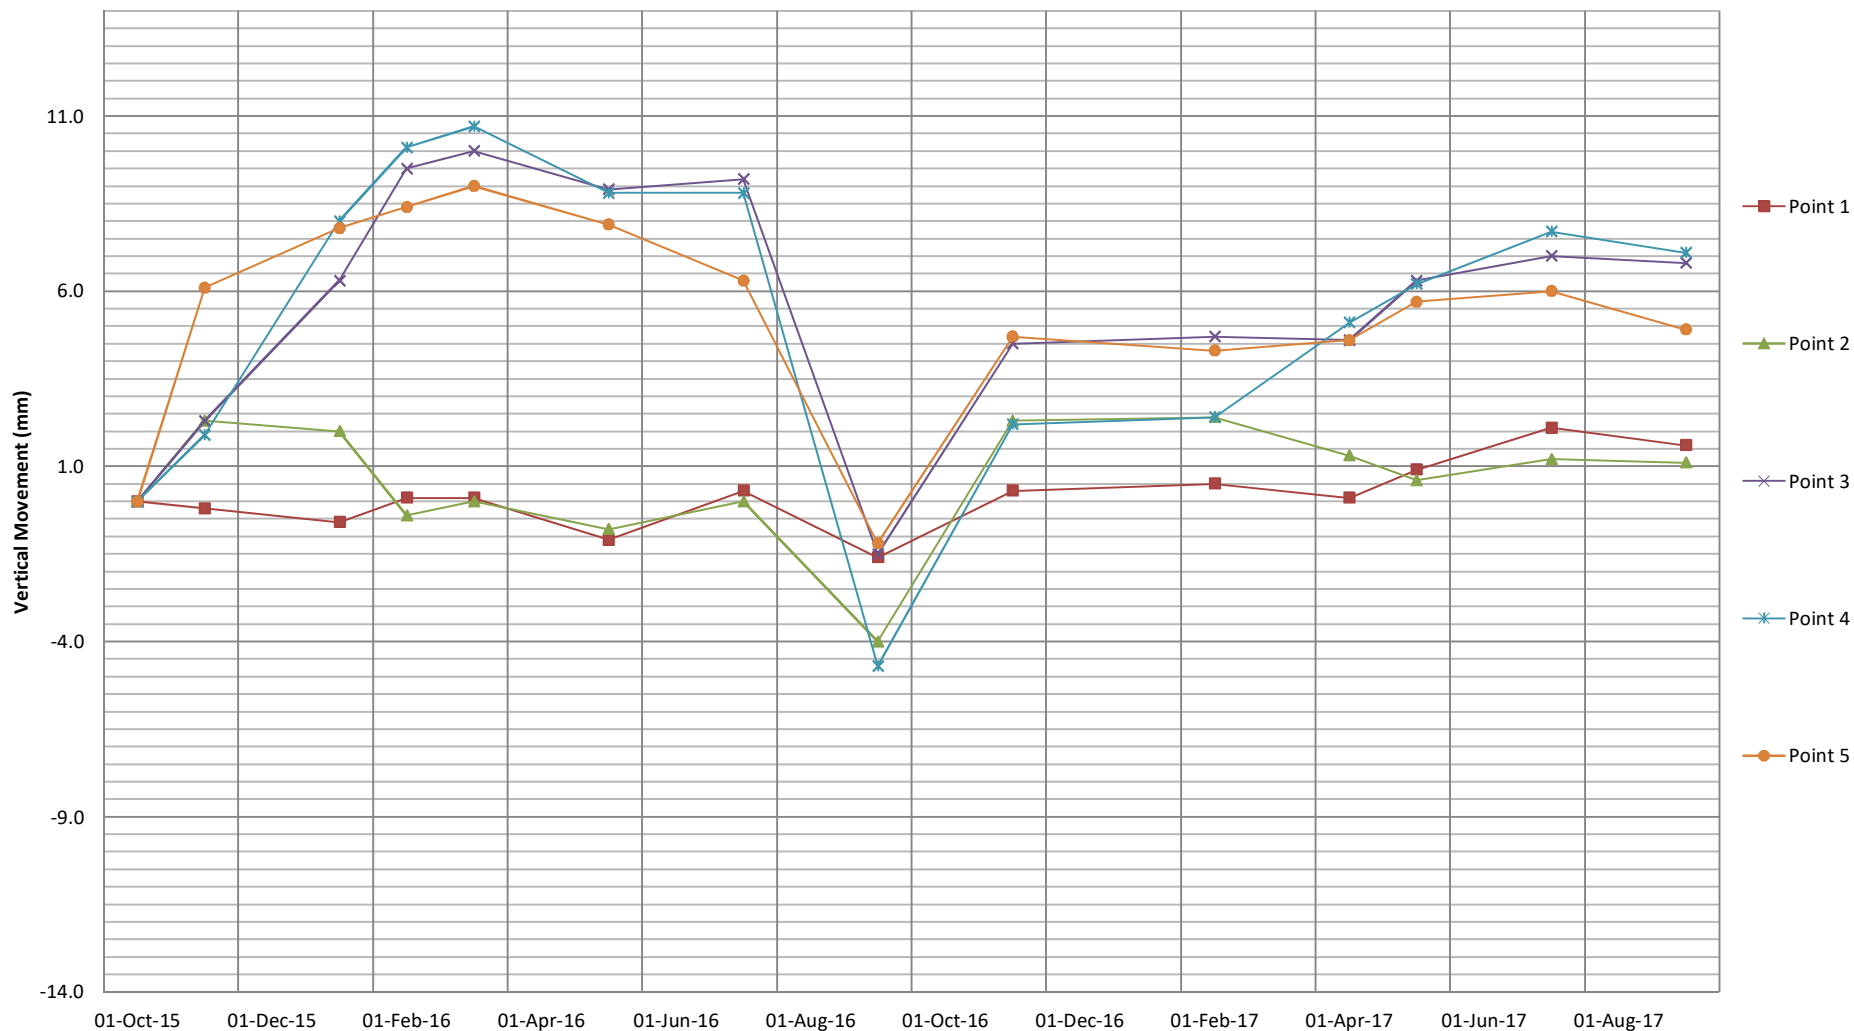

 

Tel: 0844 3358907 **Appendix No:** 5 (1/2)
Fax: 0844 3358906 **FSI Ref:** 9595
Email: enquiries@fastrackgroup.co.uk
Web: www.fastrackgroup.co.uk


LEVEL MONITORING

Property Address: South Lodge, Stanbury Park, Wellington Court, Spencers Wood, Reading RG7 1BN

Client Claim Ref: [REDACTED] **Install date:** 08-Oct-15

[illegible]

N.b. Closing error must be within 0.50

 

Tel: 0844 3358907 **Appendix No:** 5 (1/2)
Fax: 0844 3358906 **FSI Ref:** 9595
Email: enquiries@fastrackgroup.co.uk
Web: www.fastrackgroup.co.uk

Property Address:	South Lodge, Stanbury Park, Wellington Court, Spencers Wood, Reading RG7 1BN		
Client Claim Ref:		Install date:	08-Oct-15

[illegible]

N.b. Closing error must be within 0.50



Tyndales Farm, Southend Road, Woodham Mortimer, Maldon, Essex, CM9 6TQ

Tel: 0844 3358907

Fax: 0844 3358906

Email: enquiries@fastrackgroup.co.uk

Web: www.fastrackgroup.co.uk

Appendix No:

5 (2/2)

FSI Ref:

9595

LEVEL MONITORING


Property Address: South Lodge, Stanbury Park, Wellington Court, Spencers Wood, Reading RG7 1BN


Client Claim Ref: [REDACTED]

Install date:

08-Oct-15

Level Monitoring

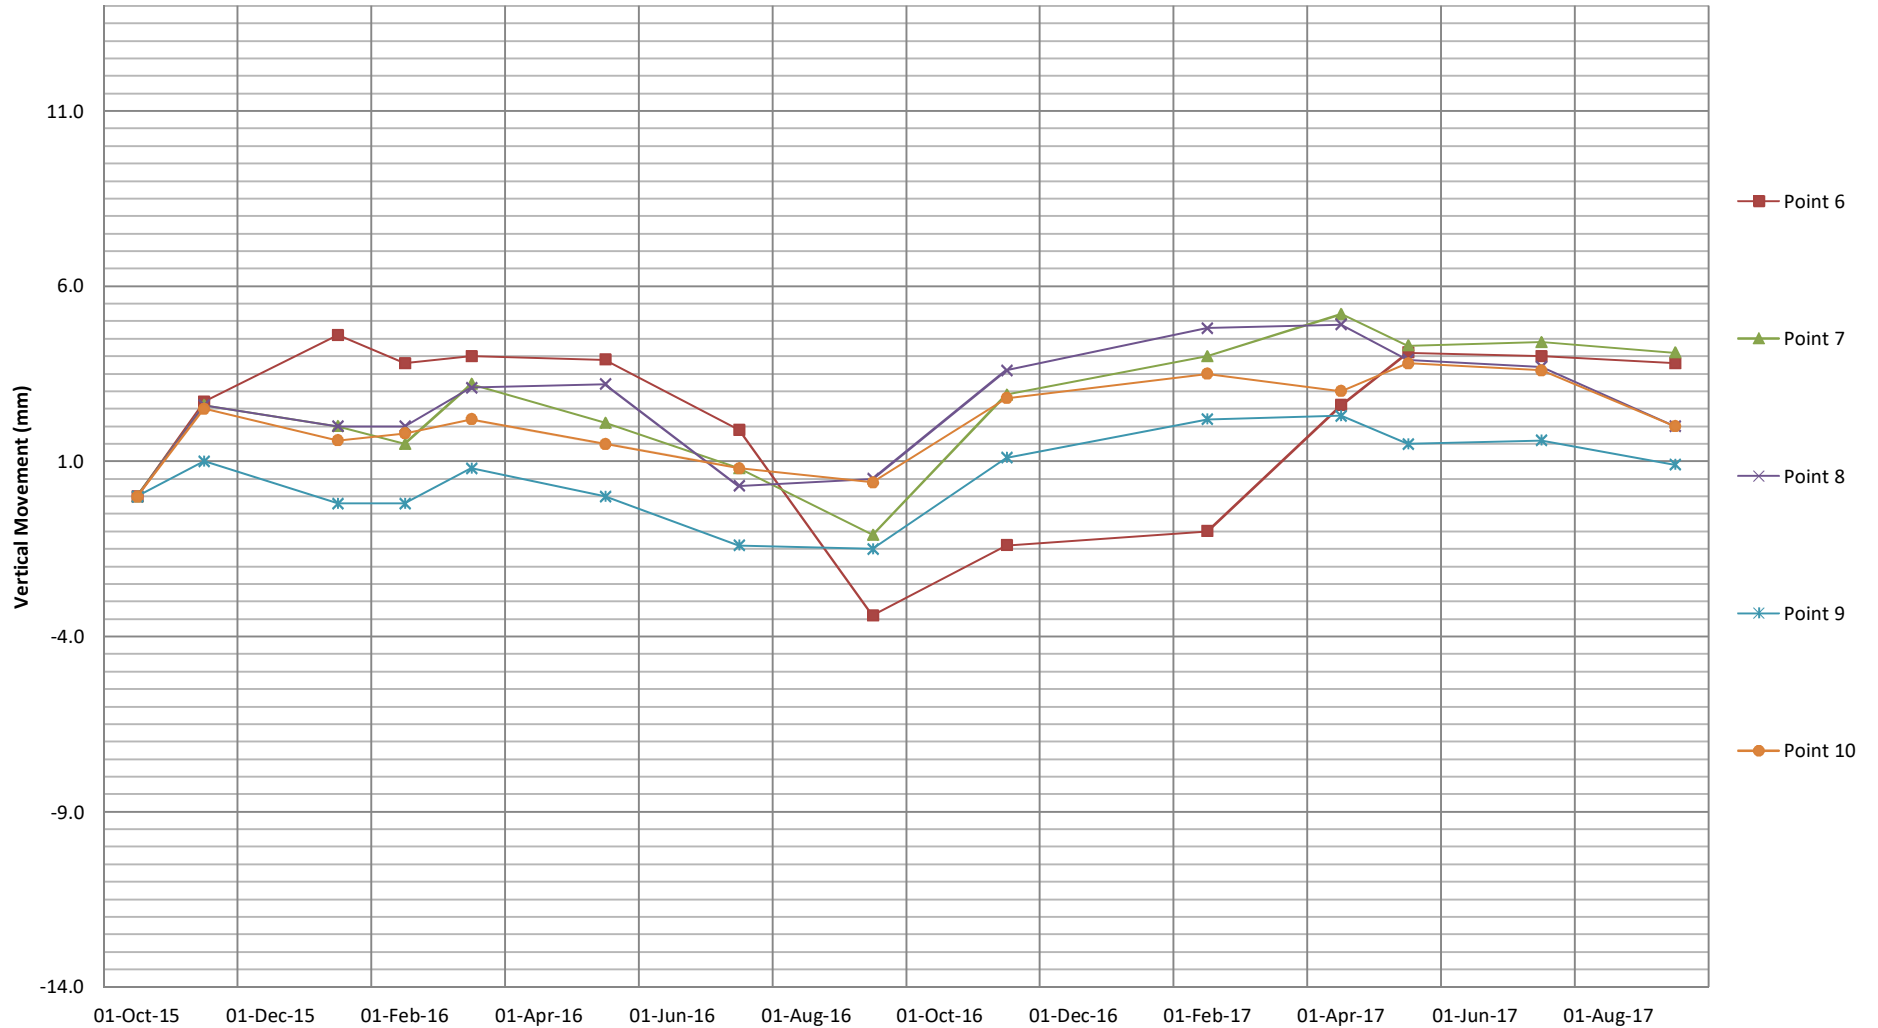

 

Tel: 0844 3358907 **Appendix No:** 5 (1/2)
Fax: 0844 3358906 **FSI Ref:** 9595
Email: enquiries@fastrackgroup.co.uk
Web: www.fastrackgroup.co.uk


LEVEL MONITORING

Property Address:	South Lodge, Stanbury Park, Wellington Court, Spencers Wood, Reading RG7 1BN
--------------------------	--

Client Claim Ref:	Install date:	08-Oct-15
--------------------------	----------------------	-----------

[illegible]

N.b. Closing error must be within 0.50

 

Tel: 0844 3358907 **Appendix No:** 5 (1/2)
Fax: 0844 3358906 **FSI Ref:** 9595
Email: enquiries@fastrackgroup.co.uk
Web: www.fastrackgroup.co.uk

LEVEL MONITORING

Property Address:	South Lodge, Stanbury Park, Wellington Court, Spencers Wood, Reading RG7 1BN
--------------------------	--

Client Claim Ref:	Install date:	08-Oct-15
--------------------------	----------------------	-----------

[illegible]

N.b. Closing error must be within 0.50



Tyndales Farm, Southend Road, Woodham Mortimer, Maldon, Essex, CM9 6TQ

Tel: 0844 3358907

Fax: 0844 3358906

Email: enquiries@fastrackgroup.co.uk

Web: www.fastrackgroup.co.uk

Appendix No: 5 (2/2)

FSI Ref: 9595

LEVEL MONITORING

Property Address: South Lodge, Stanbury Park, Wellington Court, Spencers Wood, Reading RG7 1BN

Client Claim Ref: [REDACTED]

Install date:

08-Oct-15

Level Monitoring

