
DO NOT SCALE

Any discrepancies to be referred to Izod Design.

This drawing remains the Copyright of Izod Design.

REVISIONS


Date	Description	Ref.
06.06.01	GENERAL REVISIONS	A
15.06.01	CHIMNEY ADDED WINDOWS REVISED	B
16.07.01	PLINTH DETAIL WINDOWS W8 TO 11	C
11.10.01	WINDOWS MOVED WINDOWS 10 11 17 18	D

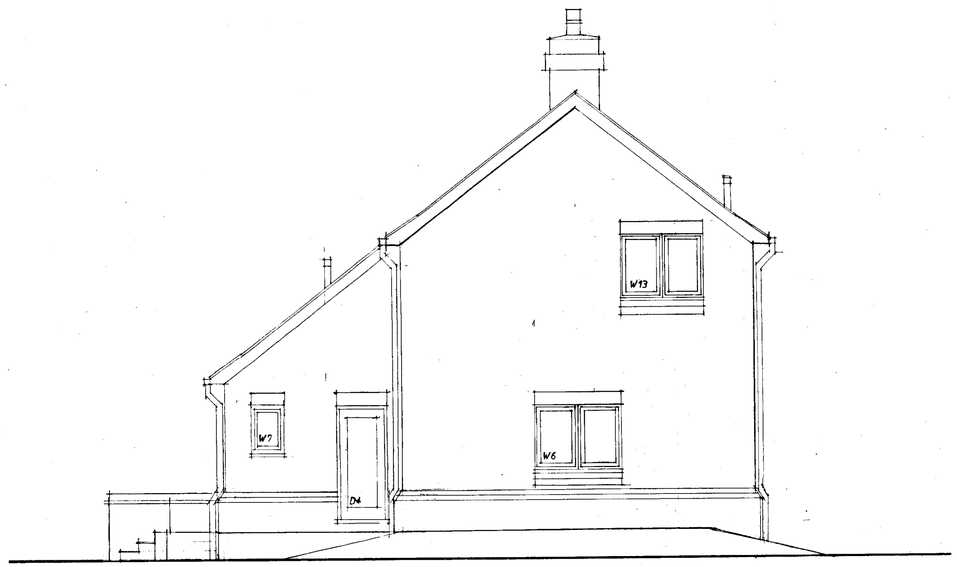


EAST ELEVATION



NORTH ELEVATION

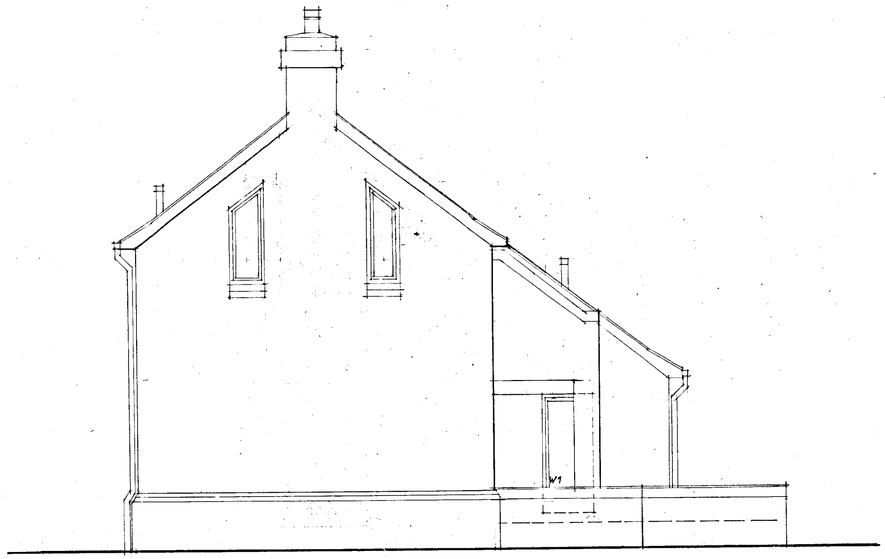

WEST ELEVATION

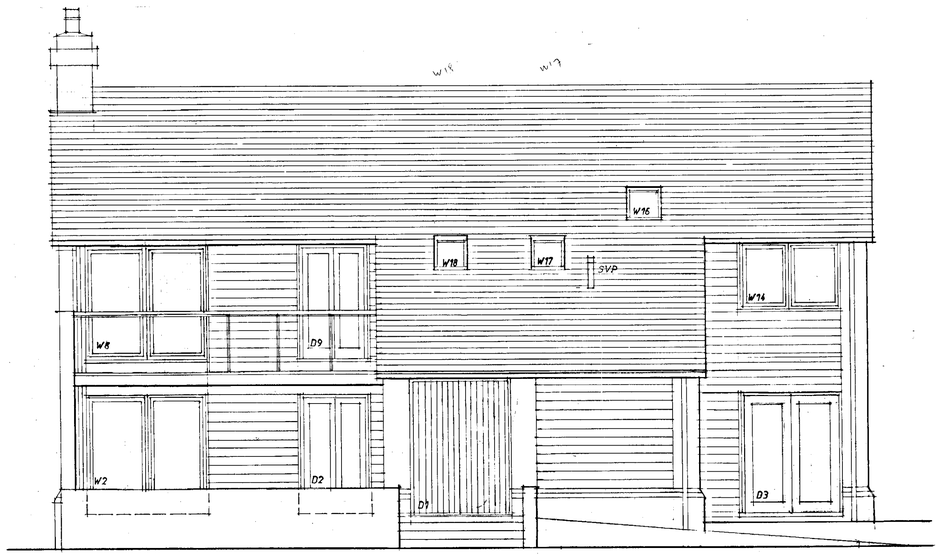

SOUTH ELEVATION

16.OCT.2001 5 : 4

Izod DESIGN

Chartered Architects
Landscape Consultants

14 Milton Road Wokingham
Berkshire RG40 1DB
Telephone 0118 977 0075
Facsimile 0118 977 0057

Client

HALL HUNTER PARTNERSHIP

Project

DETACHED HOUSE
HEATHLANDS FARM
HONEY HILL WOKINGHAM

Description


ELEVATIONS

APPROVED


Scale	1 : 50
Project No.	2657
Drawing No.	12
Revision D	Date 11 Oct 01

D 6/11/01

MY 44341A R

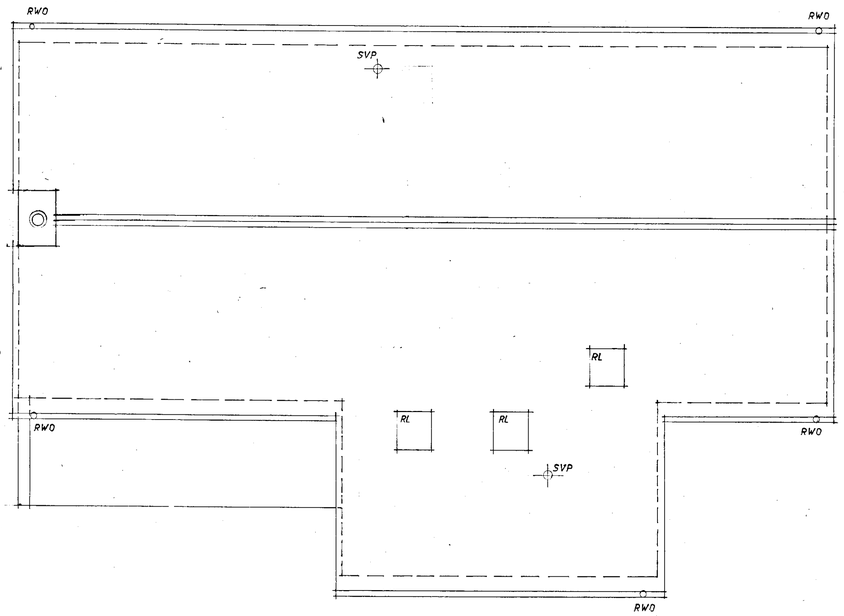

ROOF PLAN

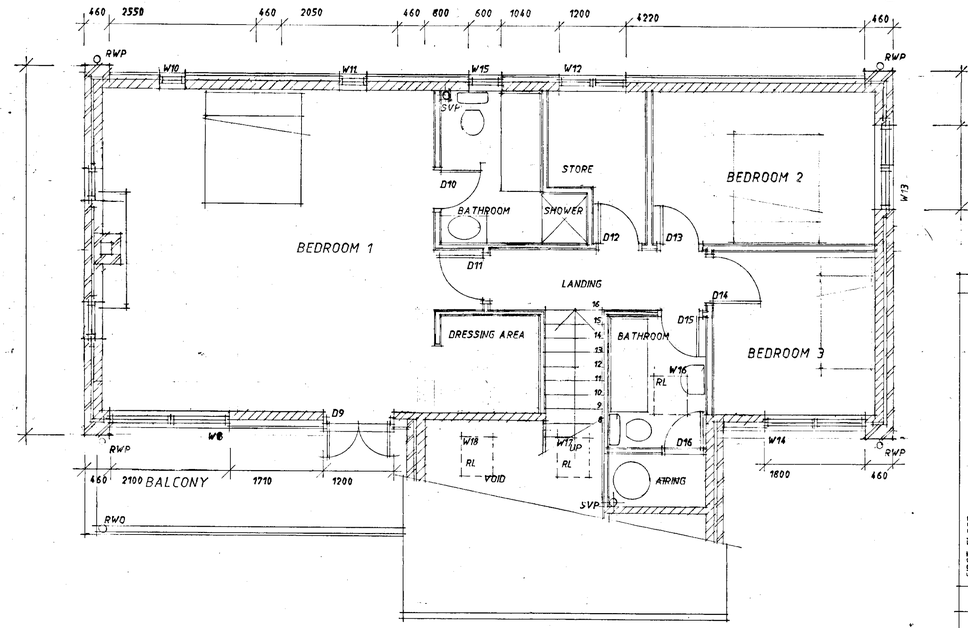

FIRST FLOOR PLAN

DO NOT SCALE

Any discrepancies to be referred to Izod Design.

This drawing remains the Copyright of Izod Design.


REVISIONS

Date	Description	Ref.
08.06.01	GENERAL REVISIONS	A
15.06.01	CHIMNEY ADDED WINDOWS REVISED. BRICK NIBS ADDED	B
16.07.01	CLOAKROOM REVISED	C
03.08.01	LINTELS AND STEELS INDICATED	D
11.10.01	VOID REMOVED FROM BEDROOM 1. WINDOWS REVISED. W10 W11 W18 W17.	E


LINTEL SCHEDULE

IG CAVITY WALL LINTELS

	LOC	REF	LENGTH
FIRST FLOOR	D1	L1/E75	2100
	D2	L1/S75	1500
	W3	L1/S75	2400
	W4	L1/S75	750
	W5	L1/S75	2100
	W6	L1/HD75	1800
	D3	L1/S75	2100
	D4	L1/S75	1200
	W7	L1/S75	900
	D5	BOX 100	1800
GROUND FLOOR	D9	L1/E75	1500
	W8	L1/E75	2400
	W10	L1/E75	750
	W11	L1/E75	750
	W15	L1/E75	750
	W12	L1/E75	1500
	W13	L1/S75	1800
	W14	L1/E75	2700

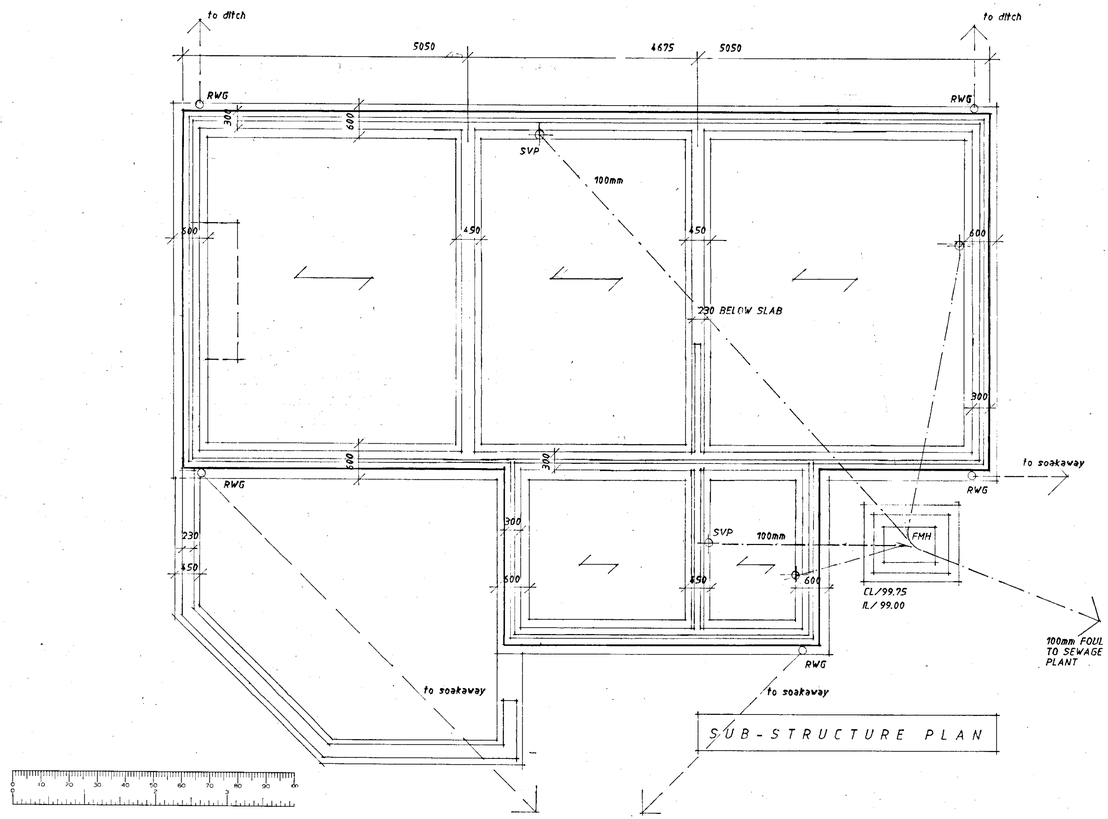

SUB-STRUCTURE PLAN

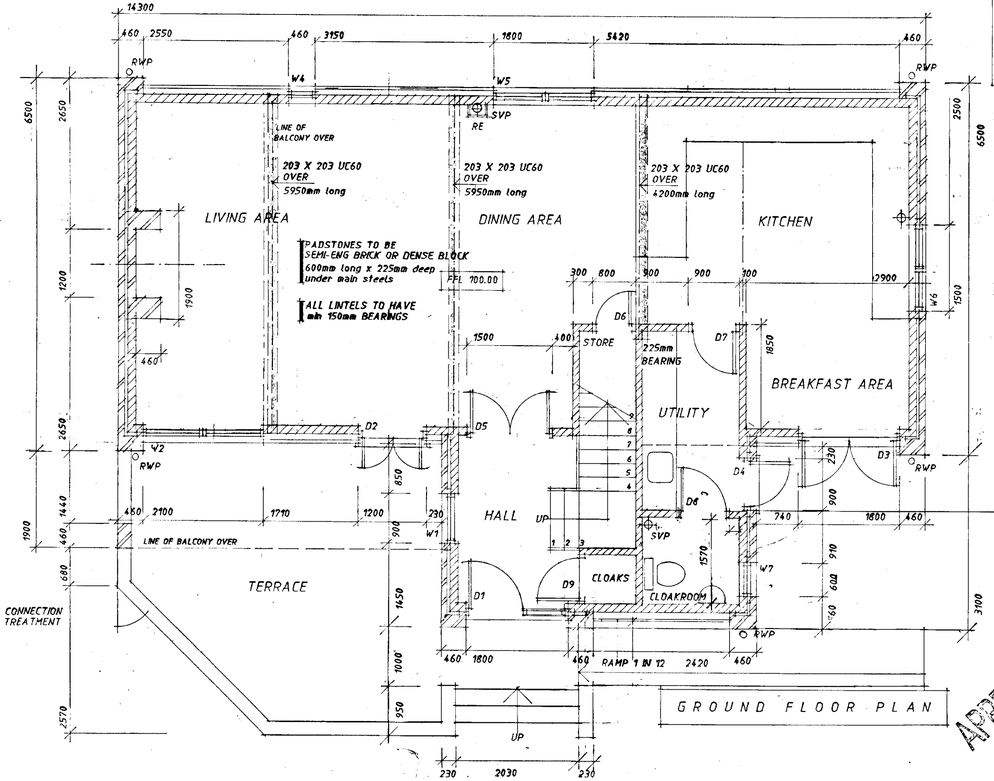

GROUND FLOOR PLAN

Izod DESIGN

Chartered Architects
Landscape Consultants

14 Milton Road Wokingham
Berkshire RG40 1DB
Telephone 0118 977 0075
Facsimile 0118 977 0057

Client

HALL HUNTER PARTNERSHIP

Project

DETACHED HOUSE
HEATHLANDS FARM
HONEY HILL WOKINGHAM

Description

PLANS
SUB-STRUCTURE
GROUND AND FIRST FLOOR
ROOF


Scale 1 : 50


Project No. 2657

Drawing No. 11

Revision E Date 11 oct01

APPROVED

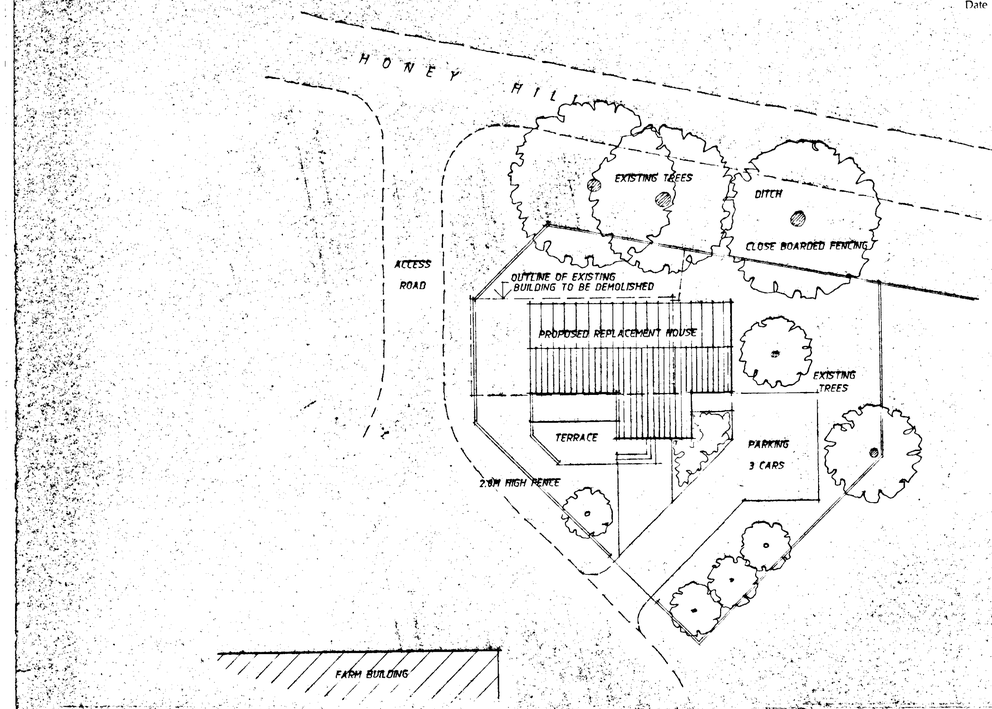

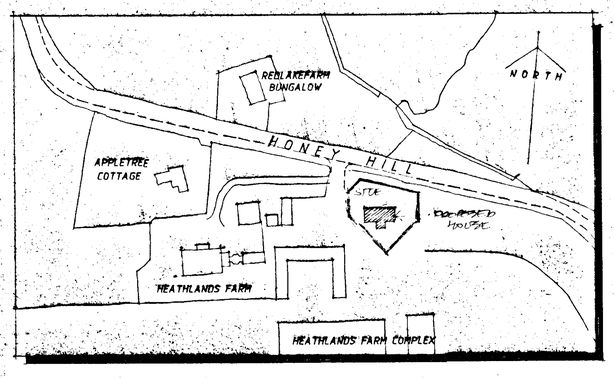

SITE LOCATION PLAN 1 : 1250

APPROVED

DO NOT SCALE

Any discrepancies to be referred to Izod Design.

This drawing remains the Copyright of Izod Design.

REVISIONS

Date	Description	Ref.

18.OCT.2001 5:14

REV A 5.4.01 HOUSE POSITION REVISED

Izod DESIGN

Chartered Architects
Landscape Consultants

14 Milton Road Wokingham
Berkshire RG40 1DB
Telephone 0118 977 0075
Facsimile 0118 977 0057

Client
HARRY HALL

Project
HEATHLANDS FARM
HONEY HILL WOKINGHAM

Description
PROPOSED
DETACHED HOUSE
SITE AND LOCATION PLANS

Scale 1 : 200 1 : 1250

Project No. 2657

Drawing No. 2

Revision A Date 3.APR.01

CD 6/11/01