




EXISTING NORTH ELEVATION

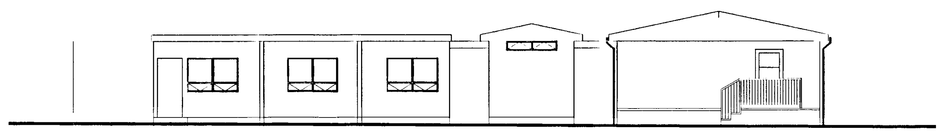


EXISTING EAST ELEVATION

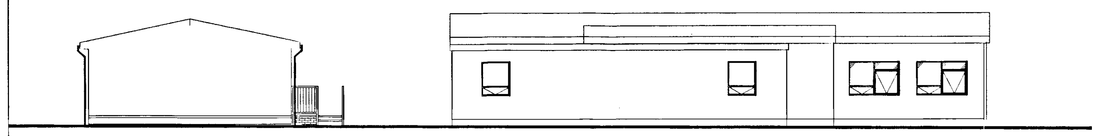


EXISTING SOUTH ELEVATION

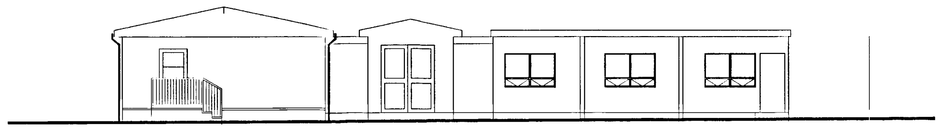


EXISTING WEST ELEVATION

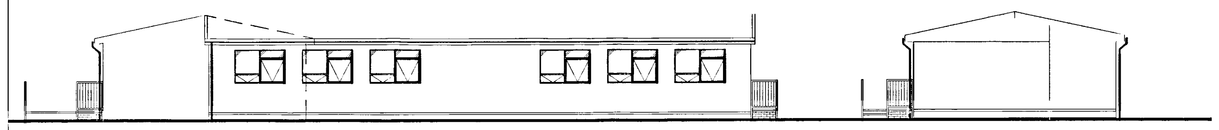


PROPOSED NORTH ELEVATION

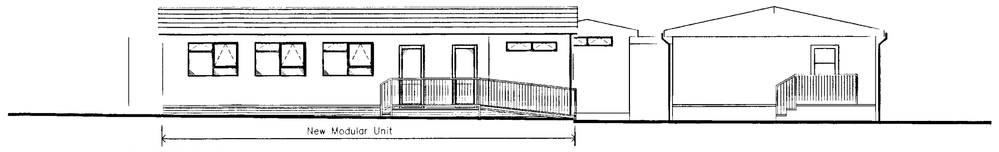


PROPOSED EAST ELEVATION

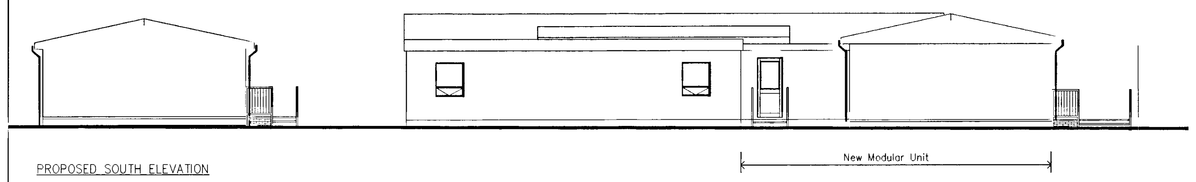


PROPOSED SOUTH ELEVATION

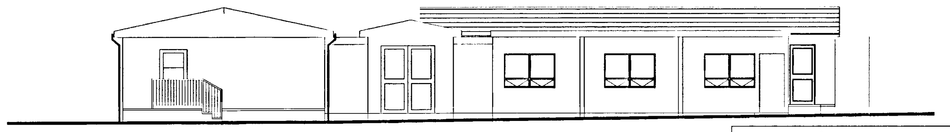

PROPOSED WEST ELEVATION

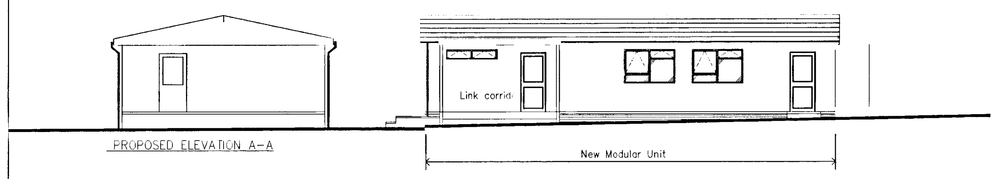

PROPOSED ELEVATION A-A

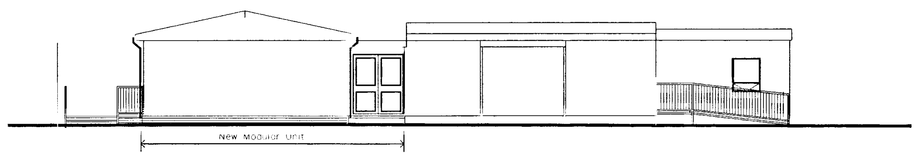

PROPOSED ELEVATION B-B

PLANNING

M.Sartorio ARICS MBEng
HEAD OF PROPERTY SERVICES
P.O. Box 151,
Civic Offices,
Shute End,
Wokingham,
Berks, RG40 1WH

The Anthony Smith Partnership
Construction Consultants
Castlefield House
113 Castle Hill
Reading
Berkshire
RG1 7SY
Telephone 0118 939 1185
Fax 0118 950 4170

Client Wokingham District Council
Support Services Department
Property Services, Shute End
Wokingham, Berks, RG40 1WH

Project Proposed Modular Building
Winnersh Primary School
Greenwood Grove
Winnersh, Wokingham

Drawing Existing and Proposed Elevations

Drawn by Bpft


Date 10.10.01

Scale 1:100


Dwg. No. 3004/03 B

Cad Ref. C:\My Documents\AutoCad

Revison Number	Revisions	Revison Date
A	Issued for planning	10.01
B	Elevations A-A & B-B and West added	10.01
C		
D		
E		

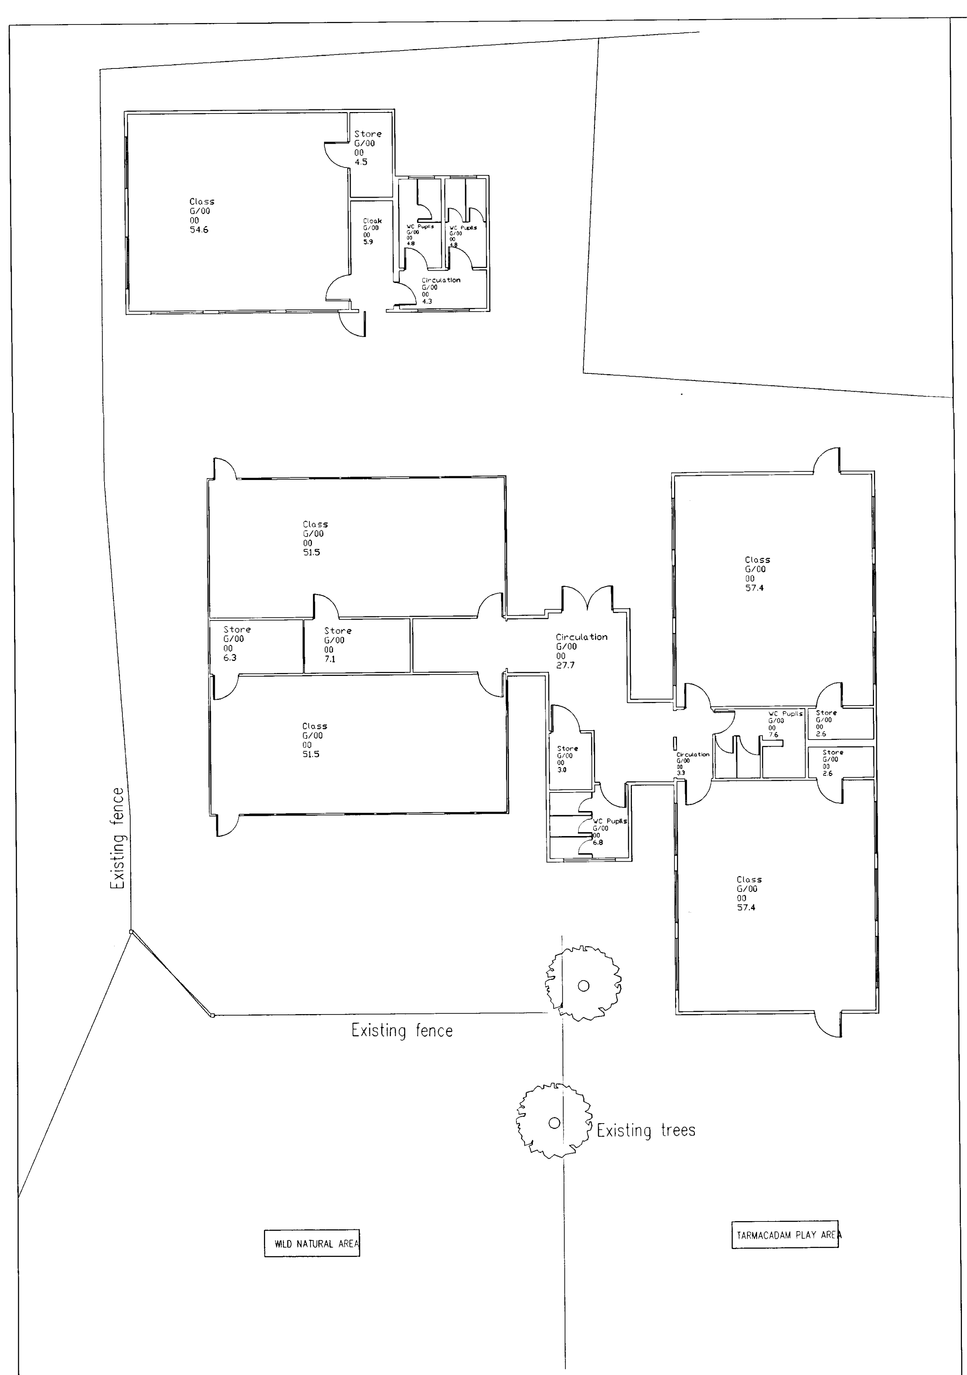

EXISTING LAYOUT

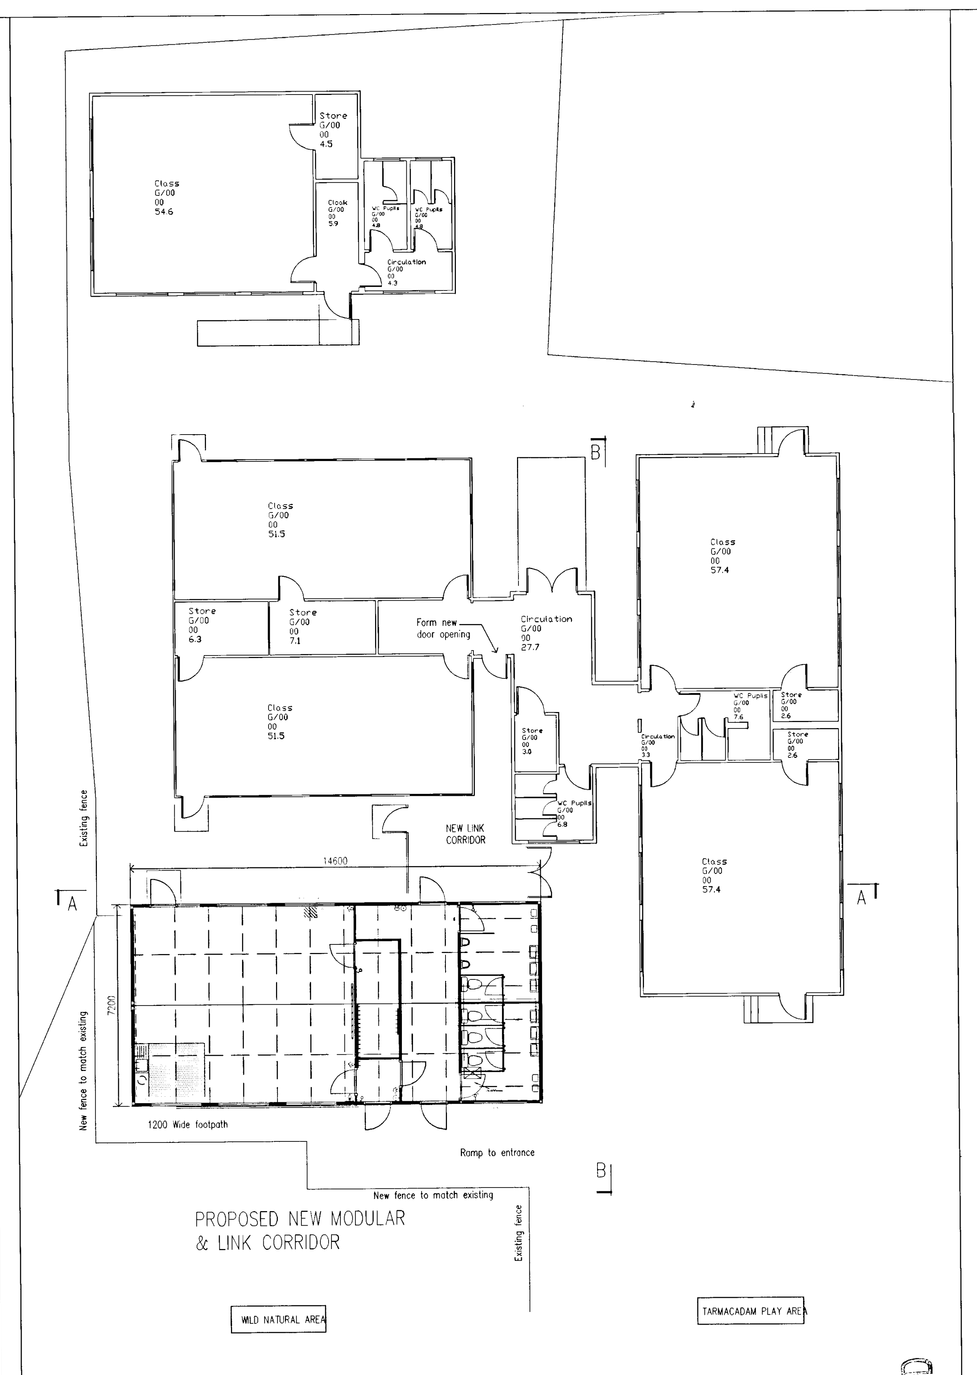

PROPOSED LAYOUT

PLANNING

M.Sartorio ARICS MBEng
HEAD OF PROPERTY SERVICES
P.O. Box 151,
Civic Offices,
Shute End,
Wokingham,
Berks, RG40 1WH

The Anthony Smith Partnership
Construction Consultants
Castlefield House
113 Castle Hill
Reading
Berkshire
RG1 7SY
Telephone 0118 939 1195
Fax 0118 950 4170

Client: Wokingham District Council
Support Services Department
Property Services, Shute End
Wokingham, Berks, RG40 1WH

Project: Proposed Modular Building
Winnersh Primary School
Greenwood Grove
Winnersh, Wokingham

Drawing: Existing and Proposed Plans

Drawn by: Bpft

Date: 10.10.01

Scale: 1:100


Dwg. No. 3004 /02 B

Cad Ref. C:\My Documents\AutoCad

Revision Number	Revisions	Revision Date
A	Issued for planning	12.10.01
B	Elevation references A-A & B-B added	26.10.01
C		
D		
E		

APPROVED

PART 1 REGISTER
31.OCT.2001 5176
RELEASED

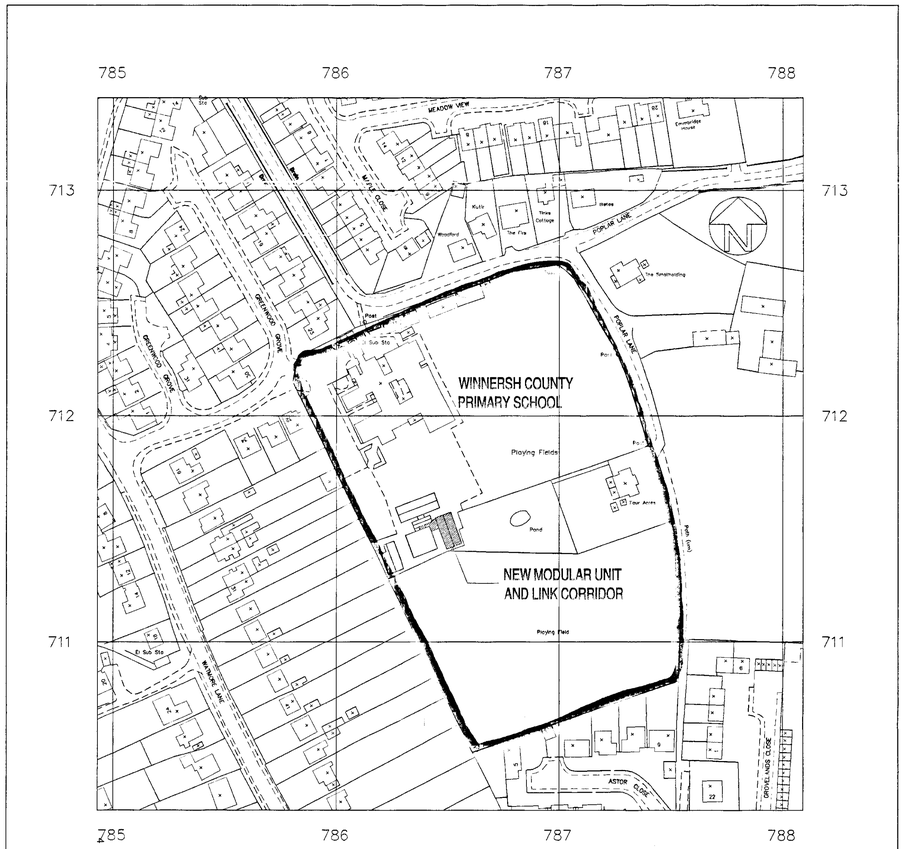

PLANNING

M.Sartorio ARICS MBEng
HEAD OF PROPERTY SERVICES
P.O. Box 151,
Civic Offices,
Shute End,
Wokingham,
Berks, RG40 1WH

The Anthony Smith Partnership
Construction Consultants
Castlefield House
113 Castle Hill
Reading
Berkshire
RG1 7SY
Telephone 0118 939 1195
Fax 0118 950 4170

Client: Wokingham District Council
Support Services Department
Property Services, Shute End
Wokingham, Berks, RG40 1WH

Project: Proposed Modular Building
Winnersh Primary School
Greenwood Grove
Winnersh, Wokingham

Drawing: Site and Location Plan

APPROVED

Drawn by: Bpft

Date: 10.10.01

Scale: 1:1250

Dwg.No. 3004/01 A

Cad Ref. C:\My Documents\AutoCad

Revision Number	Revisions	Revision Date
A	Issued for planning	10.10.01
B		
C		
D		
E		