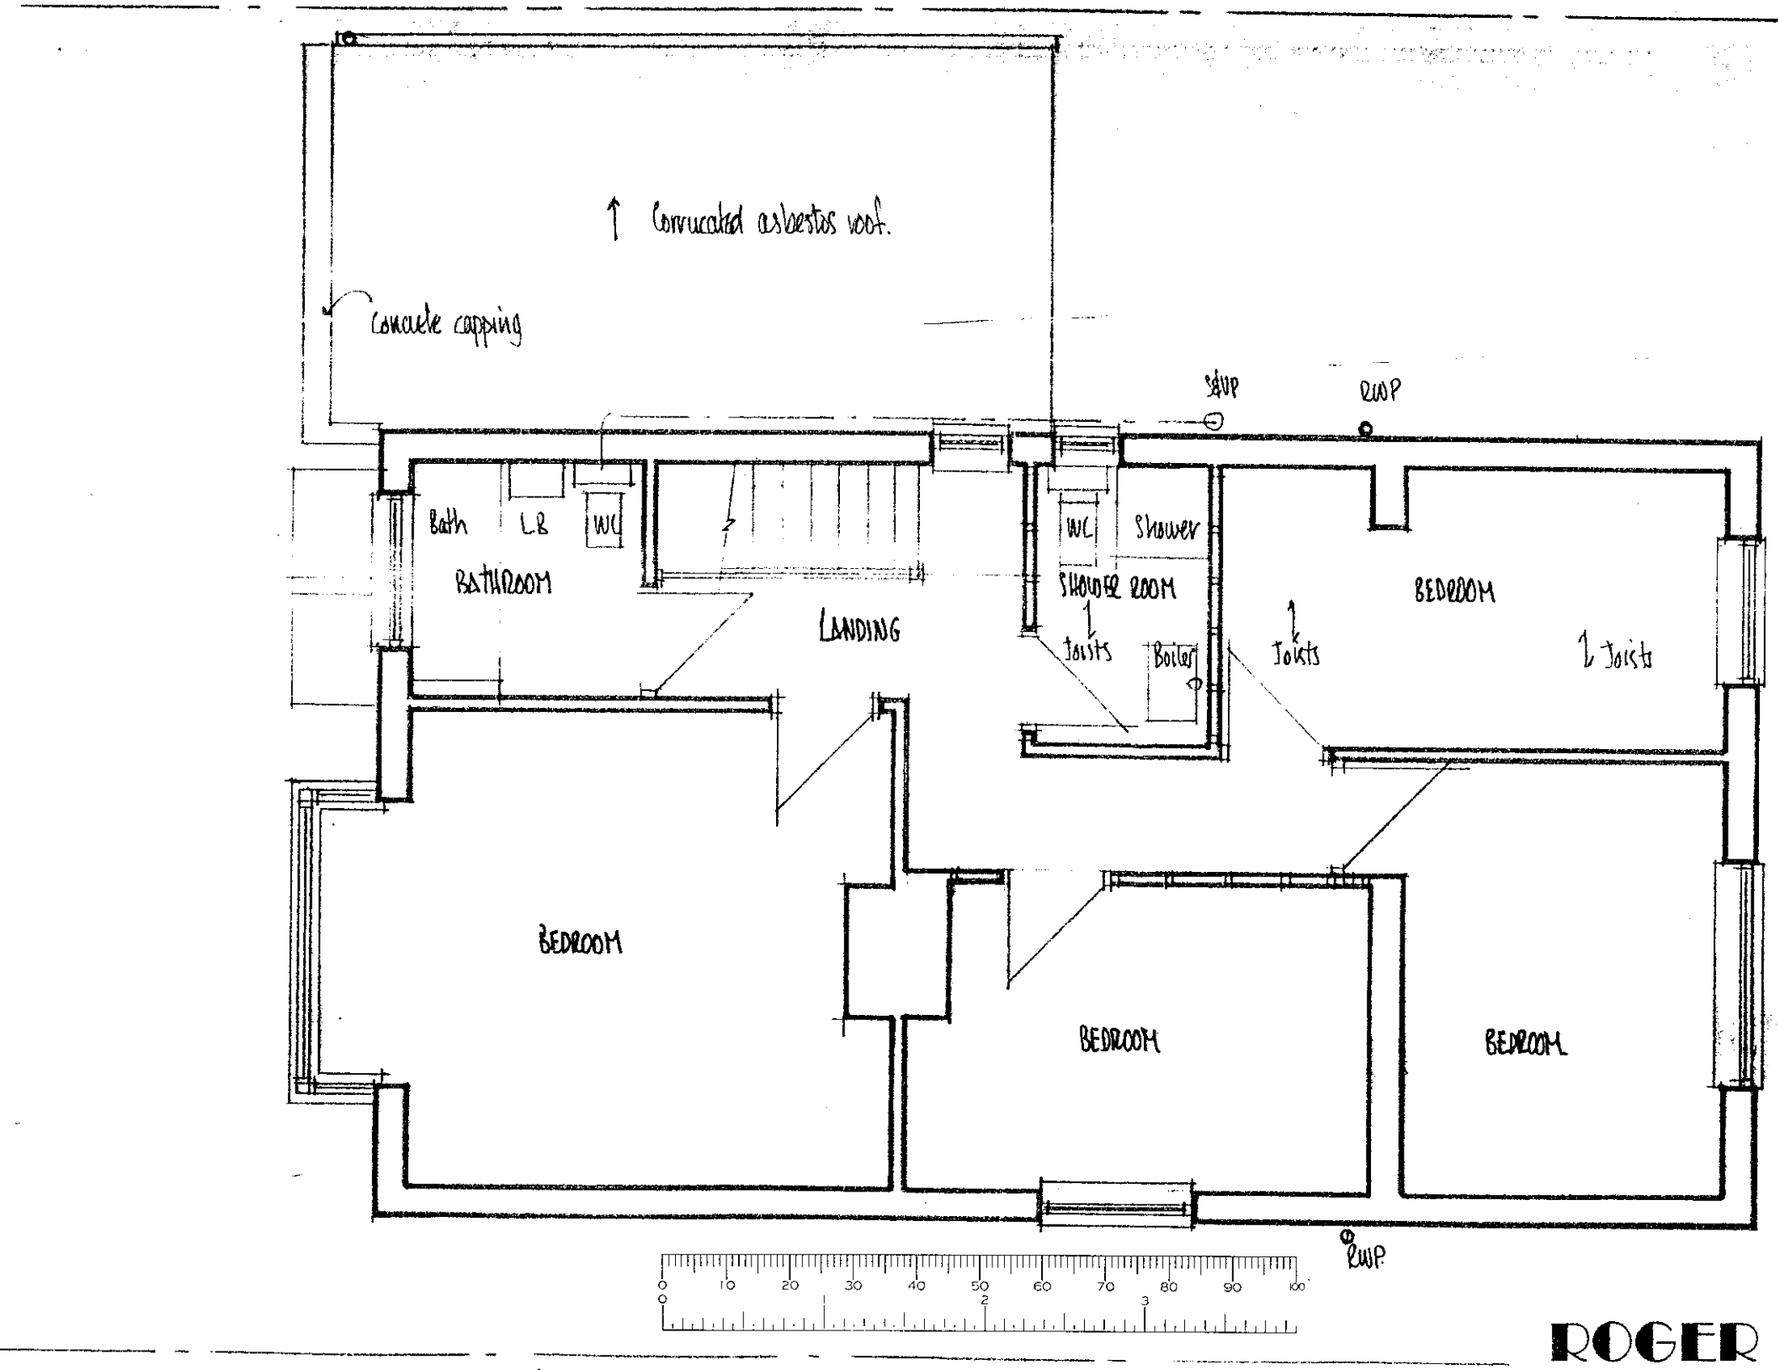



APPROVED

FIRST FLOOR PLAN: AS EXISTING

88A, MATTHEWS GREEN ROAD, EMMBROOK, WOKINGHAM, RG41 1JJ



**ROGER PRING & SONS.**

**ARCHITECTURAL & SURVEYING CONSULTANTS**

278, Nine Mile Ride, Finchampstead, Wokingham, Berkshire, RG40 3NT.
Telephone no.; 0118 973 3502. Facsimile no.; 0118 973 6290.


DRG. NO.: 00/319/3 .SCALE.: 1:50 . DATE: NOV'00.

Revisions:

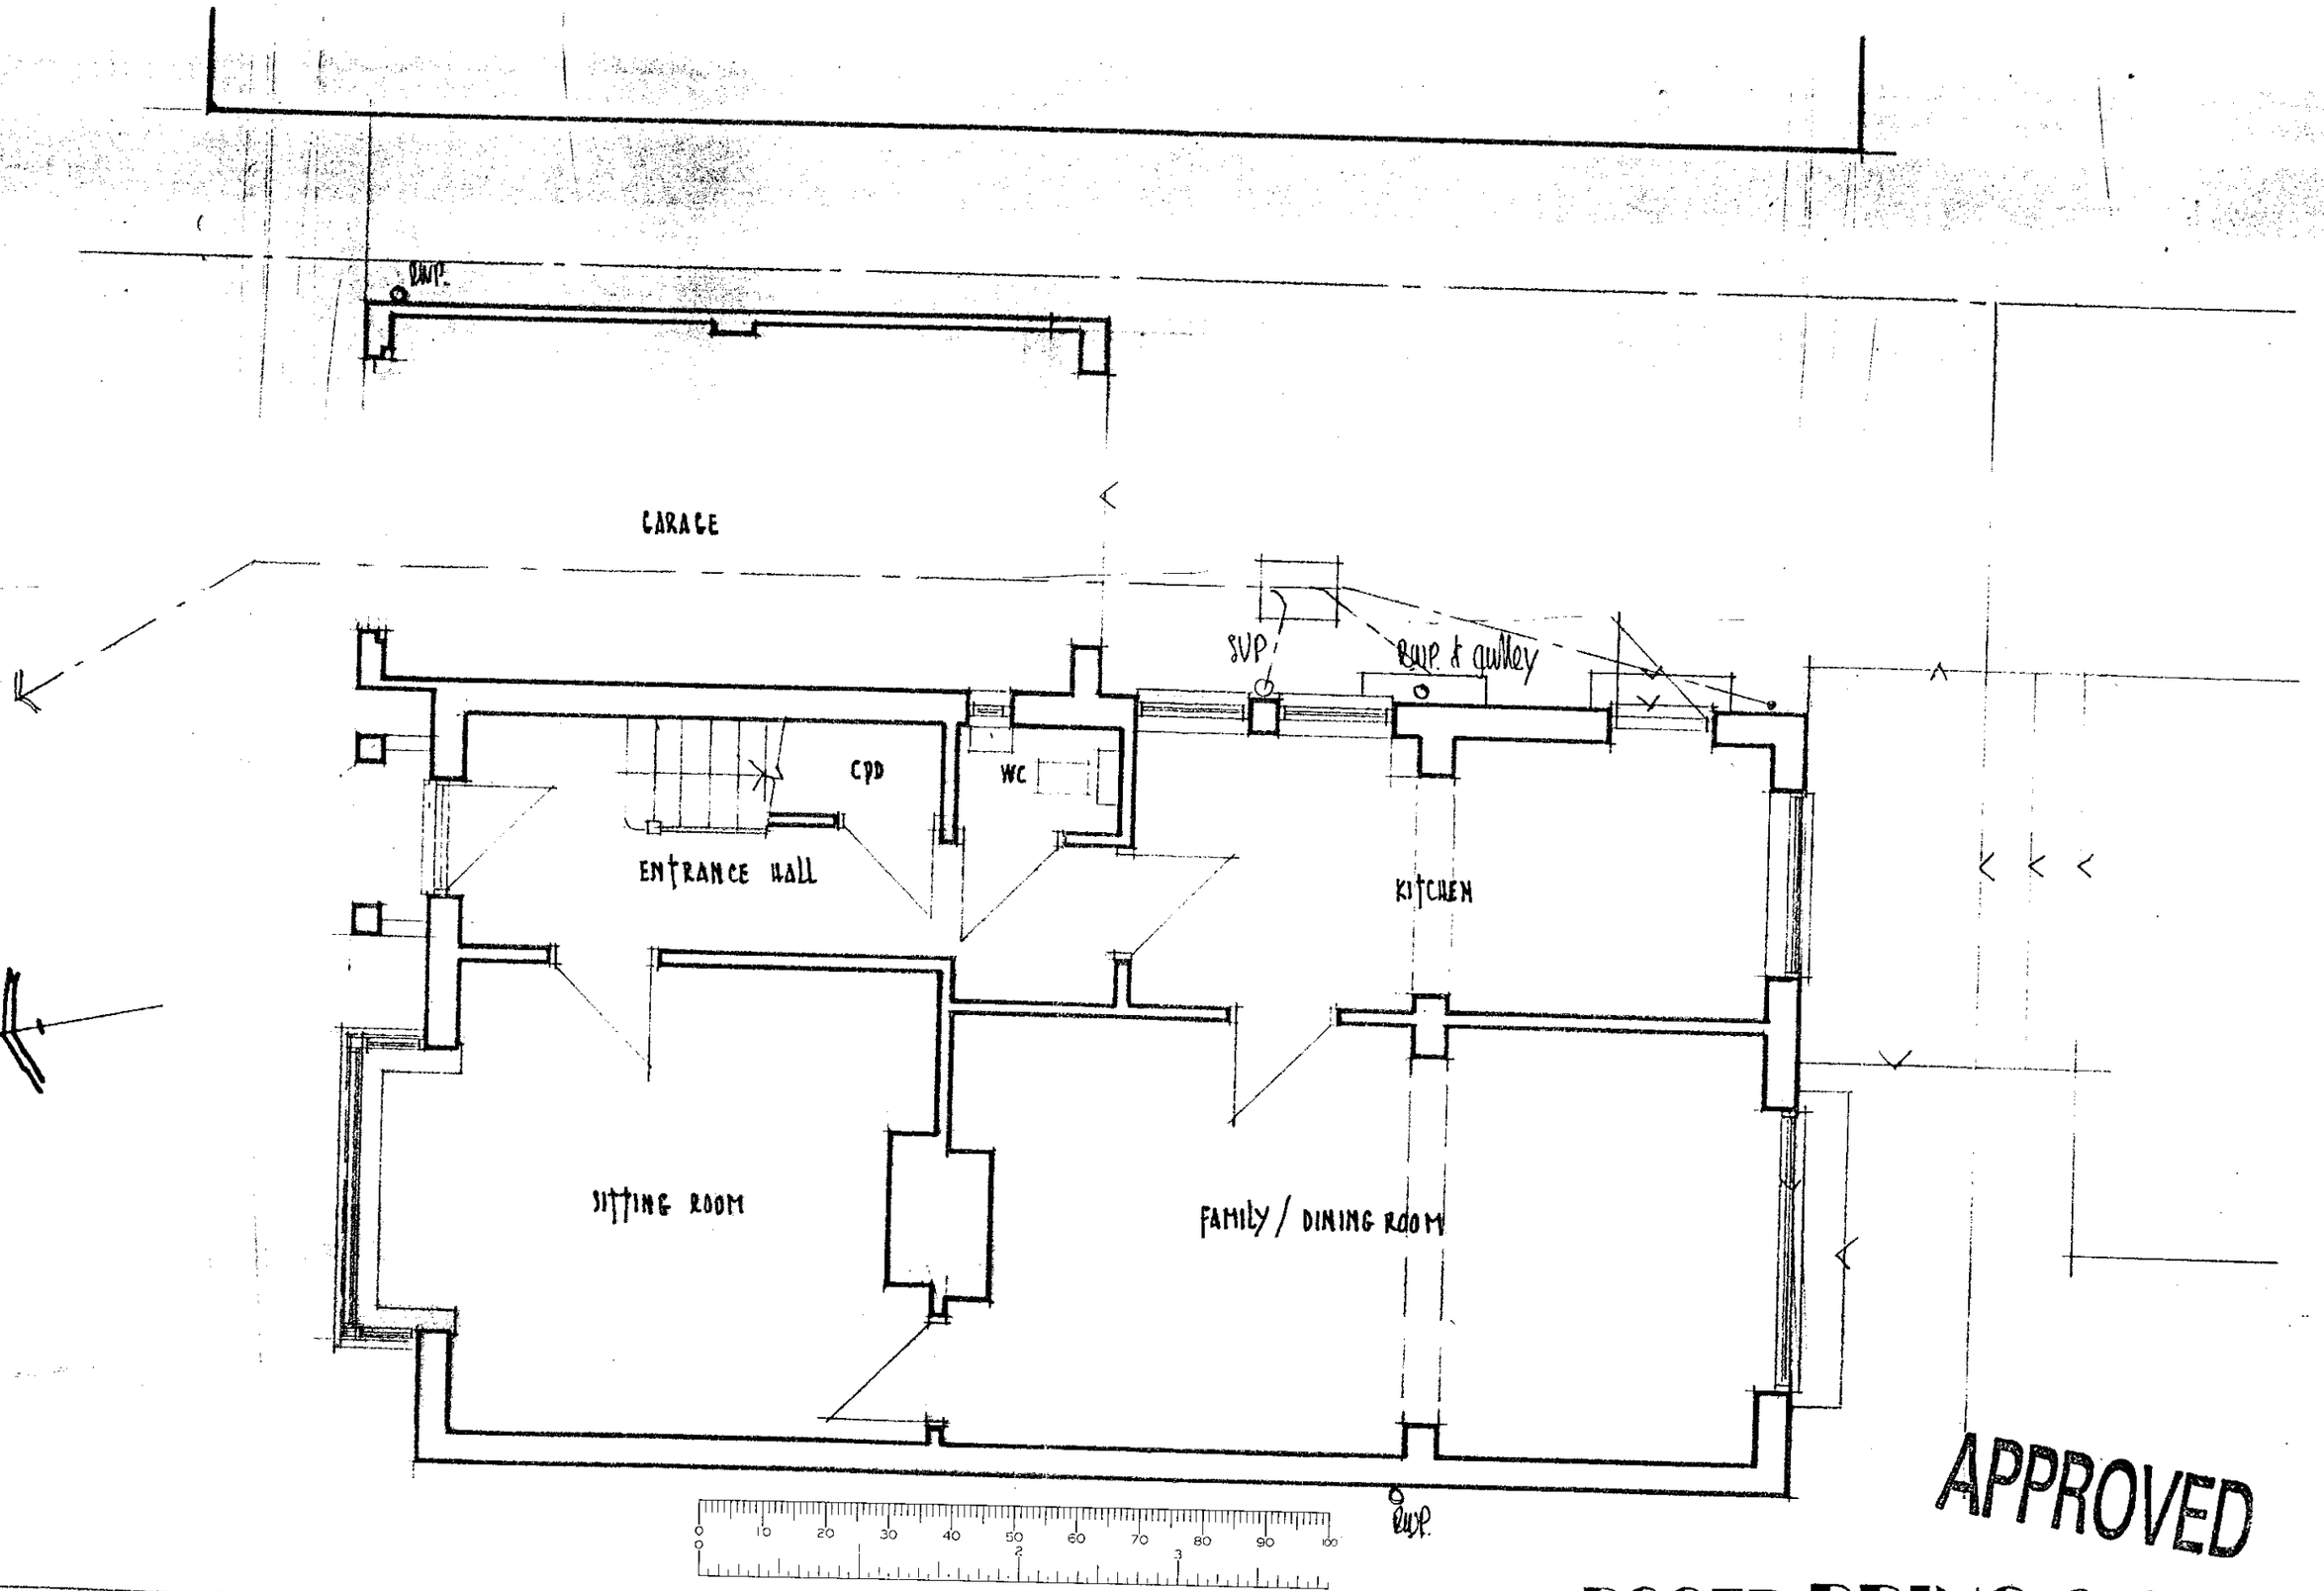


APPROVED

# GROUND FLOOR PLAN : AS EXISTING.

88A. MATTHEWS GREEN ROAD, EMMBROOK, WOKINGHAM, RG41 1JT


**ROGER PRING & SONS.**
**ARCHITECTURAL & SURVEYING CONSULTANTS**
278, Nine Mile Ride, Finchampstead, Wokingham. Berkshire, RG40 3NT.
Telephone no.; 0118 973 3502. Facsimile no.; 0118 973 6290.

DRG. NO.; 00/319/2 .SCALE.; 1:50 . DATE; NOV.'00.


Revisions:




NORTH ELEVATION

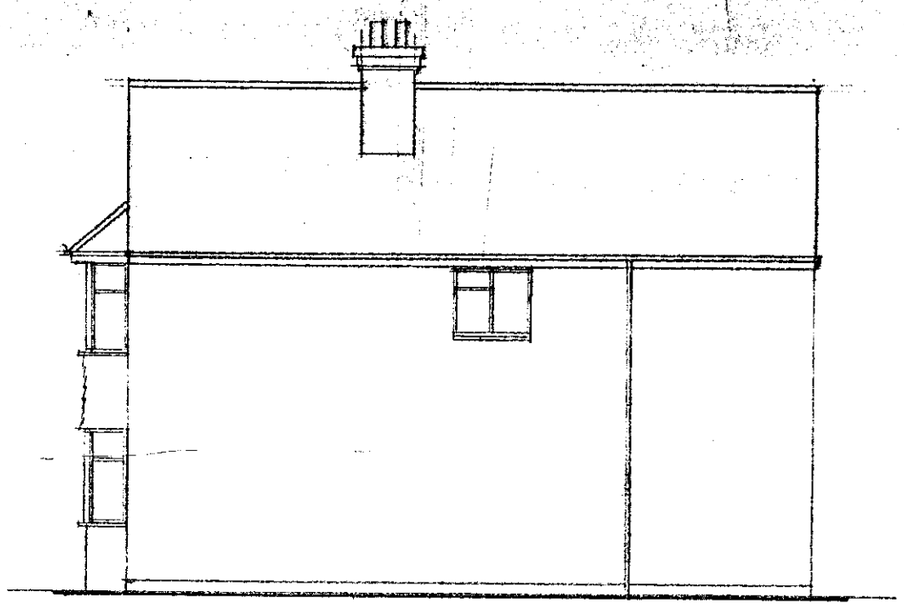

WEST ELEVATION

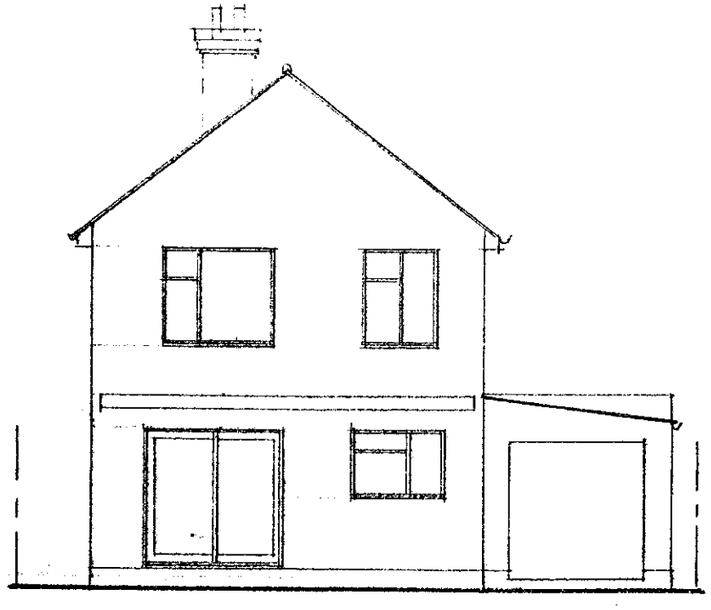

SOUTH ELEVATION

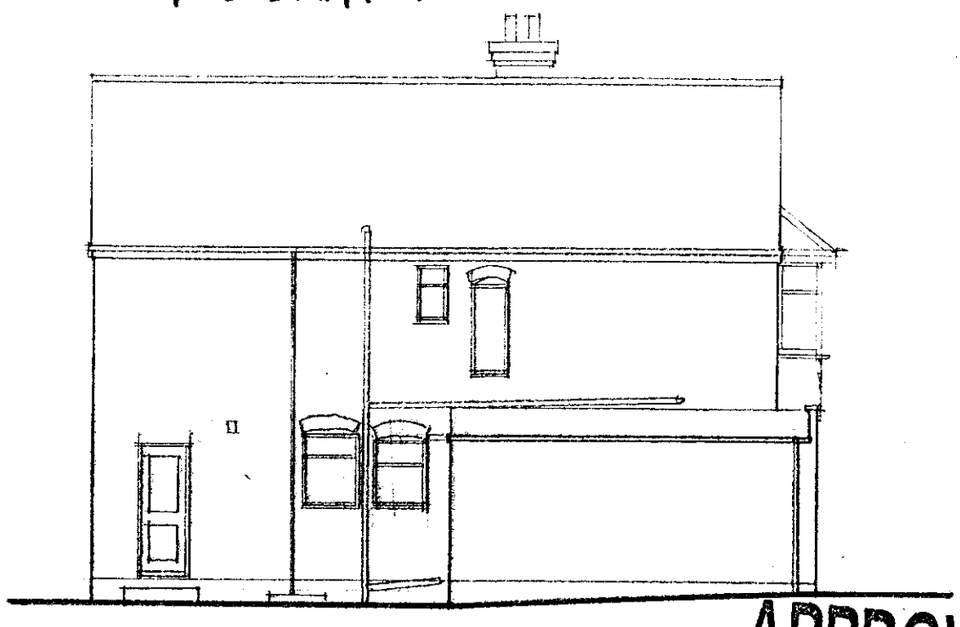

EAST ELEVATION

APPROVED

ELEVATIONS : AS EXISTING

88 A, MATTHEWS GREEN ROAD, WOKINGHAM, BERKSHIRE, RG41 1JT.


**ROGER PRING & SONS.**

**ARCHITECTURAL & SURVEYING CONSULTANTS**


278, Nine Mile Ride, Finchampstead. Wokingham, Berkshire, RG40 3NT.
Telephone no.; 0118 973 3502. Facsimile no.; 0118 973 6290.


DRG. NO.: 00/319/4. SCALE.: 1:100 . DATE: NOV. 00.


Revisions:



NORTH ELEVATION

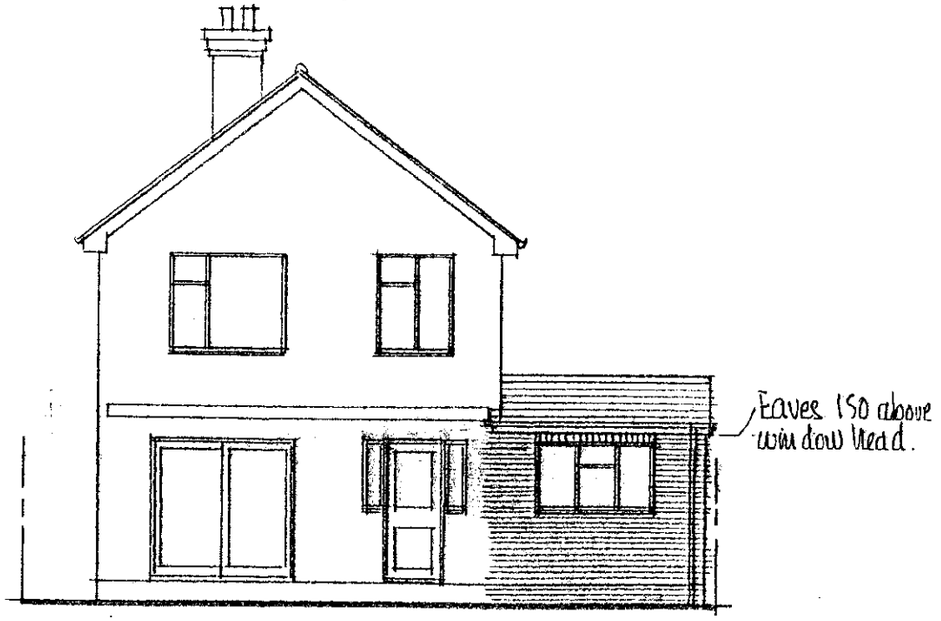


SOUTH ELEVATION

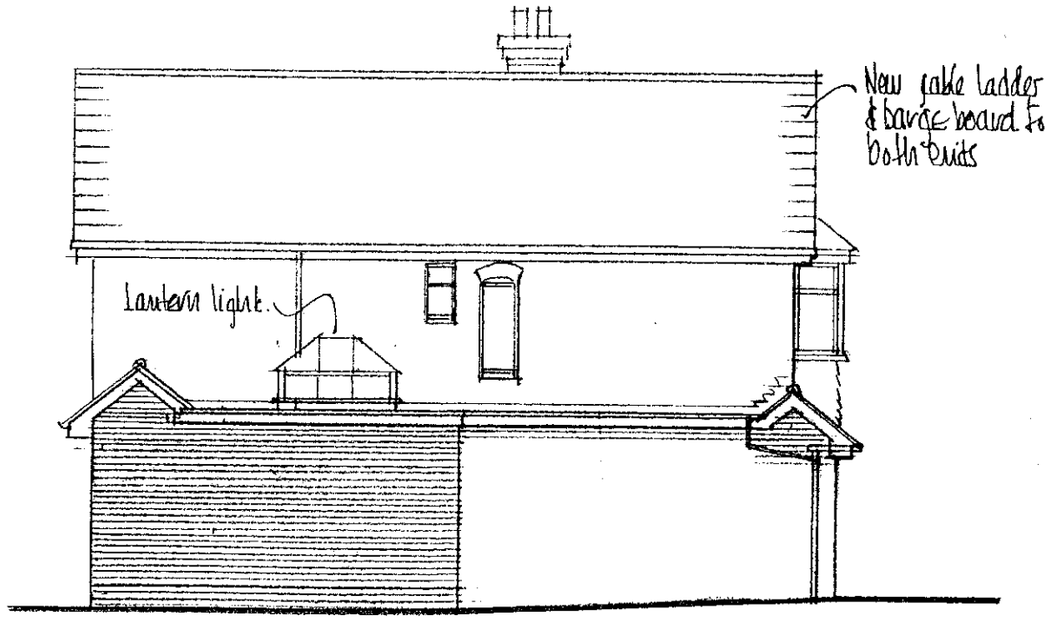


EAST ELEVATION

APPROVED


ELEVATIONS : AS PROPOSED

88A, MATTHEWS GREEN ROAD, EMMBROOK, BERKSHIRE, RG41 1JT.

ROGER PRING & SONS.
ARCHITECTURAL & SURVEYING CONSULTANTS
278, Nine Mile Ride, Finchampstead, Wokingham, Berkshire, RG40 3NT.
Telephone no.; 0118 973 3502. Facsimile no.; 0118 973 6290.

DRG. NO.; 00/319/4A. SCALE.; 1:100. DATE; NOV.'00.

Revisions: A. Client requirements added 6/02/01.

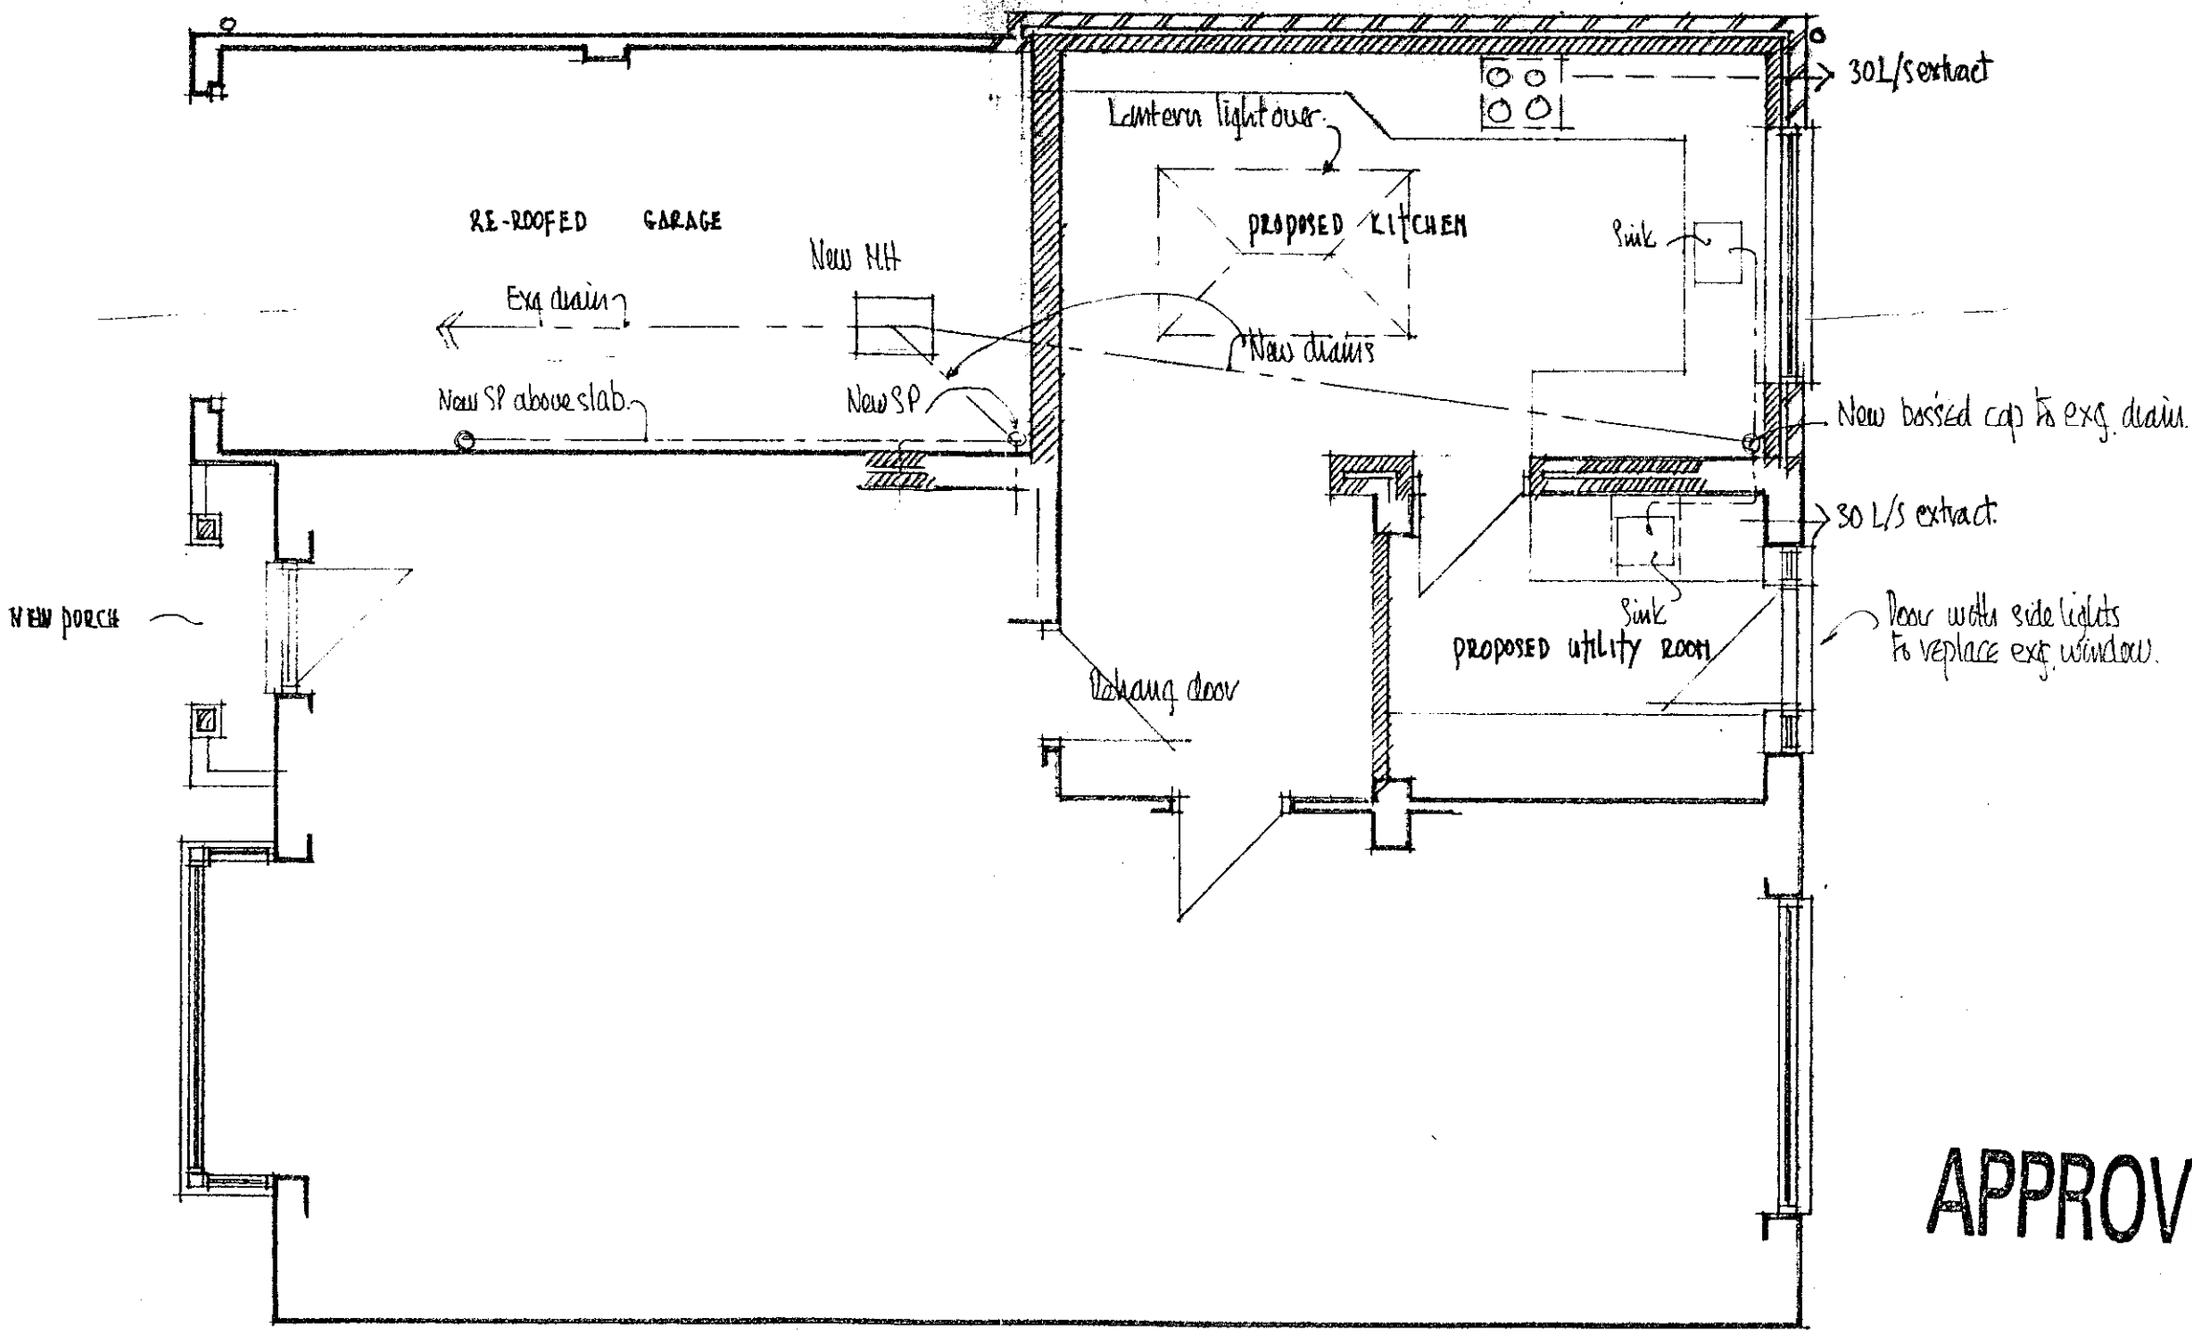


APPROVED

# GROUND FLOOR PLAN : AS PROPOSED.

88A, MATTHEWS GREEN ROAD, FINCHBROOK, WOKINGHAM, RG41 1JT


**ROGER PRING & SONS.**

**ARCHITECTURAL & SURVEYING CONSULTANTS**

278, Nine Mile Ride, Finchampstead, Wokingham, Berkshire, RG40 3NT.

Telephone no.; 0118 973 3502. Facsimile no.; 0118 973 6290.



DRG. NO.; 00/319/10. SCALE.; 1:50 . DATE; NOV.'00.

Revisions; A. Client requirements added 06/02/01


3/5/01

ADDITIONAL PLAN


3341

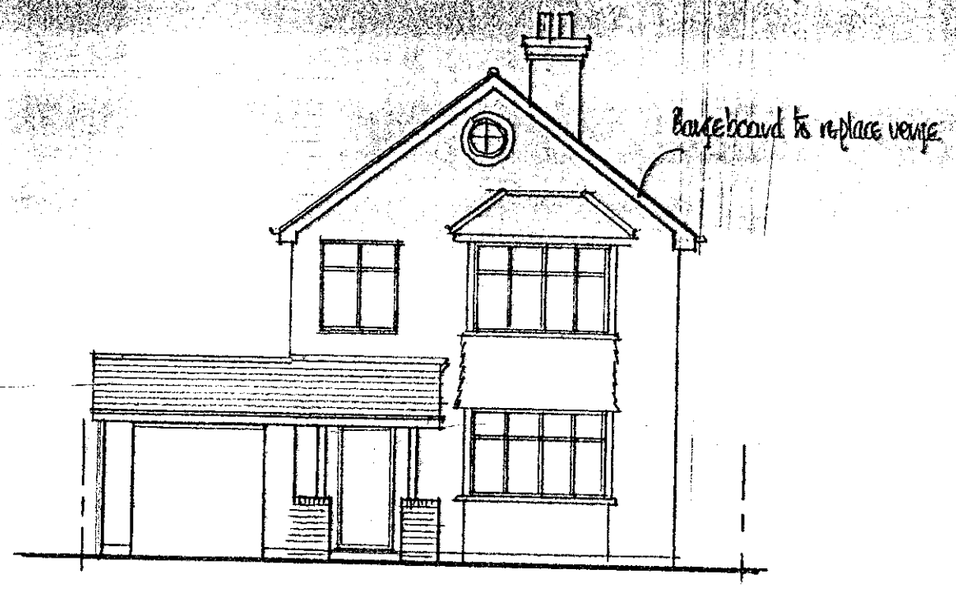



NORTH ELEVATION

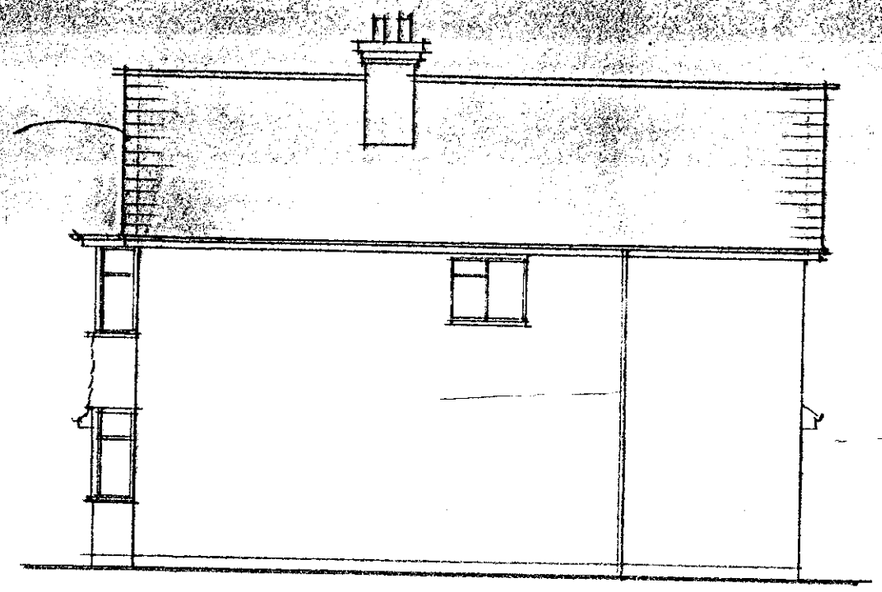

WEST ELEVATION

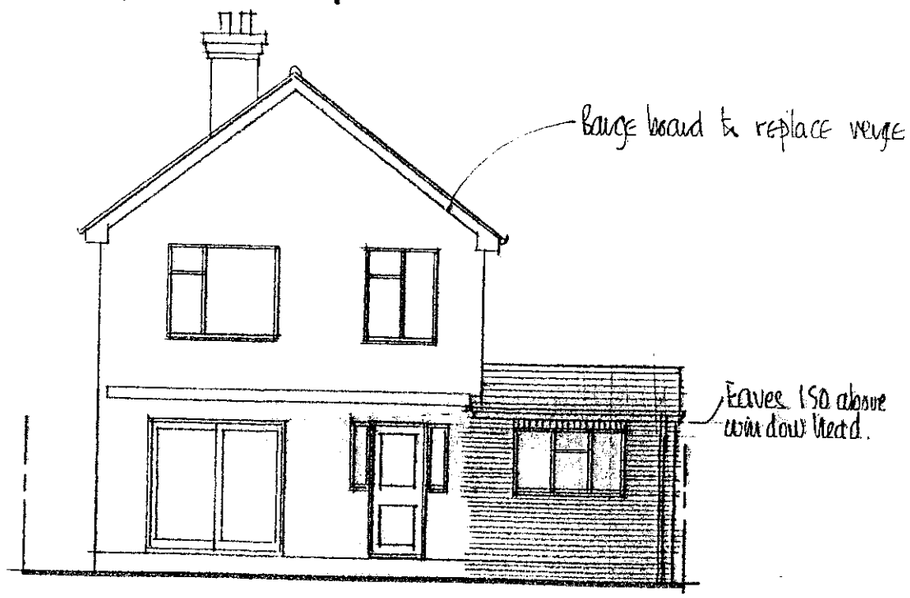


SOUTH ELEVATION

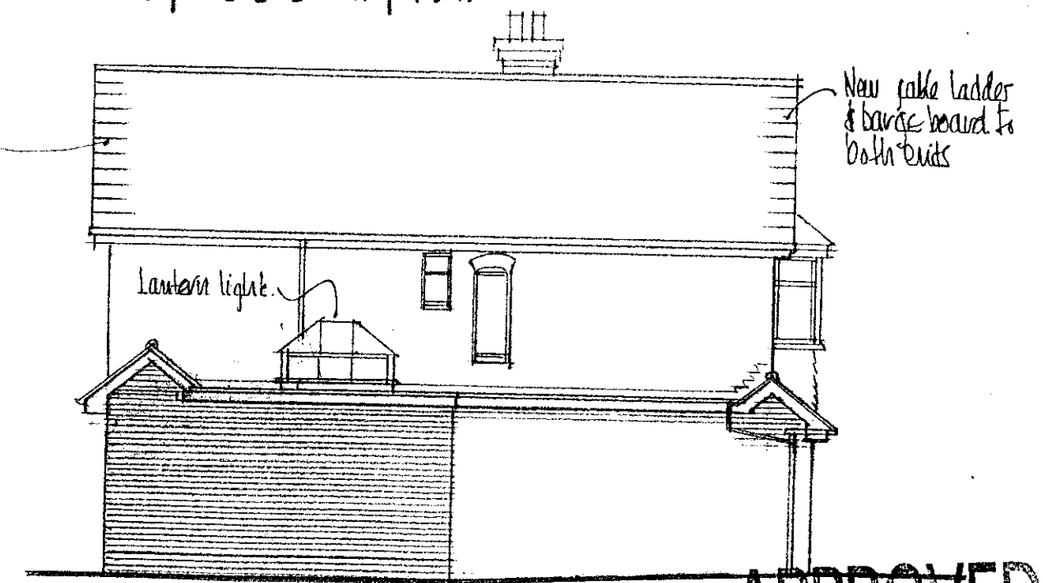


EAST ELEVATION

APPROVED

ELEVATIONS : AS PROPOSED

88A, MATTHEWS GREEN ROAD, EMMBROOK, BERKSHIRE, RG41 1JT.


ROGER PRING & SONS.

ARCHITECTURAL & SURVEYING CONSULTANTS

278, Nine Mile Ride, Finchampstead, Wokingham, Berkshire, RG40 3NT.


Telephone no.; 0118 973 3502. Facsimile no.; 0118 973 6290.


DRG. NO.; 00/319/4 SCALE.; 1:100 . DATE: NOV. '00


Revisions: A. Client requirements added 06/02/01. B. West Elev. Added 12/02/01

09 3/4/01

07 FEB 2001 * 3541

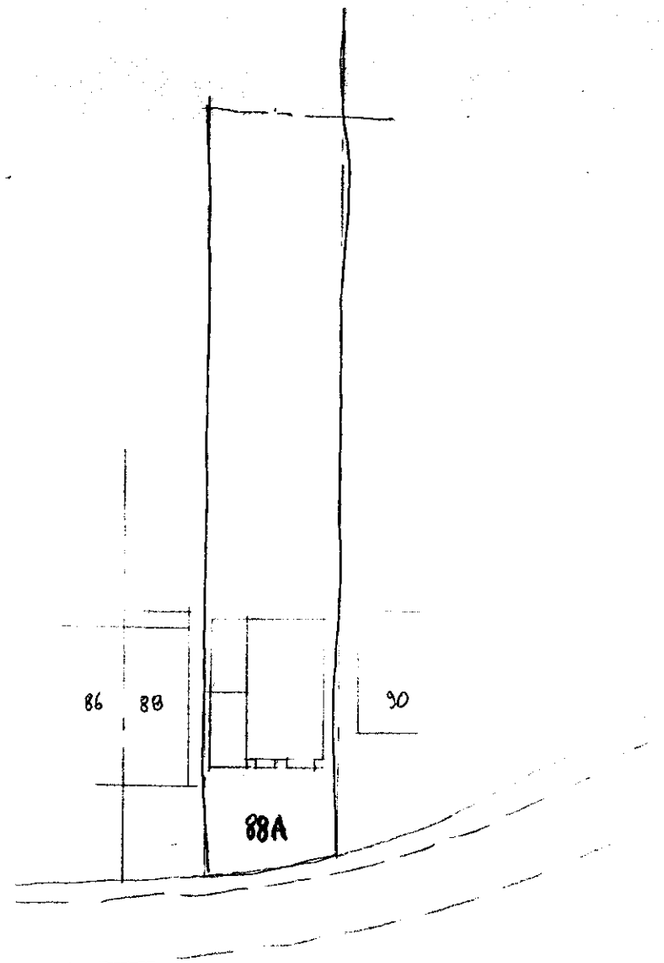


SITE PLAN 1:500

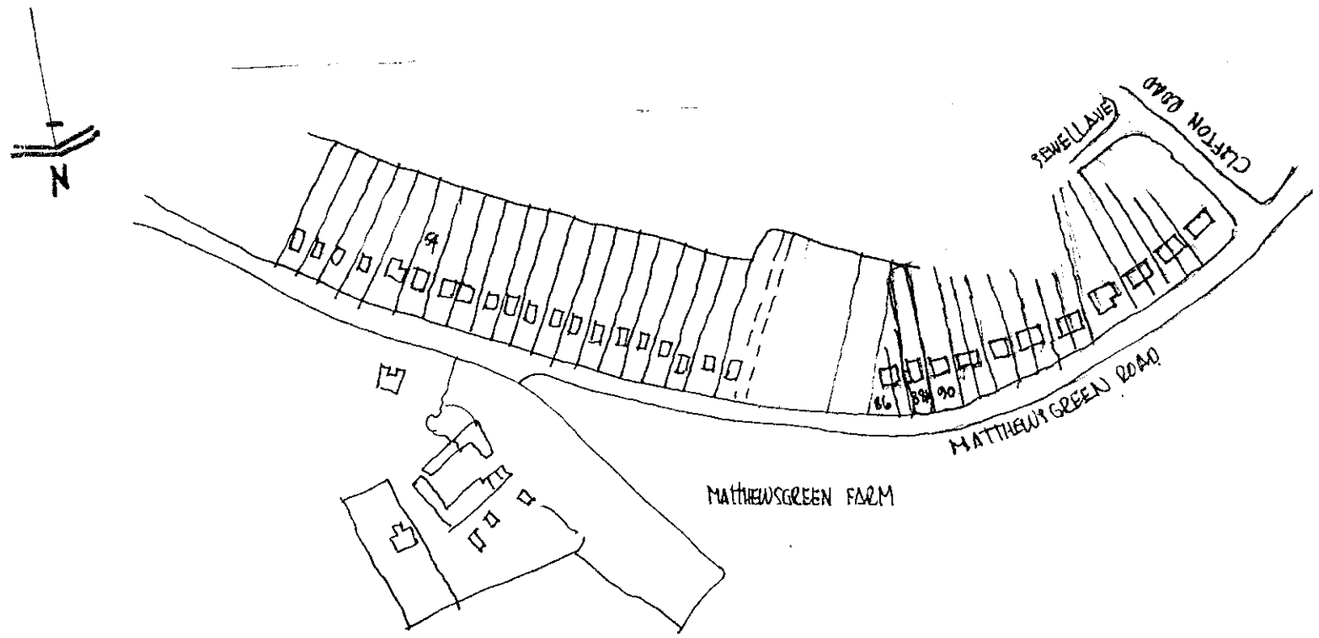


LOCATION PLAN 1:1250

APPROVED

88A, MATTHEWS GREEN ROAD, EMMBROOK, BERKSHIRE, RG41 1JT.


**ROGER PRING & SONS.**
**ARCHITECTURAL & SURVEYING CONSULTANTS**
278, Nine Mile Ride, Finchampstead, Wokingham, Berkshire, RG40 3NT.
Telephone no.; 0118 973 3502. Facsimile no.; 0118 973 6290.

DRG. NO.; 00/319/1 .SCALE.; As shown. DATE: NOV. 00.
Revisions:.....