



Rear Elevation

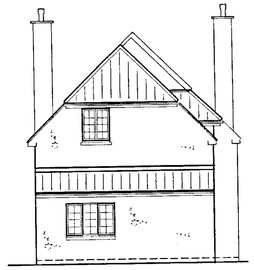


Side Elevation



Front Elevation

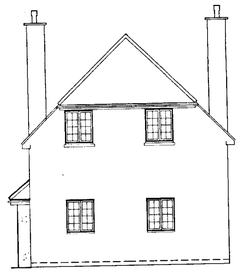


Side Elevation

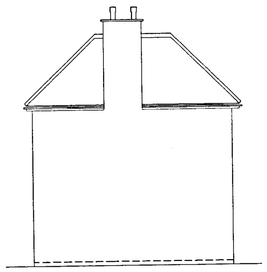


Rear (Existing)



Side (Existing)

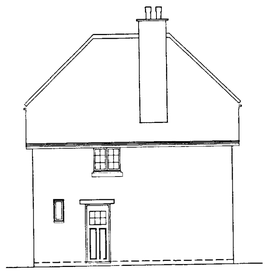



Front (Existing)

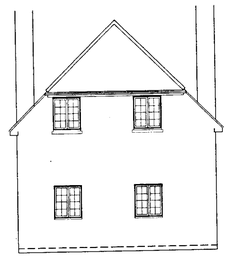


Side (Existing)

Block Plan
1:500

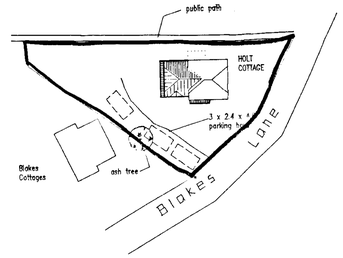


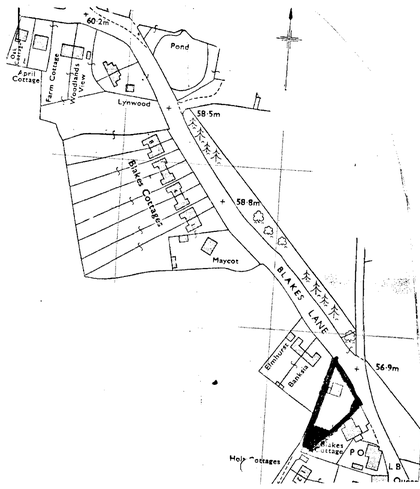

14 MAR 2001 5559

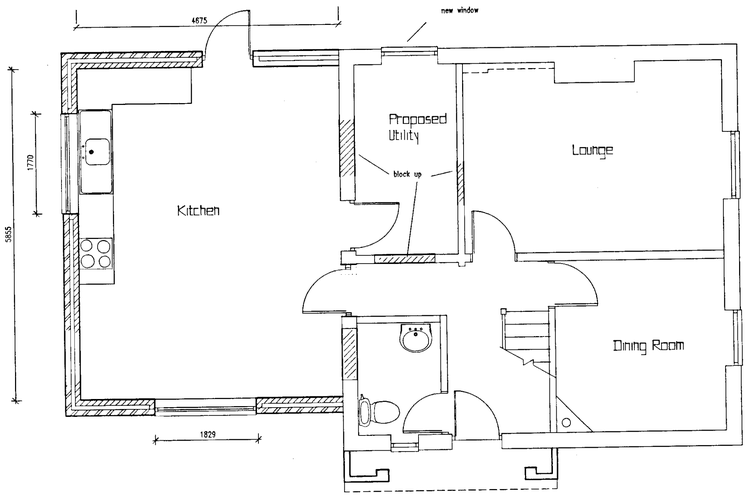

Ground Floor Plan

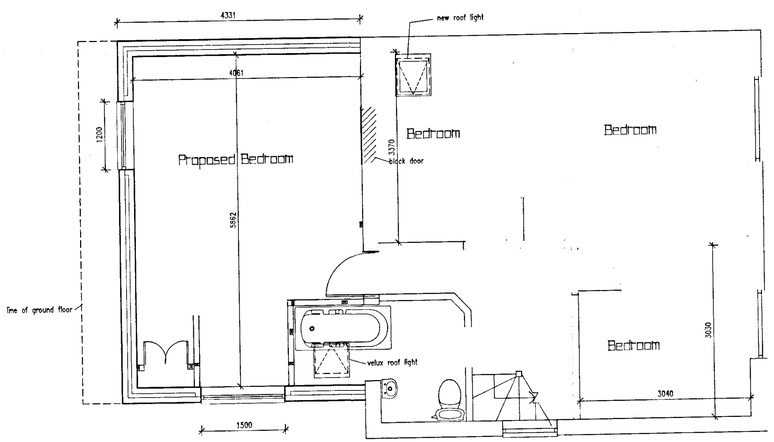

First Floor Plan

NOTE
Floor area of existing house = 101m²
Floor area of extension = 50m²
i.e. (50% increase)

0 10 20 30 40 50 60 70 80 90 m

Location Plan 1:1250

SUPERSEDED

REVISIONS		
Rev.	Description	Date
A	Size Reduction	30/2/2001
C	Plan & Elevations revised	9/3/2001

JOB TITLE
Mr & Mrs Bull
Holt Cottage
Blakes Lane

TITLE
Side Extension

SCALE 1:50 1:100 | DATE 3/12/2000 | DRAWING No. Bull:01 C