



Rear Elevation




Side Elevation

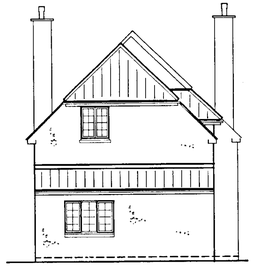

Front Elevation

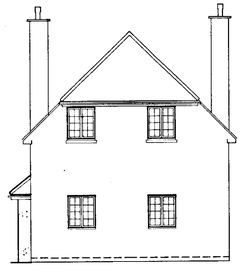


Side Elevation

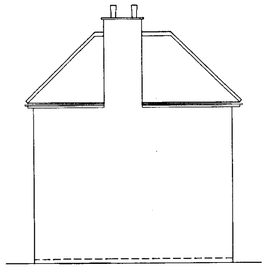


Rear (Existing)




Side (Existing)

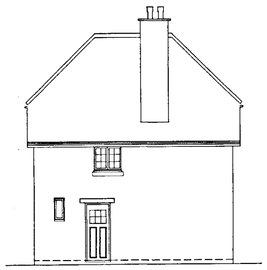


Front (Existing)

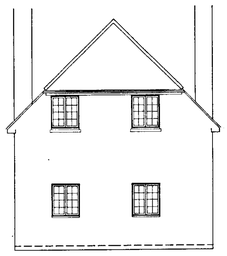


Side (Existing)

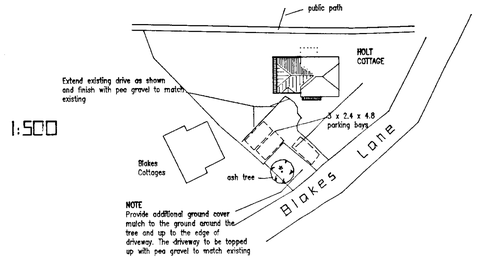

1:500

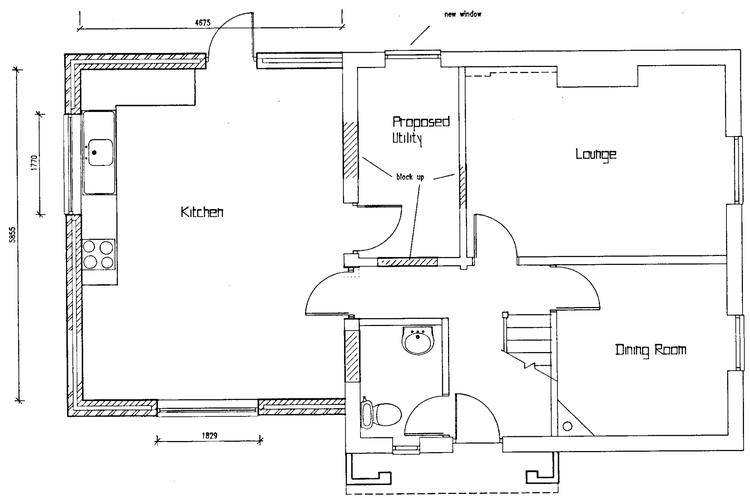

Ground Floor Plan

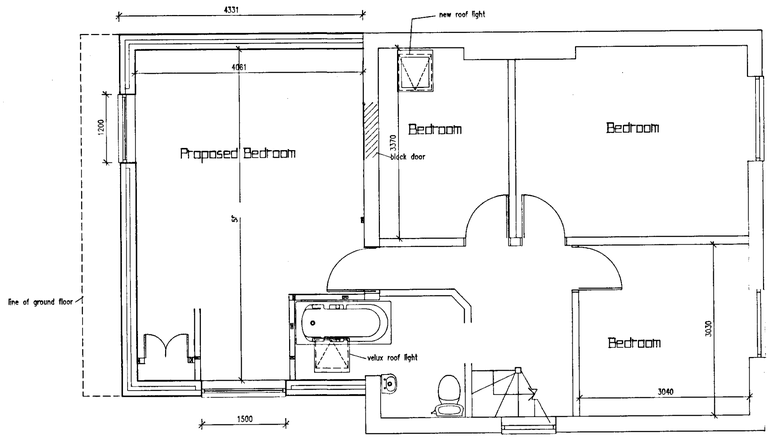

First Floor Plan

SITE
Floor area of existing house = 101m²
Floor area of extension = 50m²
i.e. (50% increase)

Location Plan 1:1250

REVISIONS

Rev.	Description	Date
A	Size Reduction	30/9/2001
C	Plan & Elevations revised	9/5/2001
D	Landscape & turning circle updated	2/5/2001

JOB TITLE
Mr & Mrs Bull
Holt Cottage
Blakes Lane

TITLE
Side Extension

SCALE 1:50 1:100

DATE 3/12/2000

DRAWING No. Bull:01 D