obscure glazed windows to En. suite Bathroom.

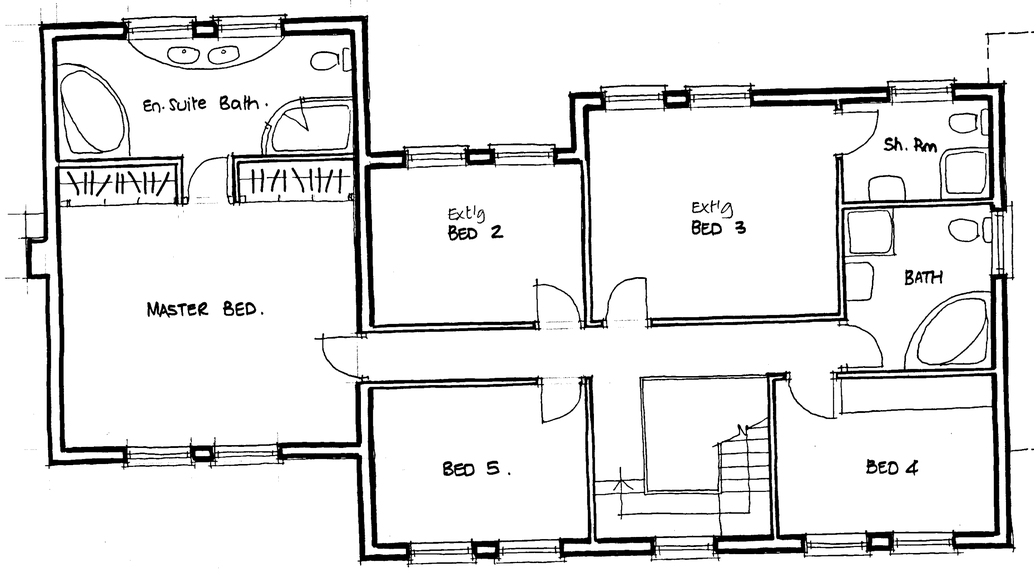

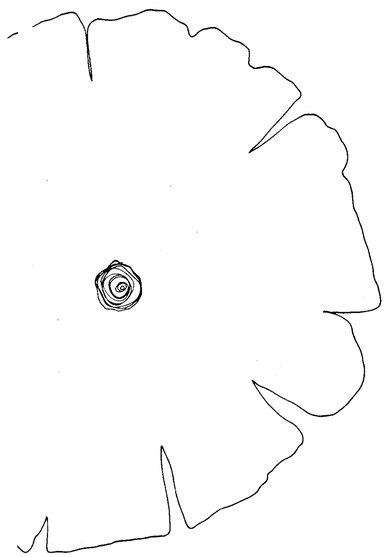

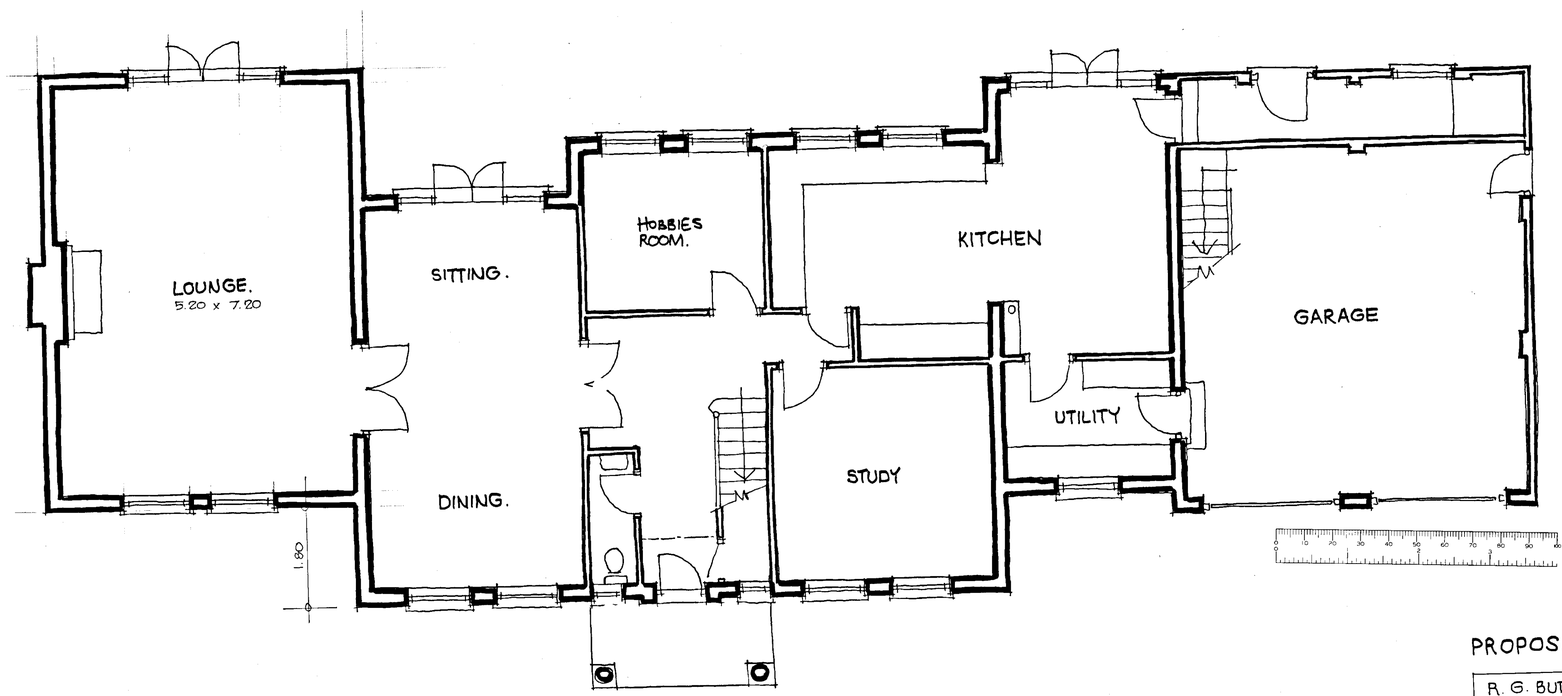

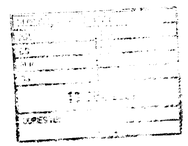

rev A. June 01. Amended scheme

PROPOSED FLOOR PLANS.

R. G. BUTLER & ASSOCIATES
11 STRATHMORE DRIVE CHARVIL READING
RG10 9QT Tel/fax 0118 934 3040

PROPOSED EXTENSION TO
ROUND OAK HOUSE
8 ST. HELIER CLOSE
WOKINGHAM.

scale 1:50

date June 2001

dgn no. 495/4 A