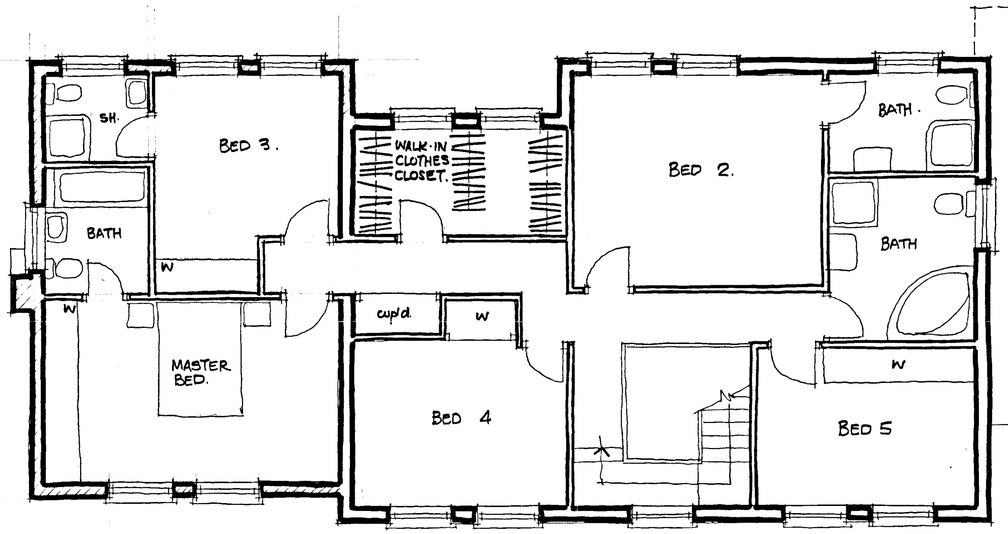

FIRST FLOOR.

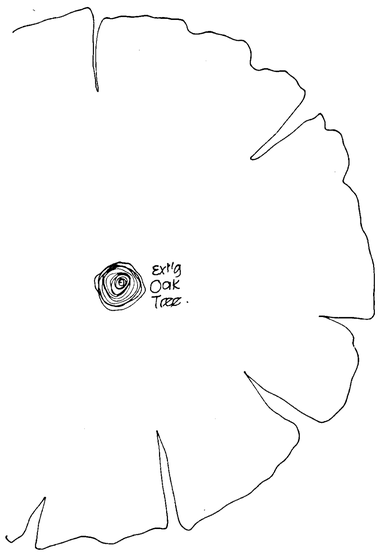

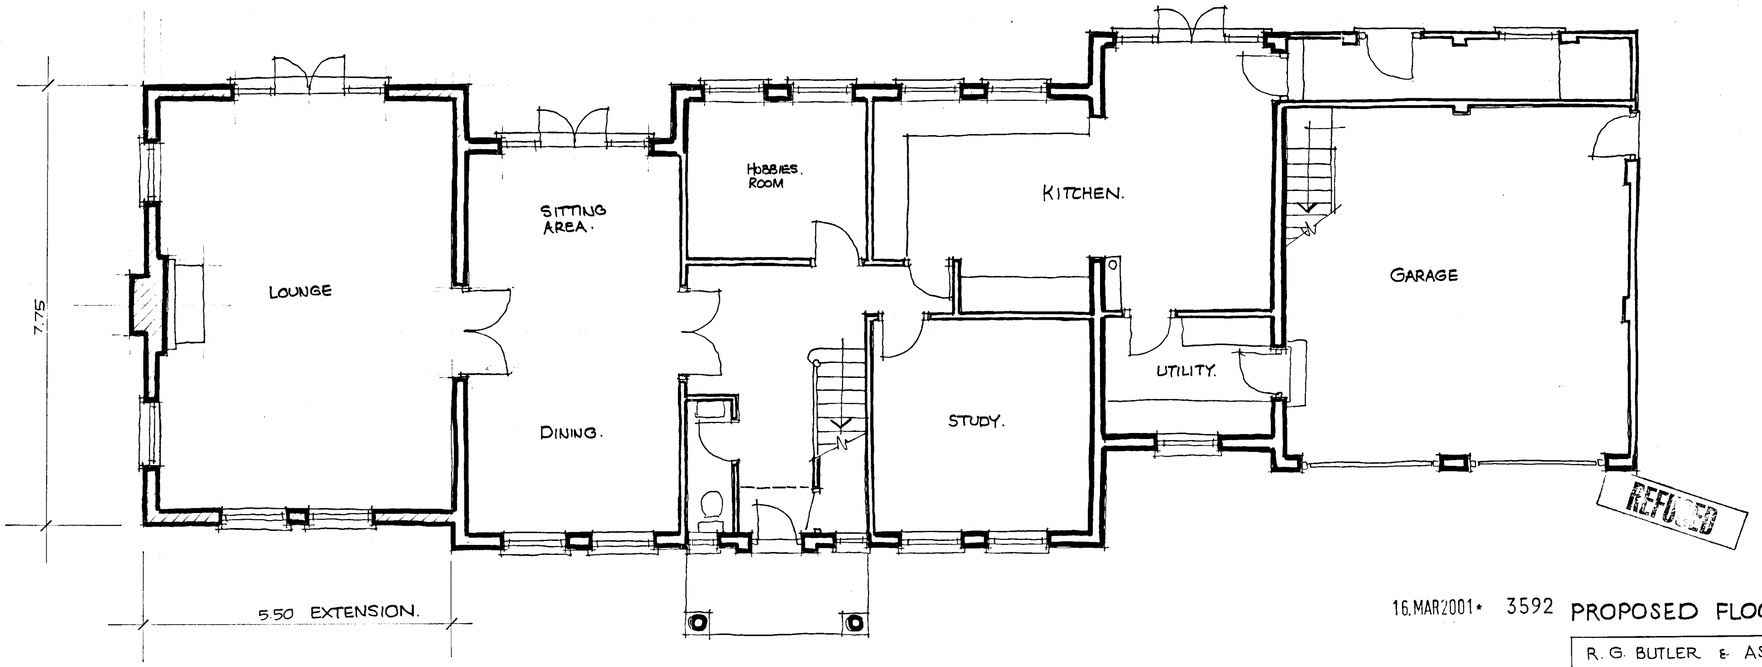

GROUND FLOOR.

16.MAR'2001 • 3592 PROPOSED FLOOR PLANS.

R. G. BUTLER & ASSOCIATES
11 STRATHMORE DRIVE CHARVIL READING RG10 9ST Tel/fax 0118 934 3040

PROPOSED EXTENSION TO
ROUND OAK HOUSE
8 ST. HELIER CLOSE
WOKINGHAM.

scale 1:50
date Mar 2001
drg n° 495/4