Front Garden/Driveway

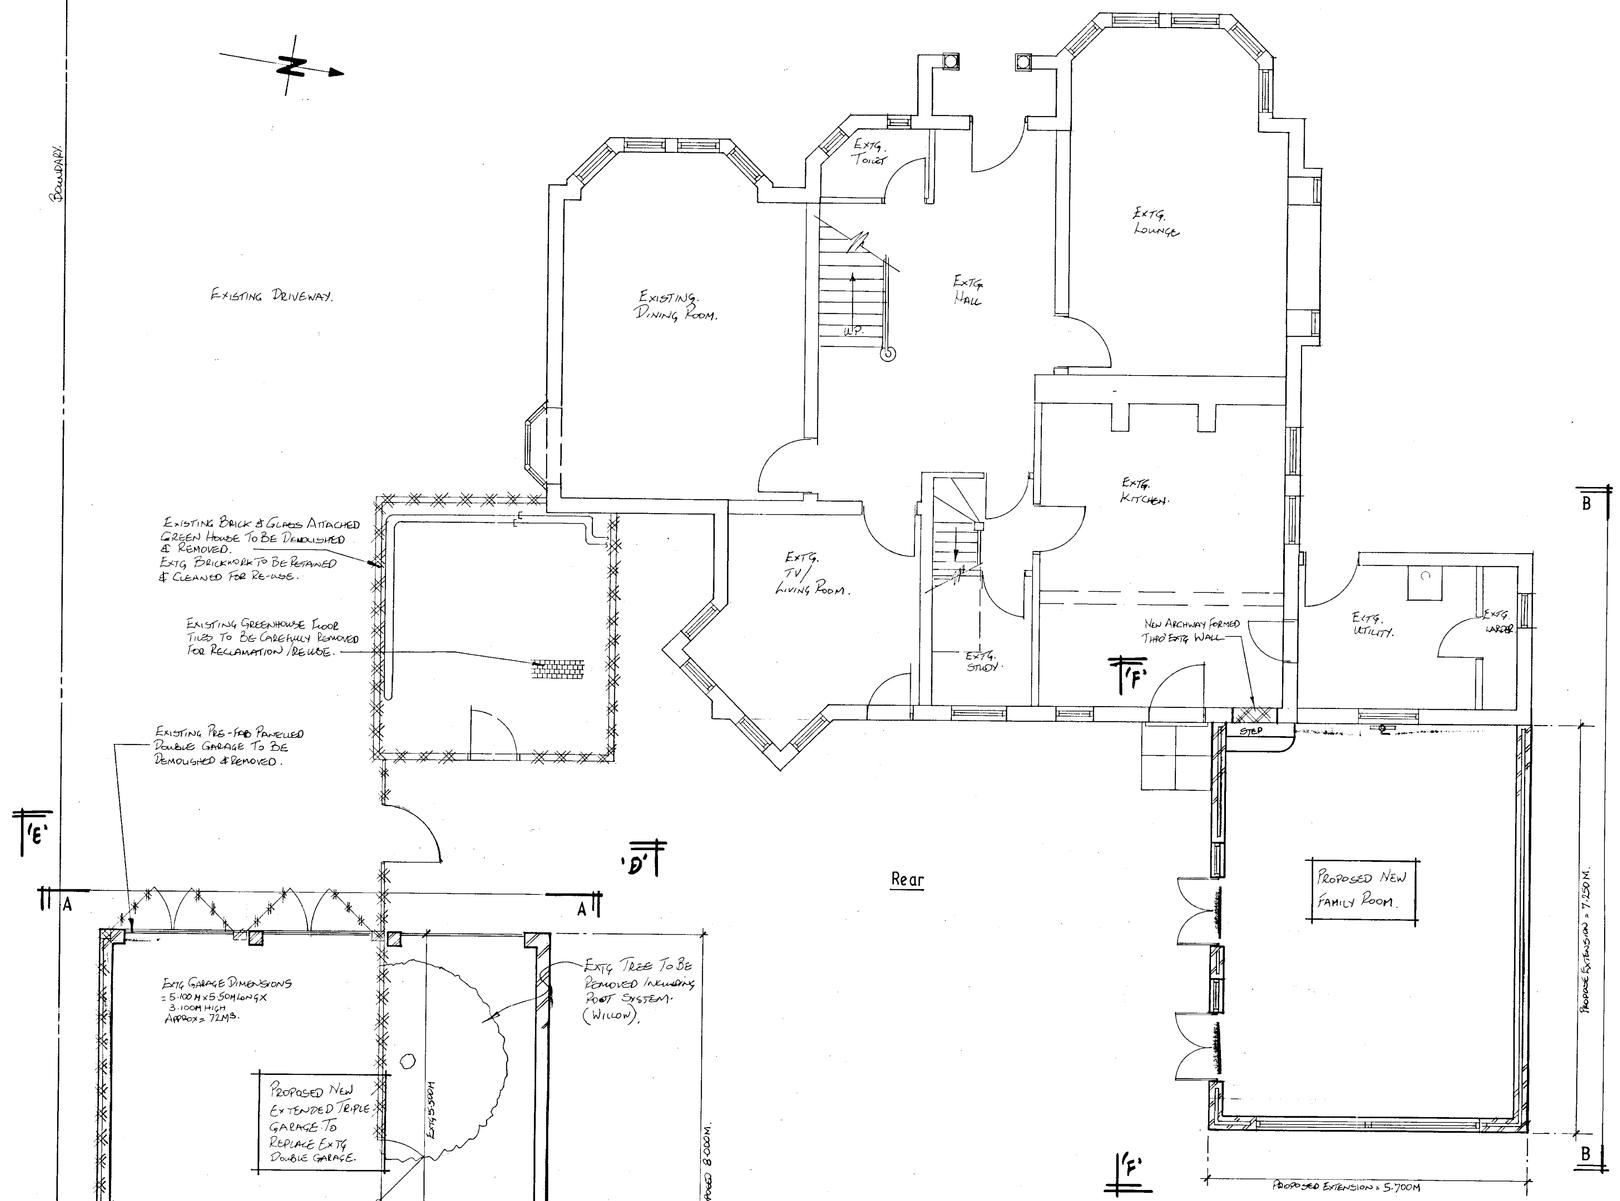

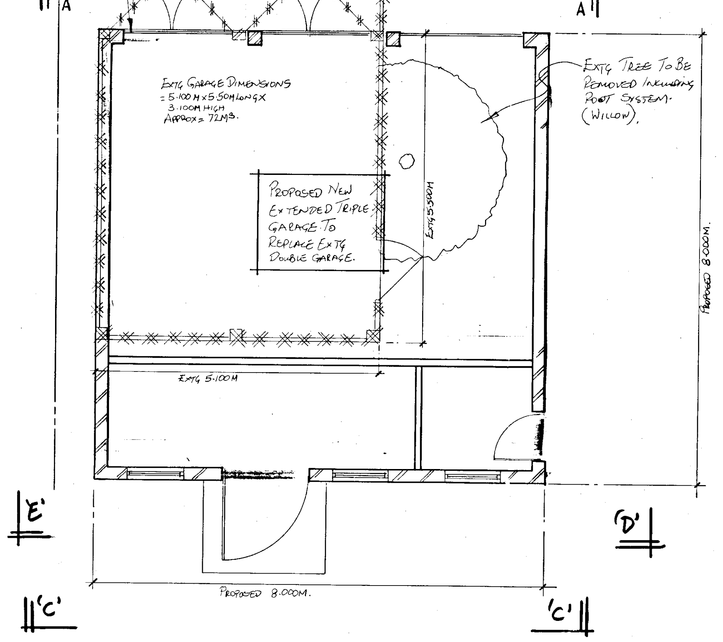

Ground Floor Plan

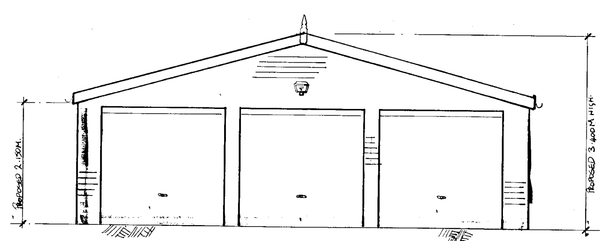

Elevation 'A'-'A'

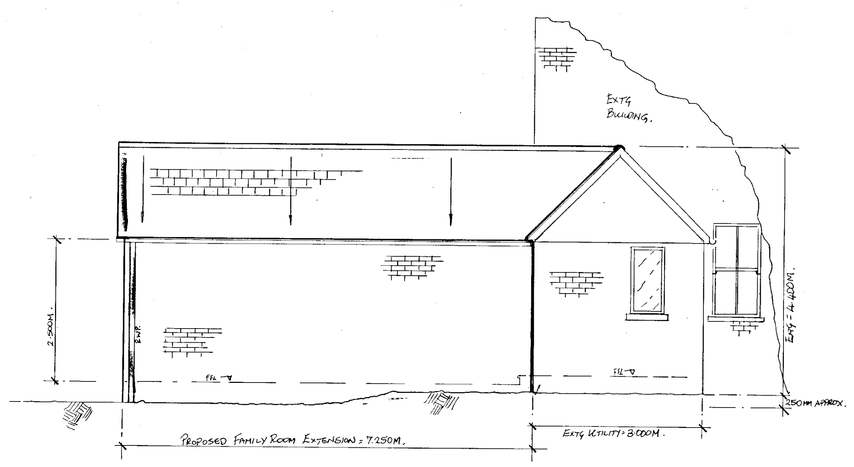

Elevation 'B'-'B'

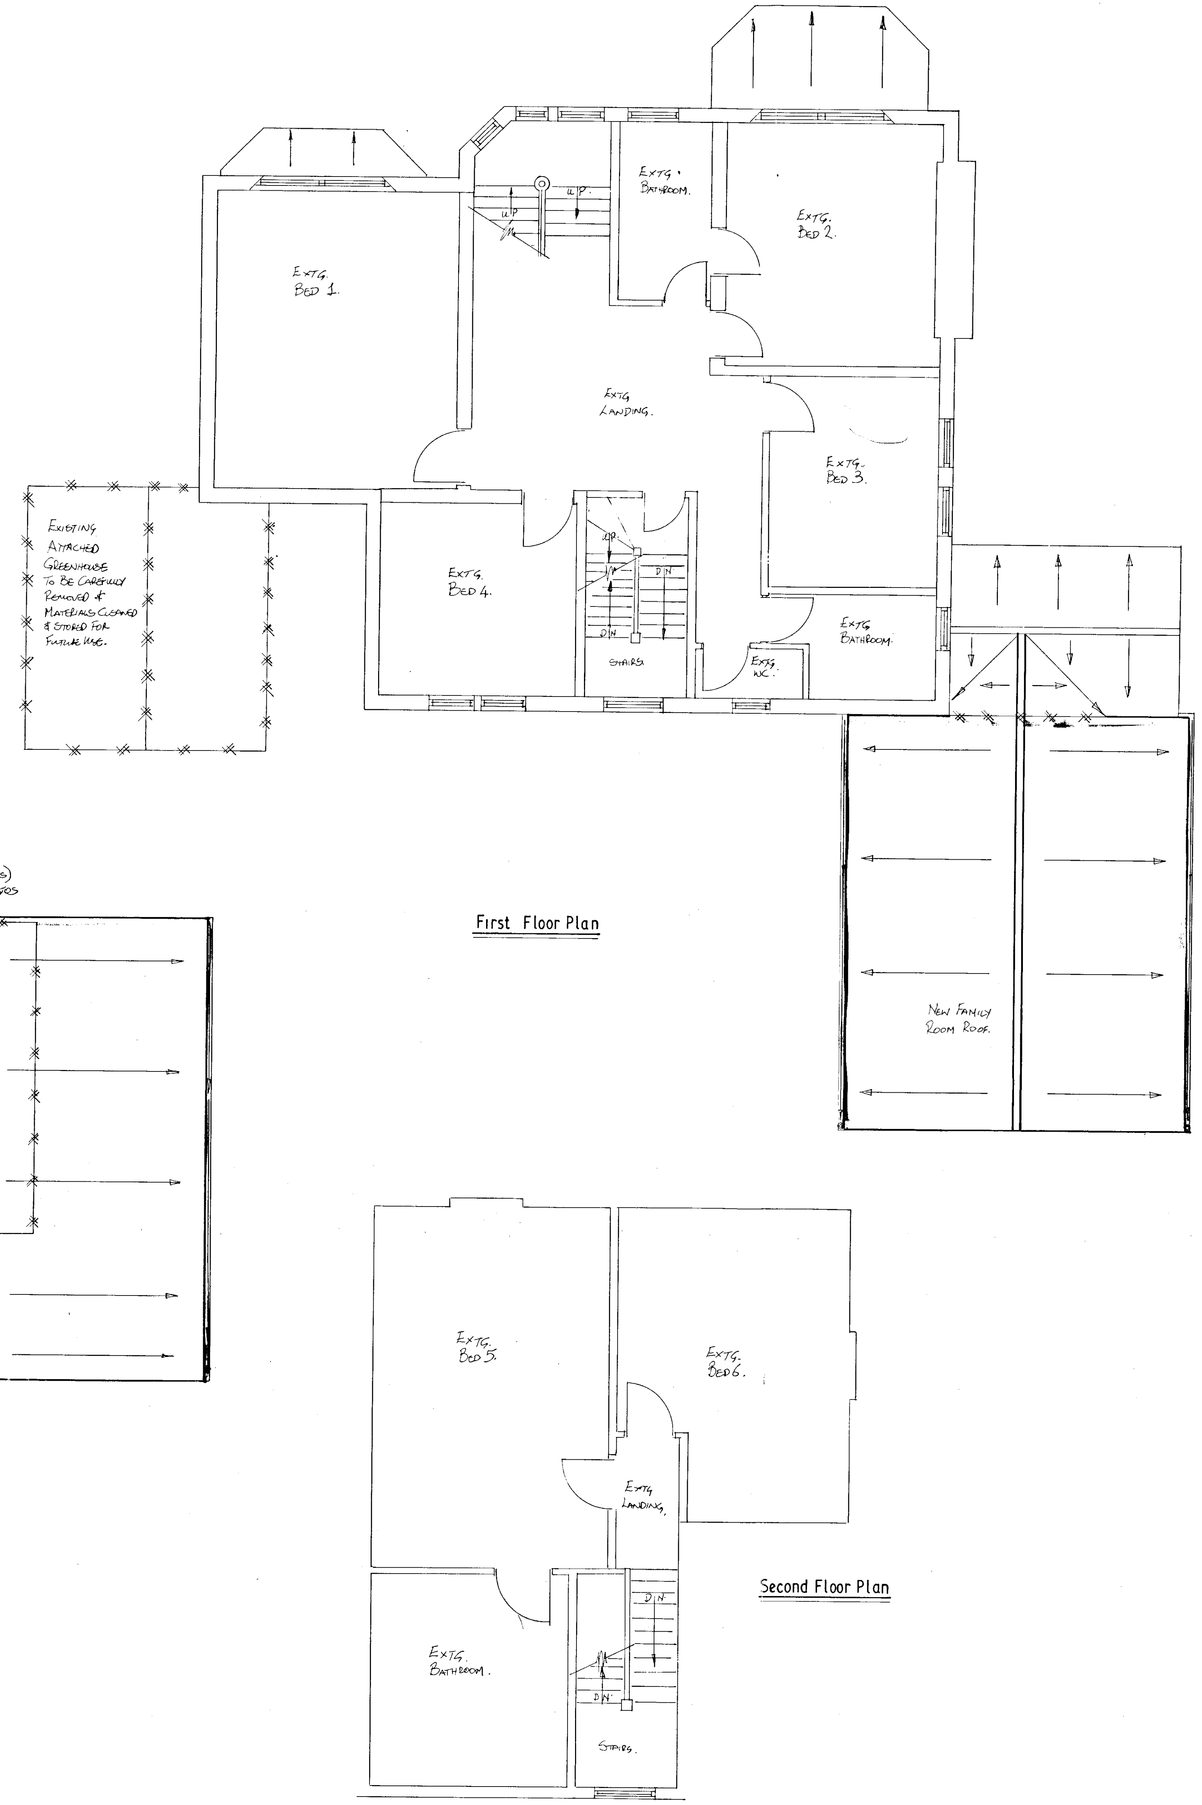

First Floor Plan

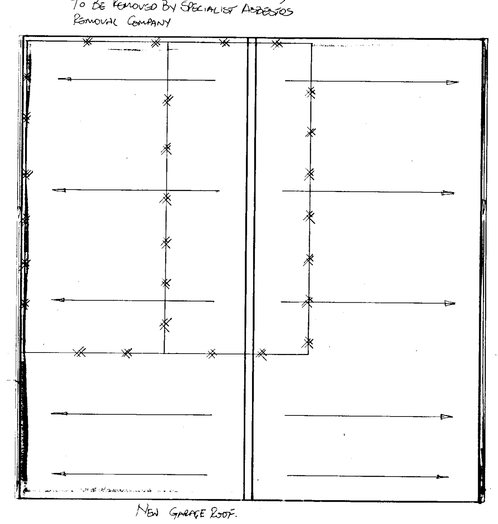

Second Floor Plan

15 MAR 2001 5564

APPROVED

DRAWING STATUS	
PRELIMINARY ISSUE	
ISSUED FOR INFORMATION	
ISSUED FOR APPROVAL	
ISSUED FOR CONSTRUCTION	
ISSUED FOR PLANNING APPROVAL	X

NOTES
1. All New External Surface Materials Are To Match Those Of The Exist Building. To Be As Near As Possible & Must Be Agreed With Client & L.Authority.
2. For Location Plan Please To Drg. No. CPW/22TA/2.

REV	DATE	DESCRIPTION	APP	CHK	DRN

REV	DATE	DESCRIPTION	APP	CHK	DRN

ARCHITECT

CLIENT: Mr & Mrs Priestley

LEGEND
- Denotes Exist To Be Carefully Removed & Cleaned / Retained As Necessary. (All Other Demolished Materials To Be Disposed Of As Read).
- Denotes New Structure.

JOB: 22 THE AVENUE CROWTHORNE BERKSHIRE

DESCRIPTION: DEMOLITION OF EXISTING GARAGE & GREENHOUSE & PROPOSED ERECTION OF GARAGE & SINGLE STOREY REAR EXTENSION.

DATE	DRAWN	CHECKED	APPROVED	SCALE	DRAWING NO.
FEB'01	CP-W			1:50	CPW/22TA/1