

Elevation 'C'-'C'

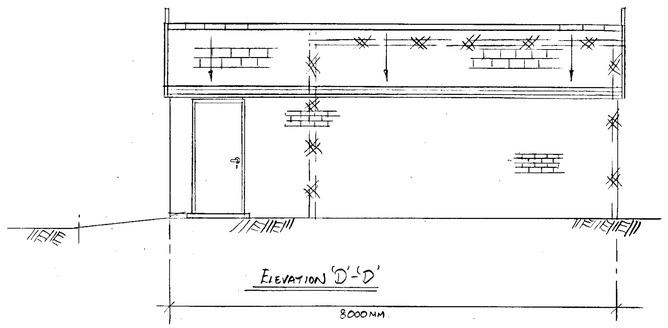

Elevation 'D'-'D'

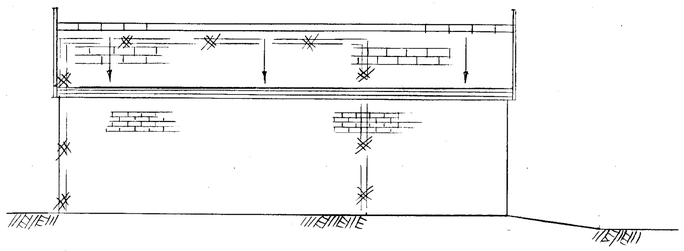

Elevation 'E'-'E'

GARAGE ELEVATIONS

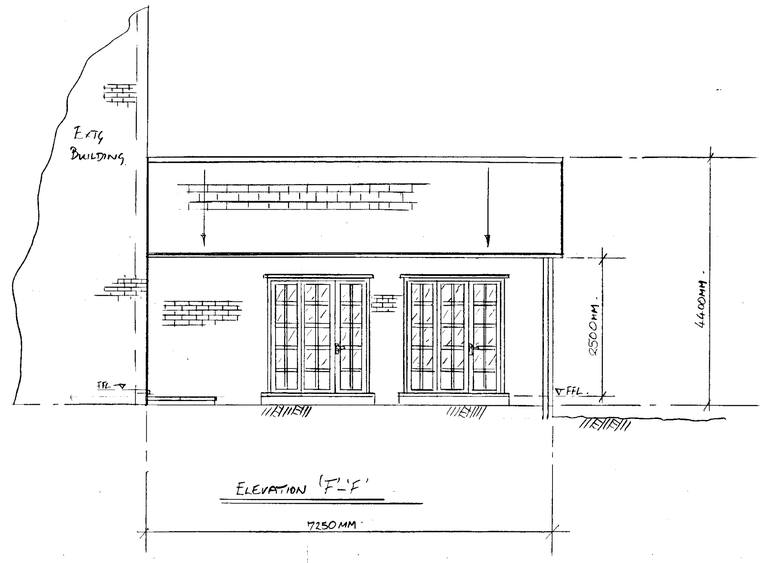

Elevation 'F'-'F'

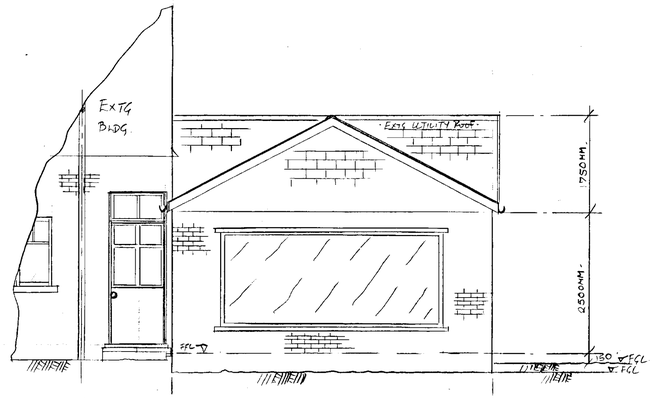

Elevation 'G'-'G'

FAMILY ROOM ELEVATIONS

15 MAR 2001 5564

APPROVED

DRAWING STATUS	
PRELIMINARY ISSUE	
ISSUED FOR INFORMATION	
ISSUED FOR APPROVAL	
ISSUED FOR CONSTRUCTION	
ISSUED FOR PLANNING APPROVAL	X

NOTES
1, THIS DRAWING TO BE READ IN CONJUNCTION WITH DRAWING No. CPW/22TA/1.

REV	DATE	DESCRIPTION	APP	CHK	DWN

ARCHITECT

CLIENT

DATE MARCH '01 | DRAWN CPW | CHECKED | APPROVED SP | SCALE 1:50

DRAWING NO. CPW/22TA/3.

JOB
22 THE AVENUE
CROWTHORNE
BERKSHIRE

DESCRIPTION
DEMOLITION OF EXISTING GARAGE & GREENHOUSE & PROPOSED ERECTION OF GARAGE & SINGLE STOREY REAR EXTENSION.