Figured dimensions only to be taken from this drawing
All dimensions to be checked on site before any work is put in hand
The copyright remains within the control of Philip Design Associates

No	Date	Revisions
A	2.04.01.	Remove stone cills to side + rear
B	5.12.01	Windows to sitting + bed 1 E/S.

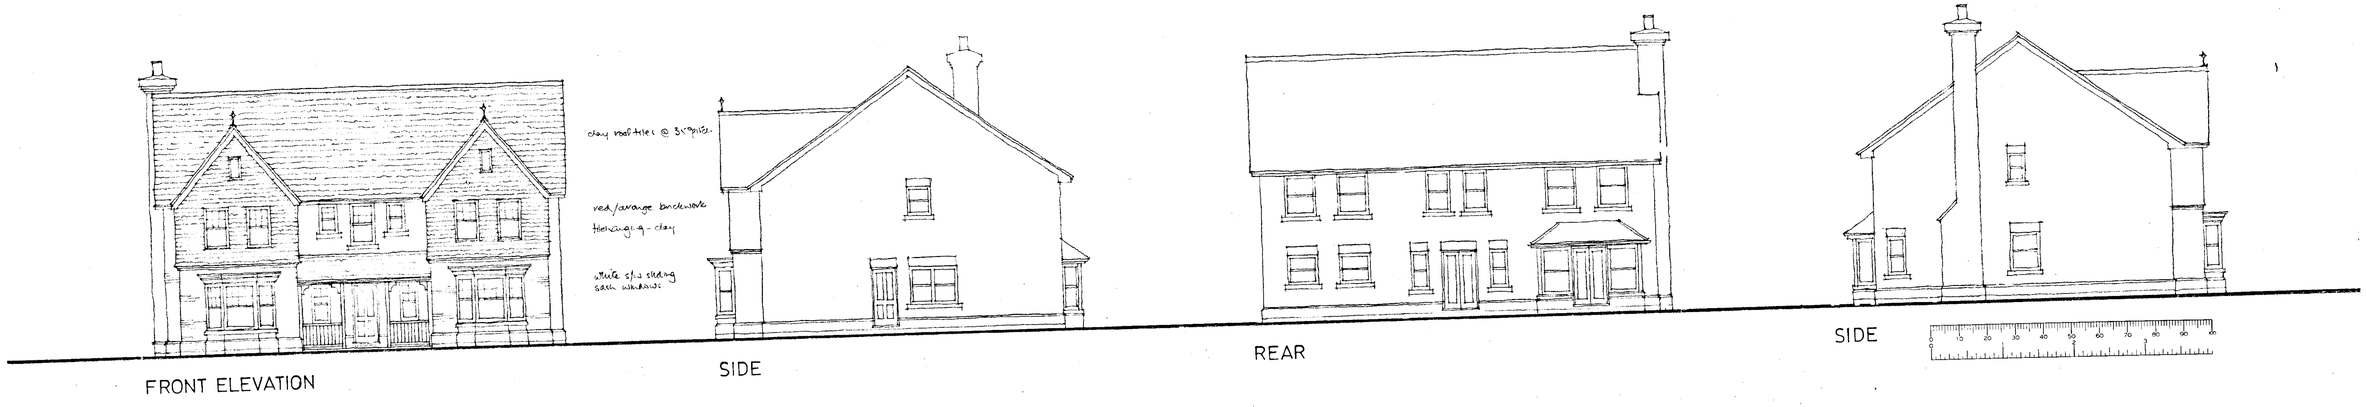

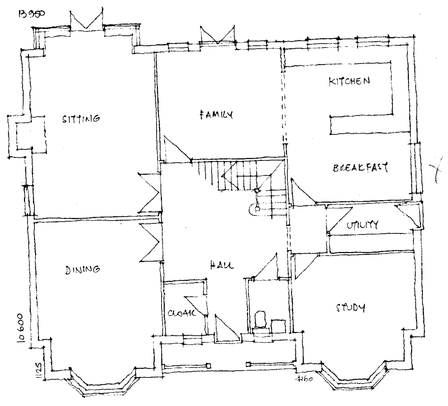

GROUND FLOOR

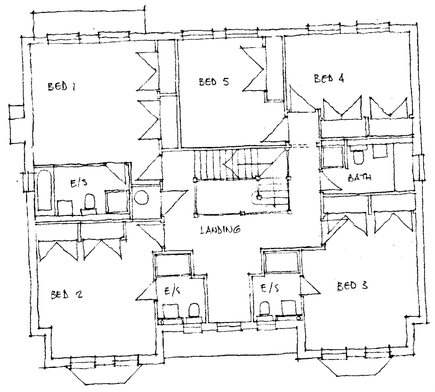

FIRST FLOOR

Minor Amendment - approved 11 January 2002.

project
SEGRAVE LODGE + FACIMUS
POUND LANE
SONNING

title
HOUSE 3

date FEB 01
scale 1: 100

drawing number 01 15 04
rev. B

PHILIP
DESIGN ASSOCIATES
architects & surveyors
Braboeuf House 64 Portsmouth Road
Guildford Surrey GU2 5DU
Tel 01483 33011 Fax 01483 576647

PLANNING SERVICES
POL
DC
APP
CS
C E DEC 2001
COPIES TO:
ACK:
FILE:

WD REPROPOINT 2198