F/2001/3596

NOTE:

Drawing to be read in conjunction with terra firma tree protection plan Draw No. 721 - 102 and planting plan Draw. No. 721 - 106

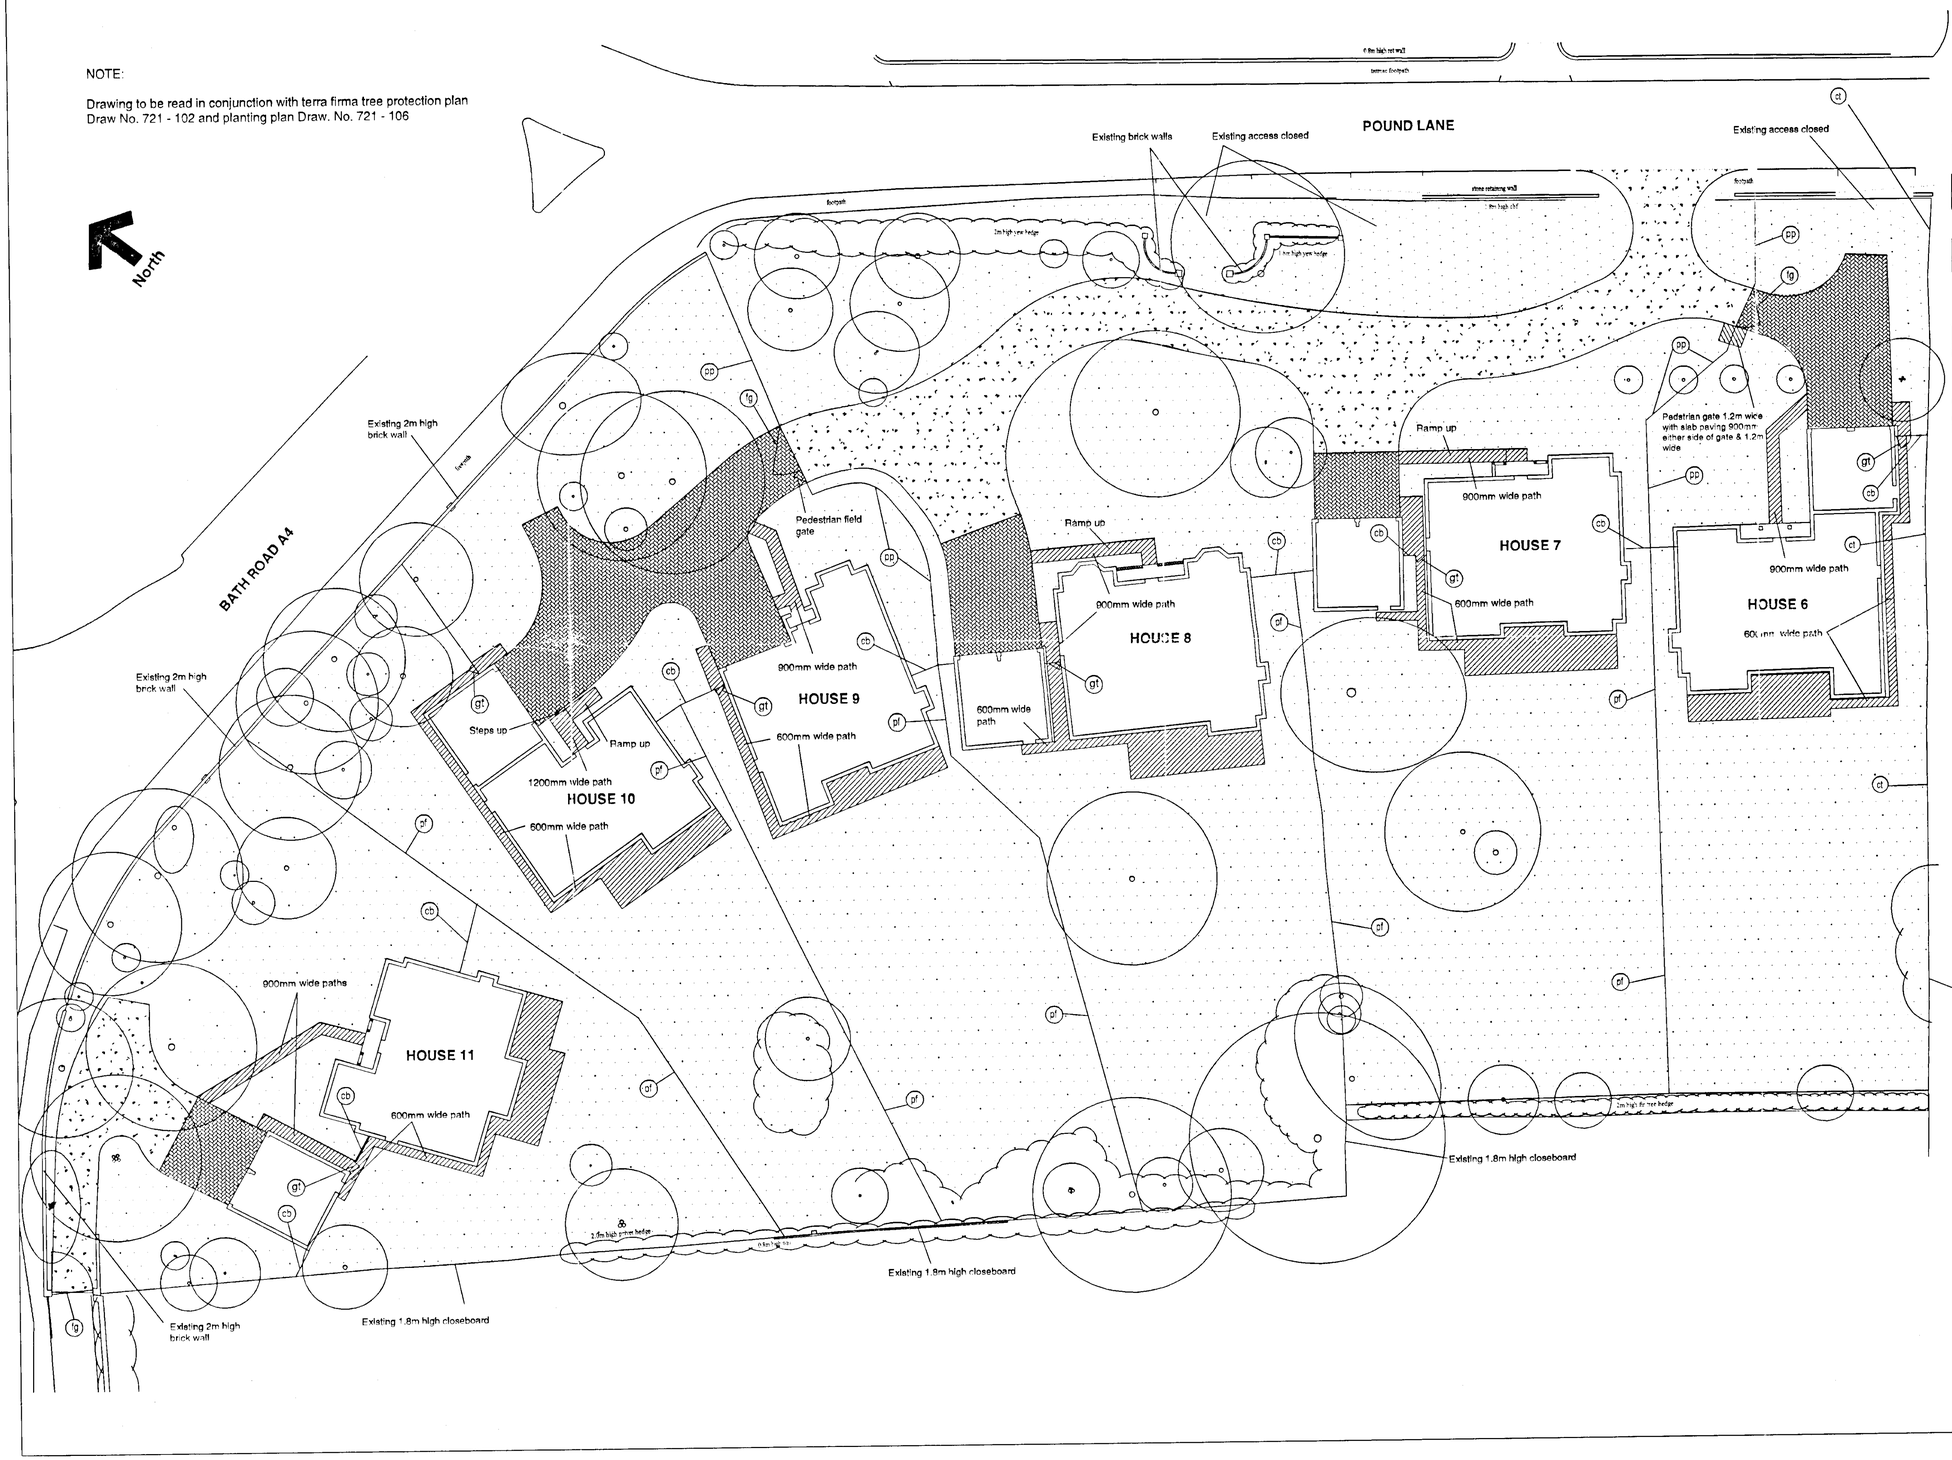

KEY

NOTE: All symbols indicative only and do not represent actual size or laying pattern of paving

- Existing trees/ vegetation to be retained and protected (see protective fencing plan)
- Soft landscape (see planting plan for details & depths of topsoil required) All rear gardens graded and levelled to natural contours. Turf to front gardens only
- Concrete slab path or patio (paths either 900mm or 600mm wide as indicated on plan) Slabs to be Marshalls Chancery Antiquarian
- Black bitmac with precast concrete edgings
- Baggeridge Multi Brindle dragface block paving with precast concrete edgings
- (fg) 5 bar timber field gate (with 1.2m wide side pedestrian gate where noted on plan)
- (pf) 1.8m high panel fence
- (cb) 1.8m high closeboard fence
- (gt) Closeboard timber gate
- (pp) 1.5m high post and 3 rail timber fence
- (ct) 1.8m high closeboard fence with 900mm high trellis on top

RECEIVED 24 AUG 2001

Project:
POUND LANE SONNING SITE 2
Isomer, Fecimus & Segrave

Drawing:
EXTERNAL WORKS PLAN

Date:
August 2001

Drawn by: TG

Checked by:

Scale: 1:200 @ A1

721 - 104

terra firma CONSULTANCY
28, The Spain, Petersfield, Hants, GU32 3JA 01730 262040