Figured dimensions only to be taken from this drawing.
All dimensions to be checked on site before any work is put in hand.
The copyright remains within the control of Philip Design Associates.

No Date Revisions

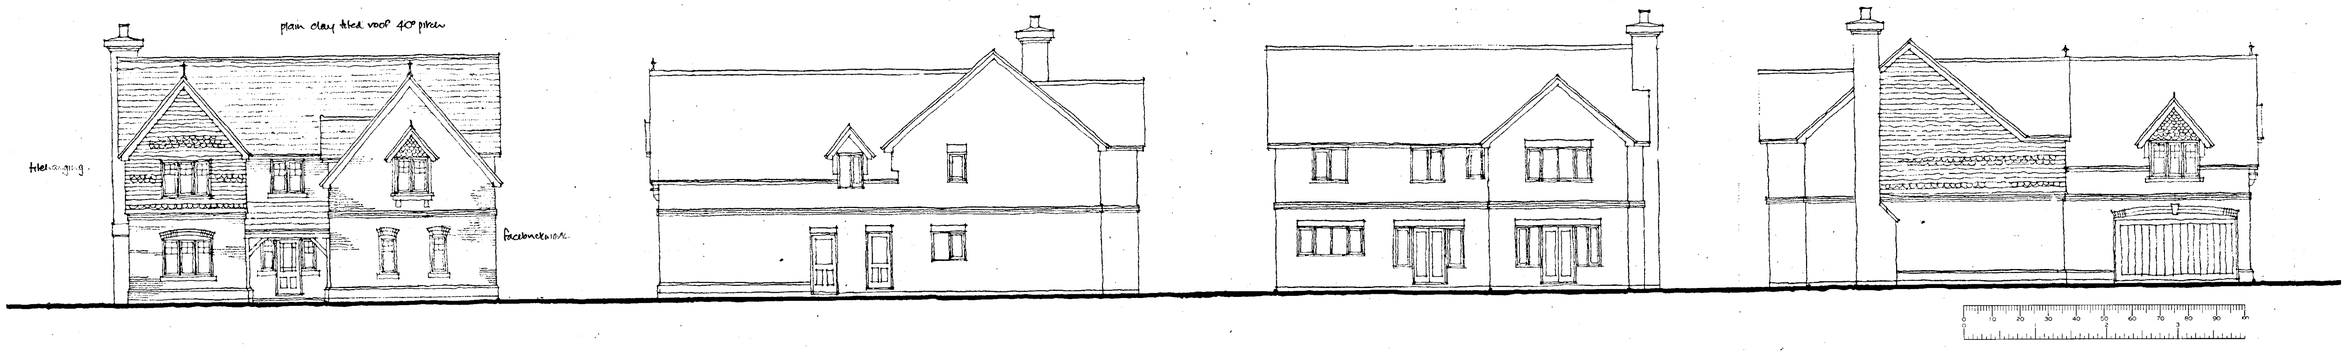

FRONT SIDE REAR SIDE

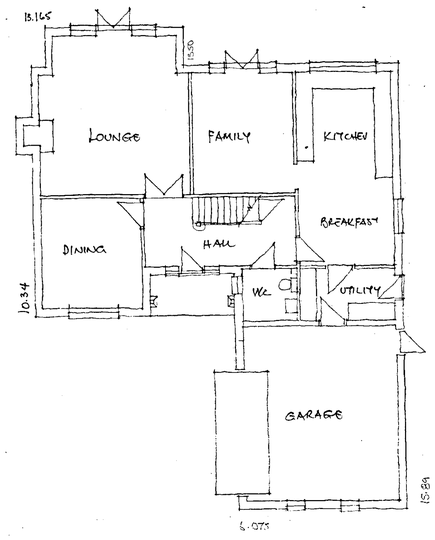

GROUND FLOOR

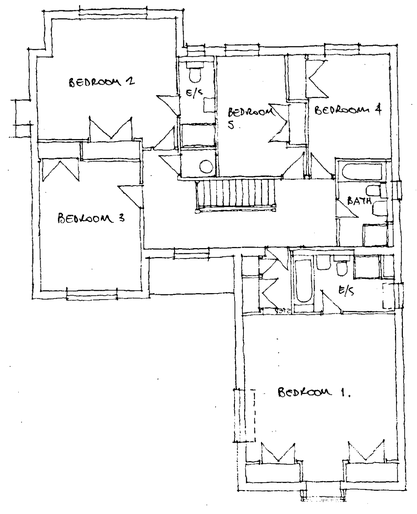

FIRST FLOOR

20.MAR2001* 3596

DELEGATED

project
SEGRAVE LODGE + FACIMUS
POUND LANE
SONNING

title
HOUSE 5

date FEB 01 scale 1: 100

drawing number 01. 15 06 rev.

PHILIP
DESIGN ASSOCIATES
architects & surveyors
Braboeuf House 64 Portsmouth Road
Guildford Surrey GU2 5DU
Tel 01483 533011 Fax 01483 576647
EMAIL: PHILDES2@AOL.COM

REPROPOINT 2198