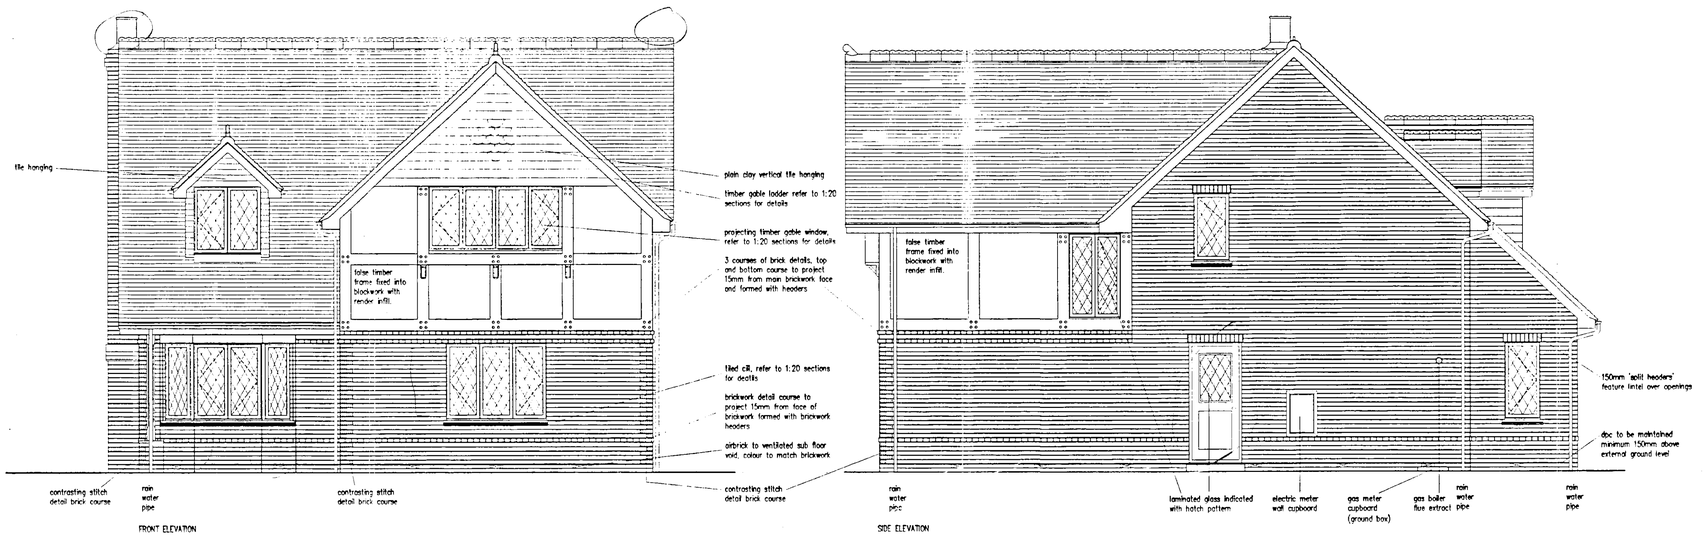

FRONT ELEVATION

SIDE ELEVATION

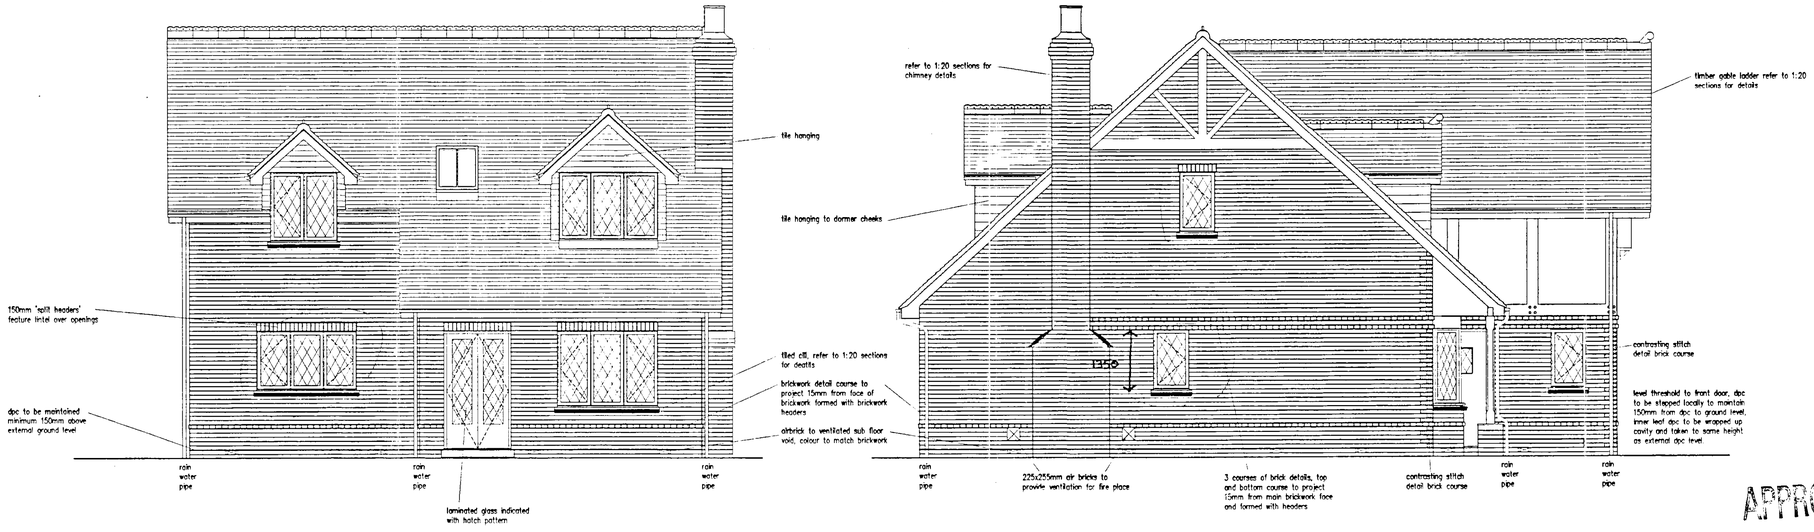

REAR ELEVATION

SIDE ELEVATION

APPROVED

13 MAR 2001

DRG. REMAINS COPYRIGHT OF THE ARCHITECT.
DIMENSIONAL DISCREPANCIES TO BE REFERRED TO THE ARCHITECT
DO NOT SCALE

DATE	REVISION
Nov 00, Rev A, stair window, dormers and brick detail revised.	
15/12/00	Rev B: General revision following client's comments of 29 November 2000; chimney handed on side elevations, projecting 3 courses brick detail at window head level replaced by 150mm 'split headers' feature lintels to side and rear elevations, gas meter cupboard shown as ground box.

13.MAR2001 5550

COMPTON LACEY
architecture planning landscape

7 GROVE PARK WHITE WALTHAM MAIDENHEAD BERKSHIRE SL6 3LW
TEL. 01628 825951 FAX 01628 825434

CLIENT
MILLGATE HOMES
—

JOB TITLE
Proposed residential development
Oxford Road
Wokingham

DRG TITLE
Plot 3
Elevations
—

DATE	SCALE	DRN. BY	CHK. BY
Sept 00	1:50	—	

JOB No.	DWG No.	REV.
105/ARCH/2481	302	B

2481oxfo/plot3working drawing