

Front

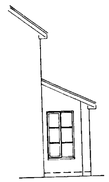

Side

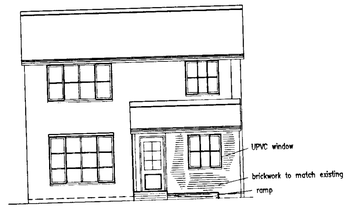

Proposed Front

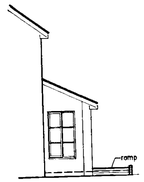

Proposed Side

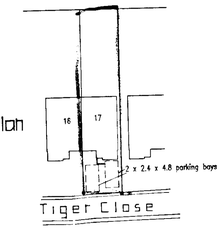

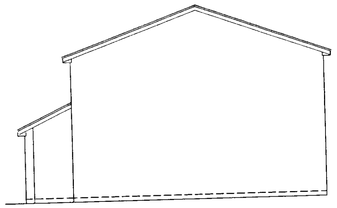

Side

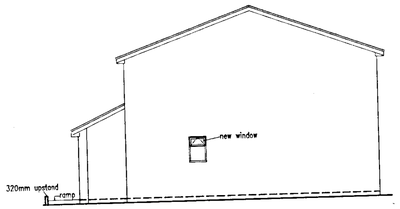

Proposed Side



Location Plan 1:1250

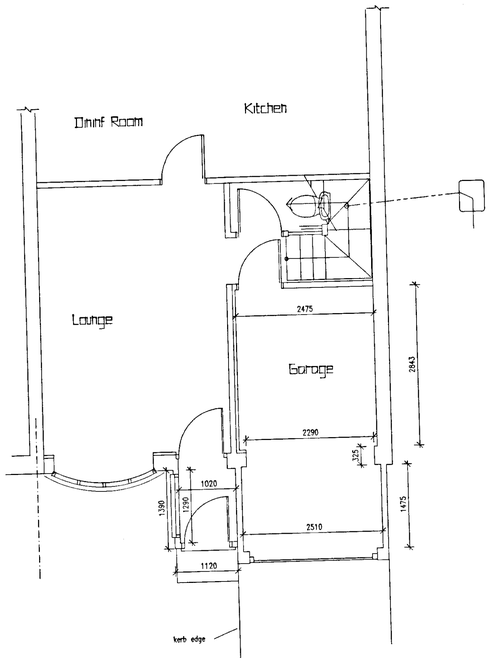

Survey Layout

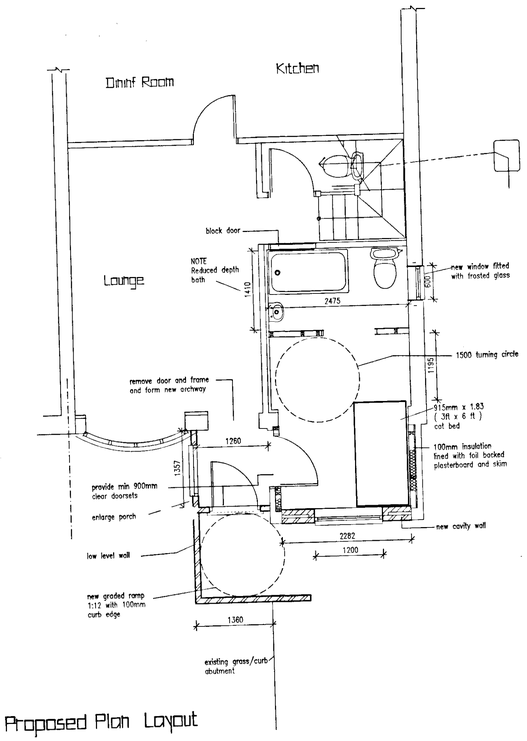

Proposed Plan Layout

DELEGATED

REVISIONS

Rev.	Description	Date
A	Internal alts	24/1/2001
B	Ramp elevation & bathroom window	13/3/2001

JOB TITLE

Mrs Letchford
17 Tiger Close
Woodley

TITLE

New porch & garage conversion

SCALE 1:50 1:100

DATE 15/11/2000

DRAWING No. Letchford :