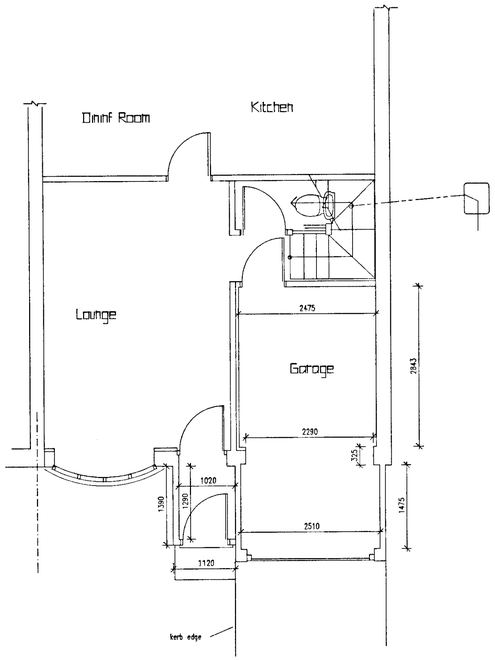

Survey Layout

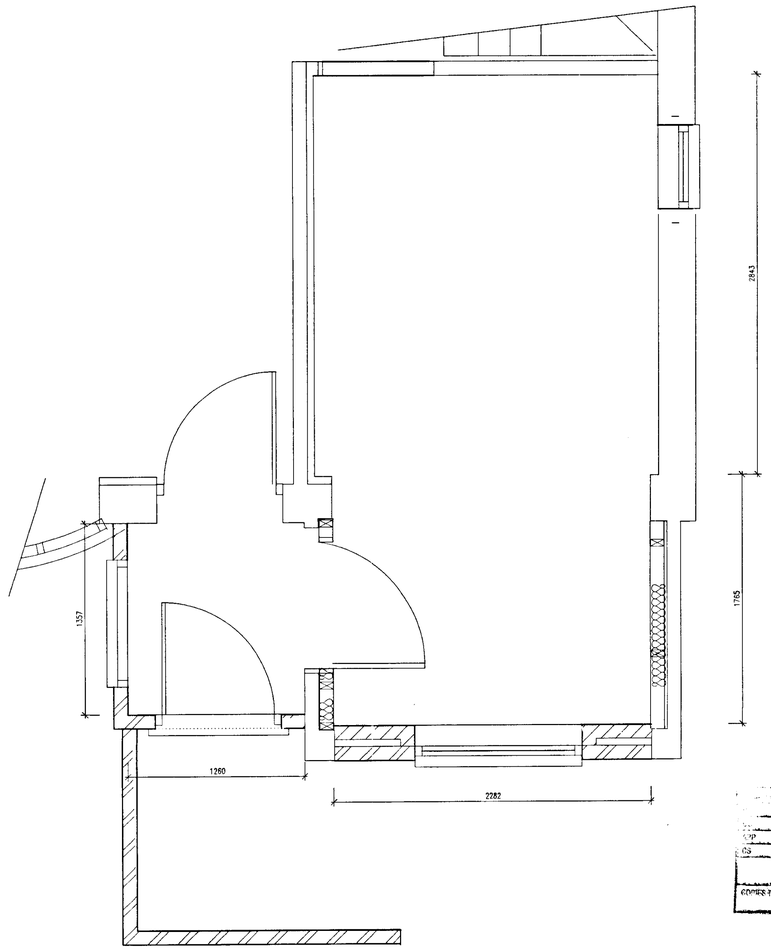

Space Layout Plan Scale 1:20

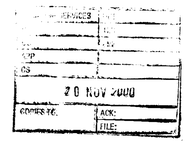

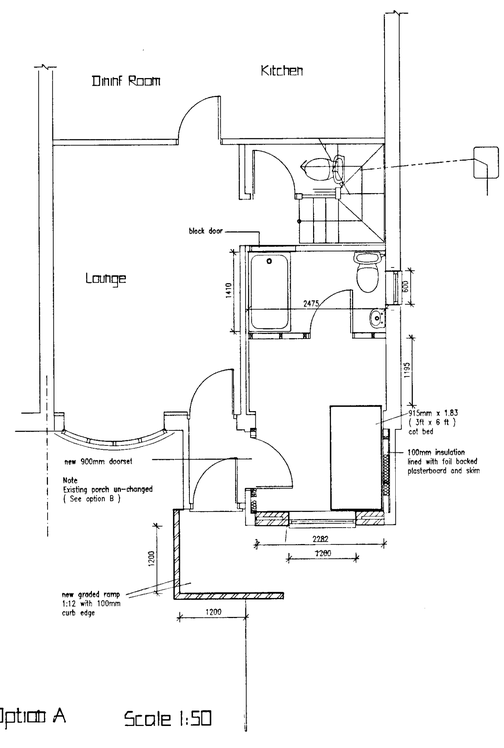

Option A Scale 1:50

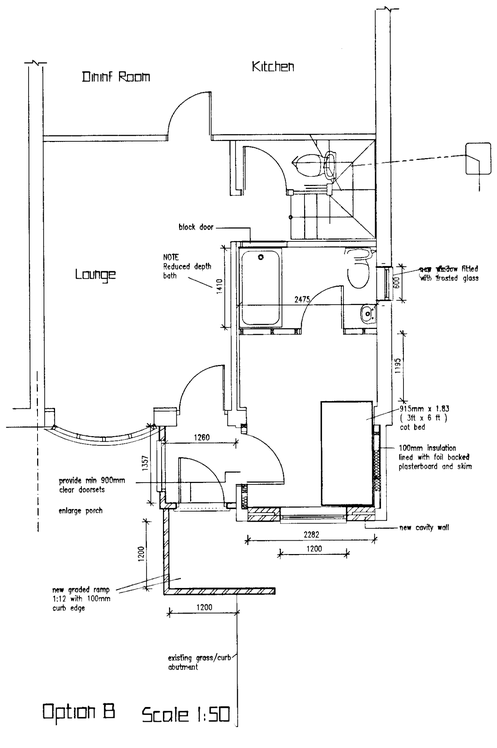

Option B Scale 1:50

REVISIONS

Rev.	Description	Date

JOB TITLE

Mrs Letchford
17 Tiger Close
Woodley

TITLE

Preliminary Layout Plans

SCALE	DATE	DRAWING No.
1:20 1:50	15/11/2000	Letchford :01