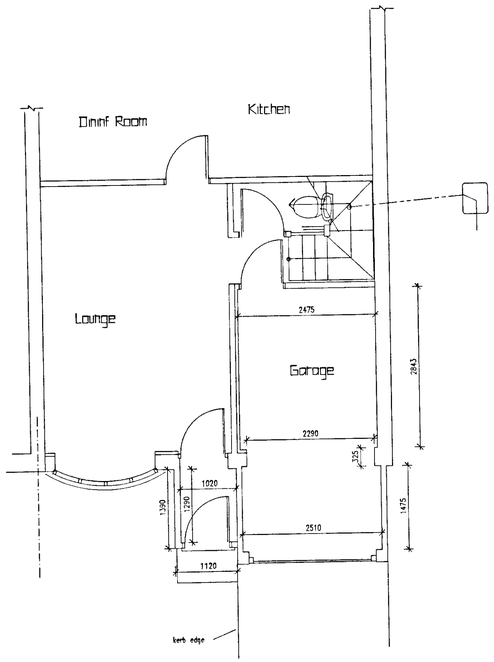

Survey Layout

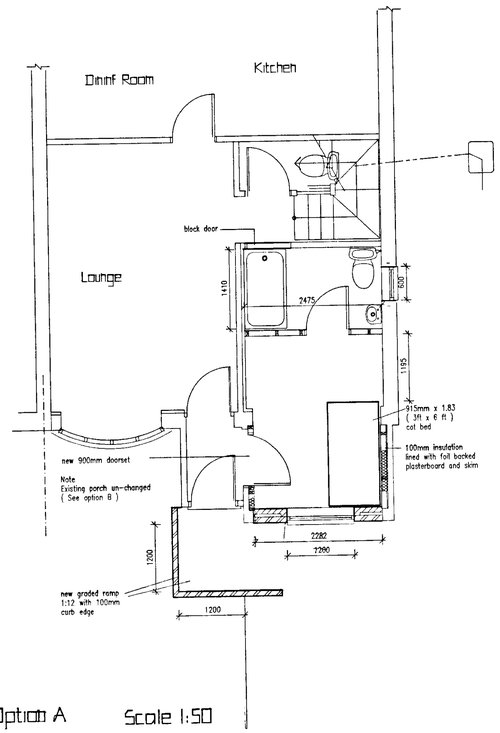

Option A Scale 1:50

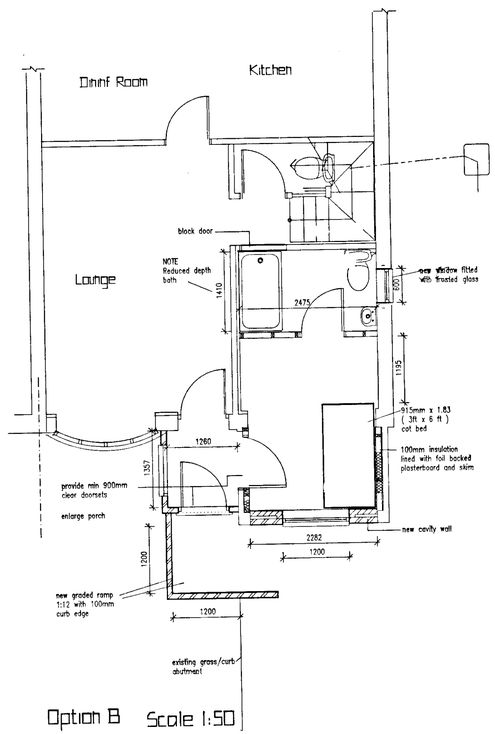

Option B Scale 1:50

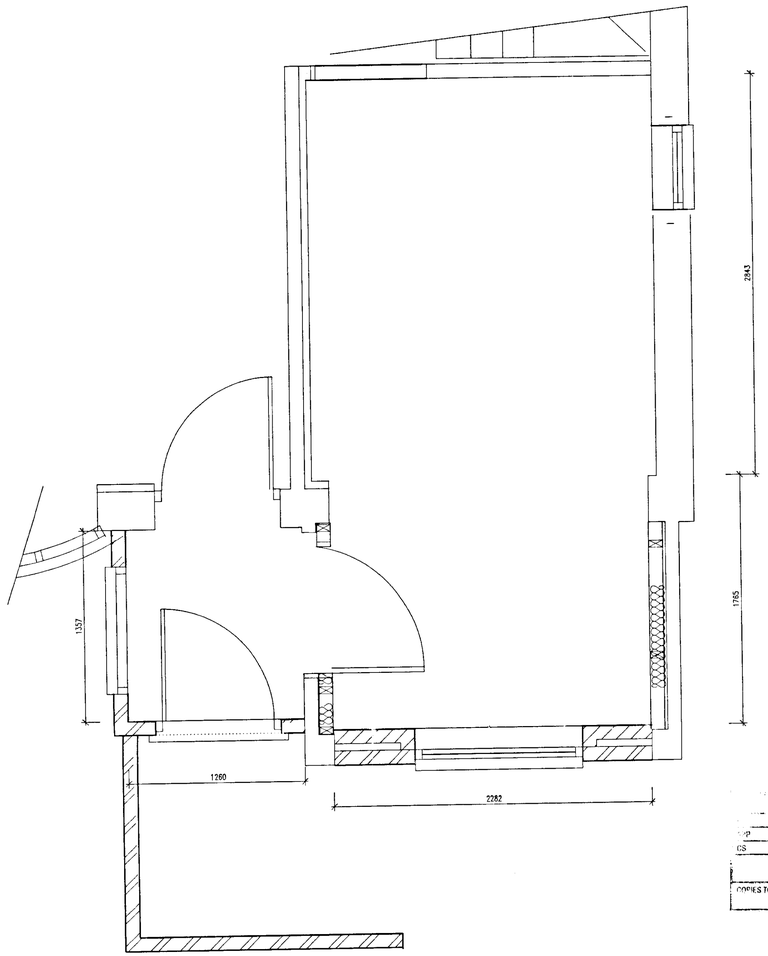

Space Layout Plan Scale 1:20

	EMF
CS	
20 NOV 2000	
COPIES TO:	ACK:
	FILE:

REVISIONS

Rev.	Description	Date

JOB TITLE
Mrs Letchford
17 Tiger Close
Woodley

TITLE
Preliminary Layout Plans

SCALE	DATE	DRAWING No.
1:20 1:50	15/11/2000	Letchford :01