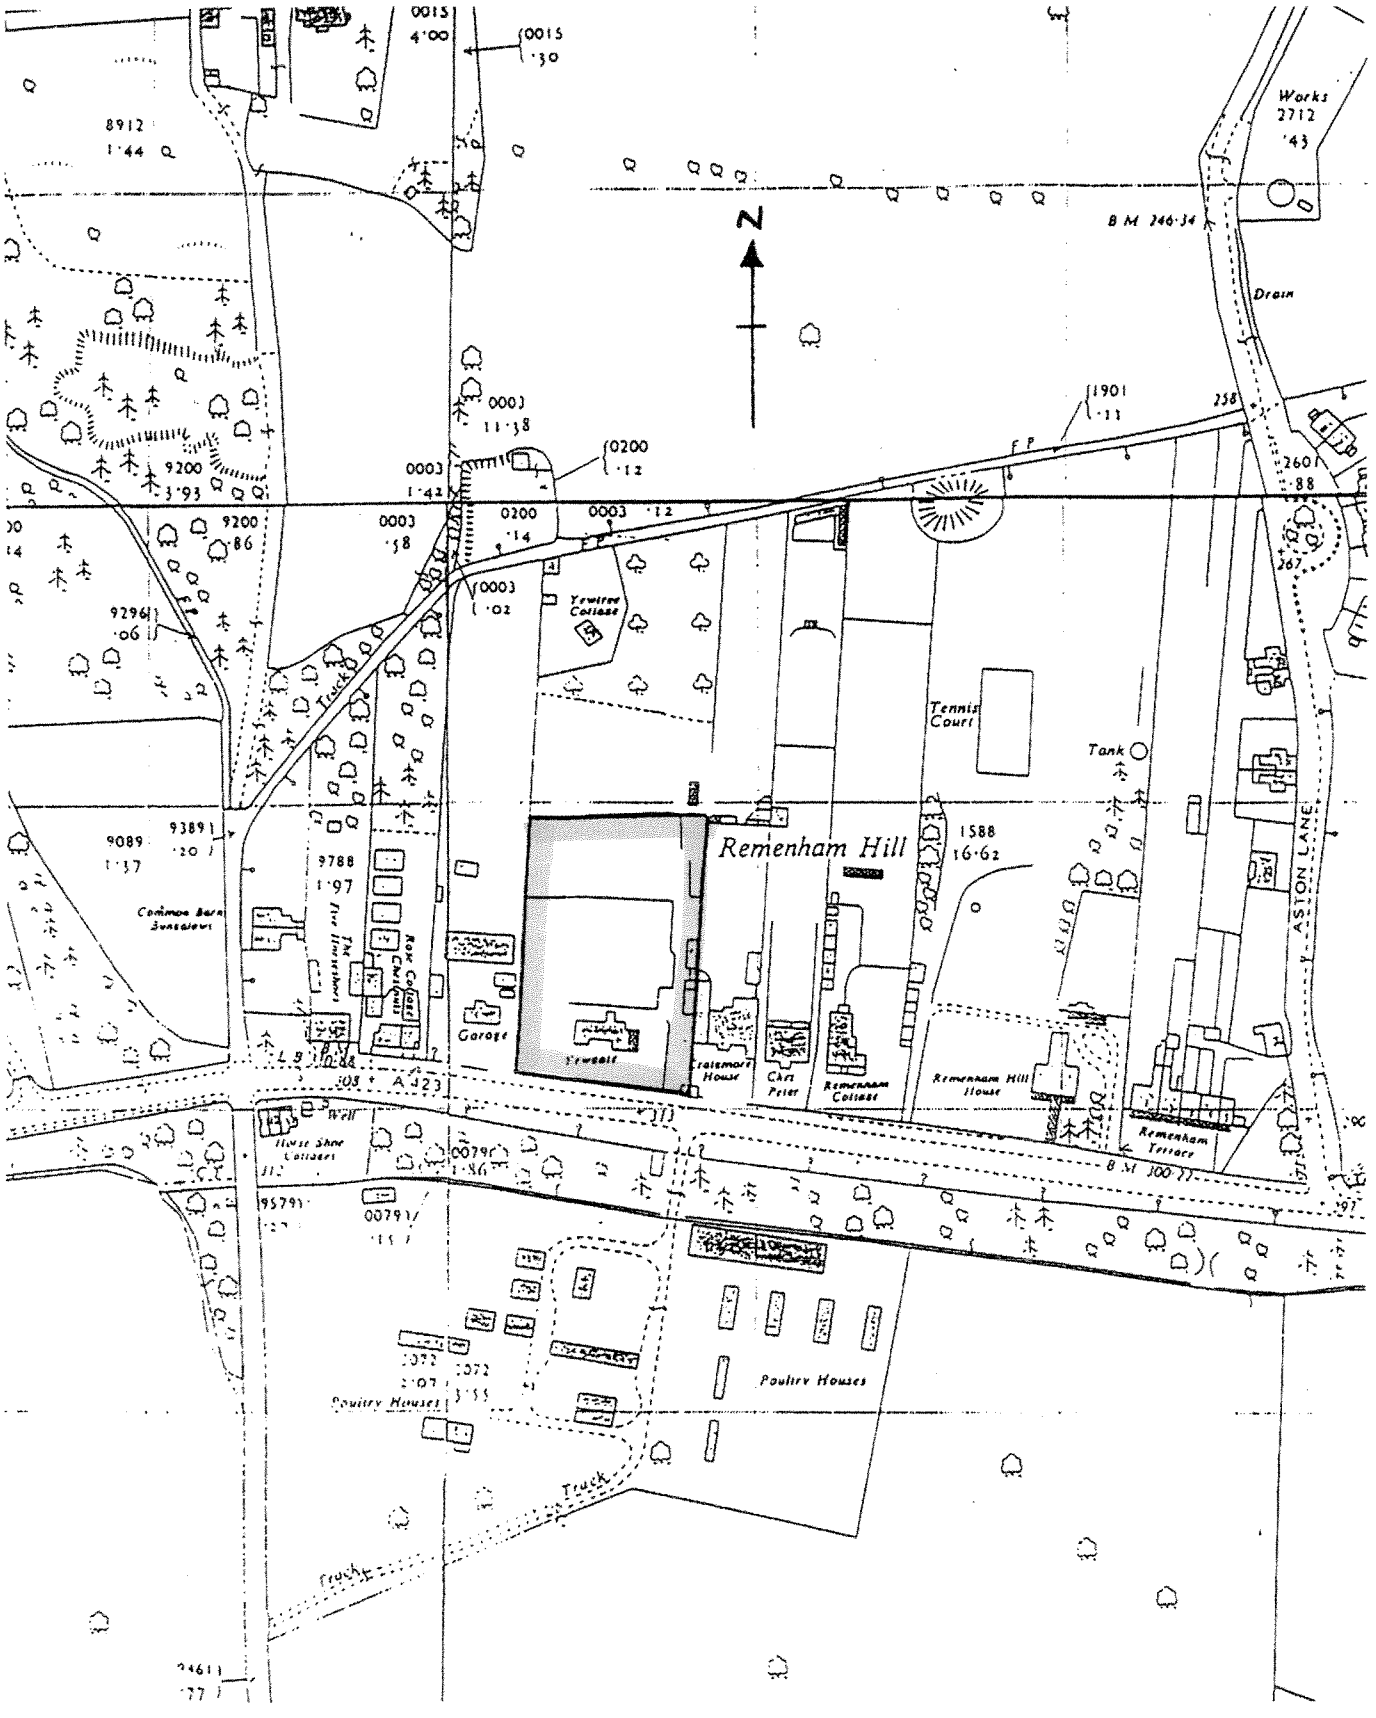

PROPOSED EXTENSIONS & ALTERATIONS TO YEWGATE, REMENHAM HILL, HENLEY-ON-THAMES.

MR. B. WILLIAMS.

SITE LOCATION PLAN.

SCALE — 1:2500
DATE — NOVEMBER 2007

©

MICHAEL GREGORY
Architect & Illustrator

4 The Manor House
Brill, Aylesbury
Bucks. HP18 9RS

Tel. 01844-237327

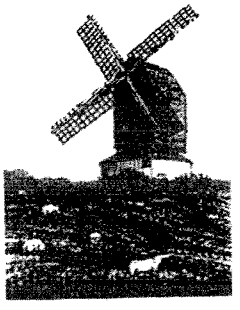

Dwg. No: 0101(08-01)D01 Project: External Alterations Scale: 1: 500

Date: 06/02/08 Site: Yewgate, Remenham Hill, Remenham

Title: Block Plan

John R Freeth. DipTP(Oxford), MRTPI. Chartered Town Planner.
83 Sharland Close, Grove, Wantage Oxfordshire, OX12 0AF. Tel & Fax: 01235 - 224642

