




EXISTING REAR (SOUTH-WEST) ELEVATION
Scale 1:100 @ A3

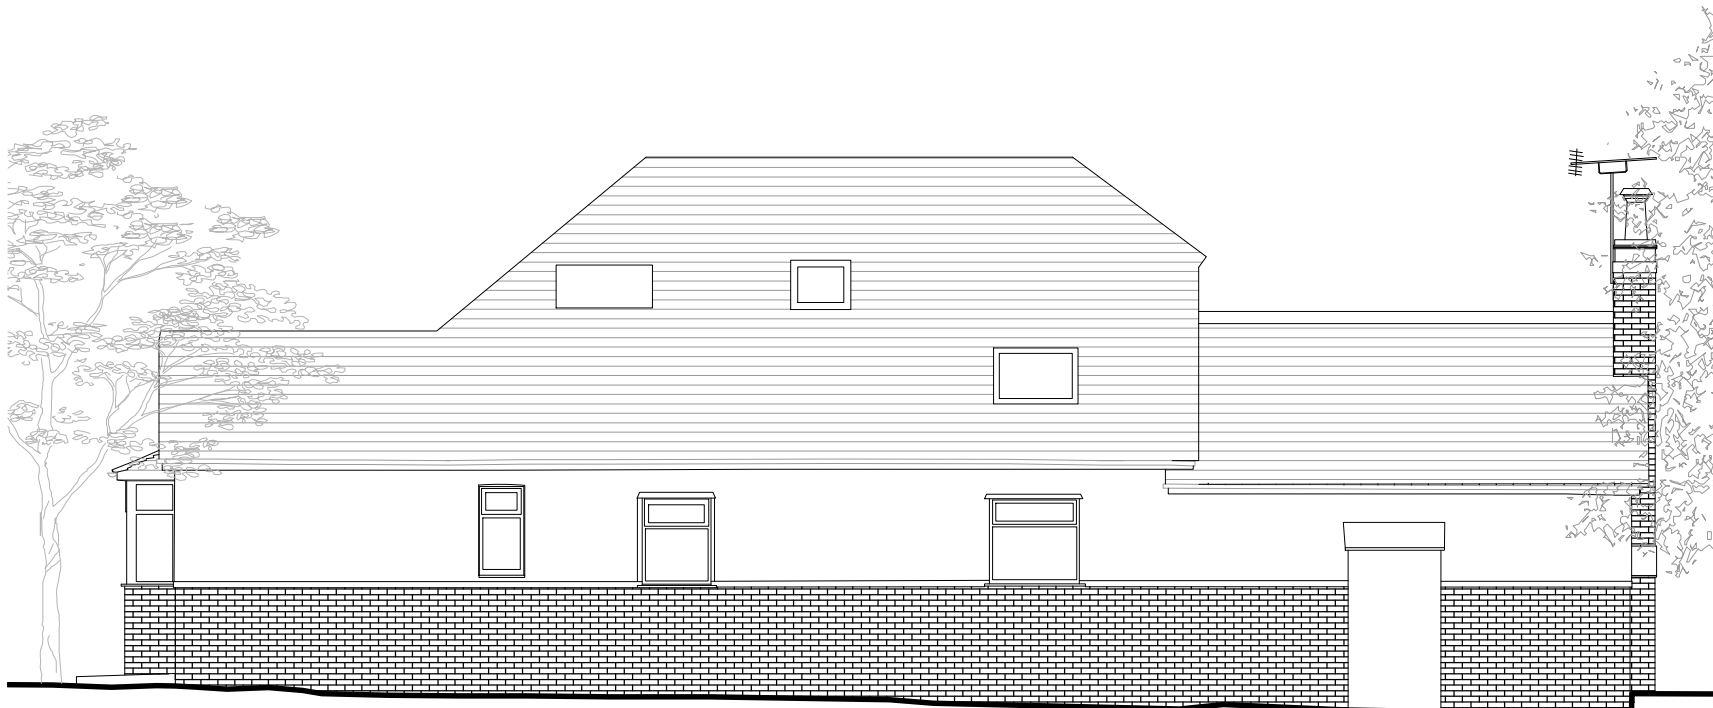

EXISTING SIDE (NORTH-WEST) ELEVATION
Scale 1:100 @ A3



EXISTING SIDE (SOUTH-EAST) ELEVATION
Scale 1:100 @ A3



EXISTING FRONT (NORTH-EAST) ELEVATION
Scale 1:100 @ A3

SILVA ARCHITECTURE	REVISION NOTES:			CLIENT	DRAWING NUMBER:	
	Rev:	Date:	Notes:	J & K Chappell	25 / 001 - A005	
				PROJECT TITLE:	SCALE:	
				Suncot, School Road, Barkham	1:100 @A3	
				DRAWING TITLE:	DRAWN BY:	
				Existing Elevations	AS	
					DATE:	REVISION
					April '25	