




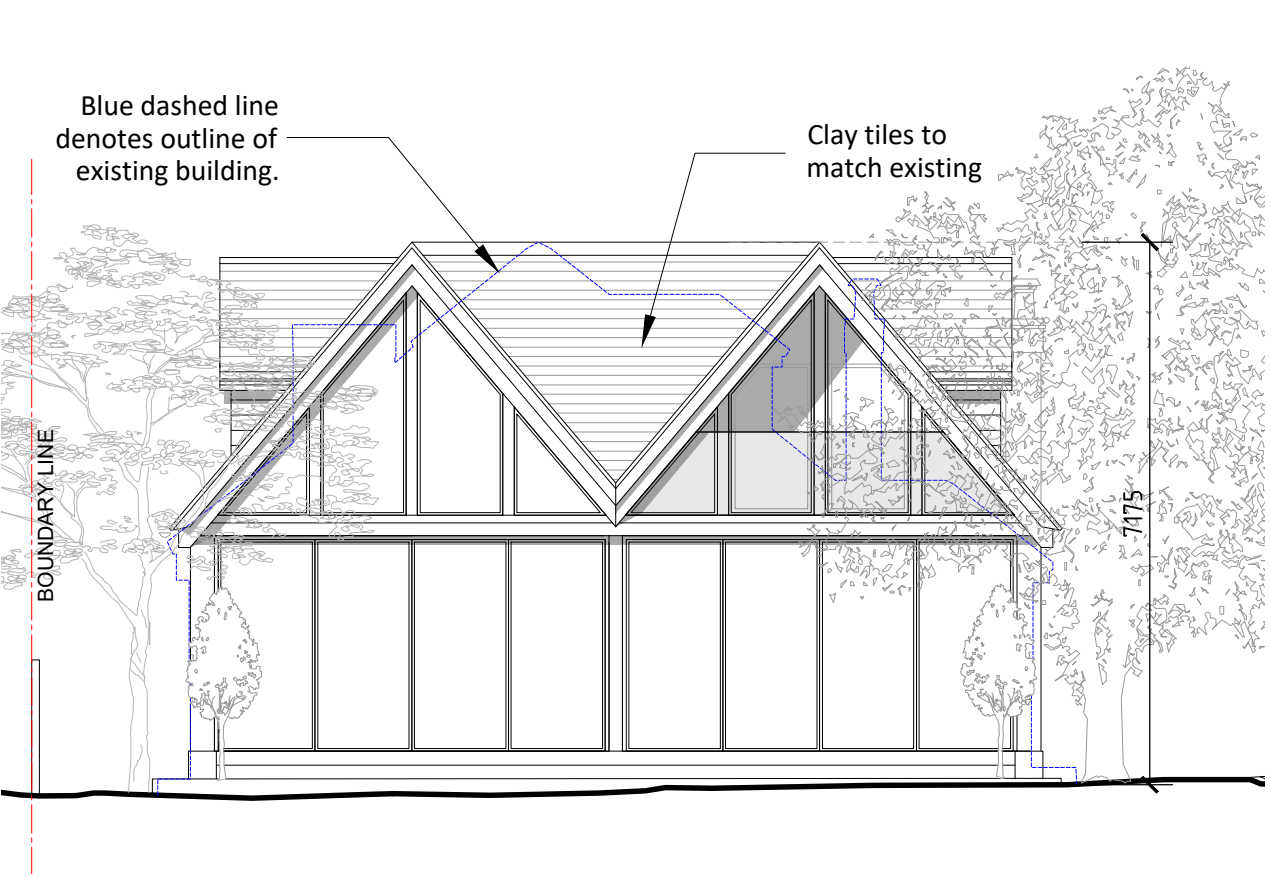


PROPOSED REAR (SOUTH-WEST) ELEVATION
Scale 1:100 @ A3

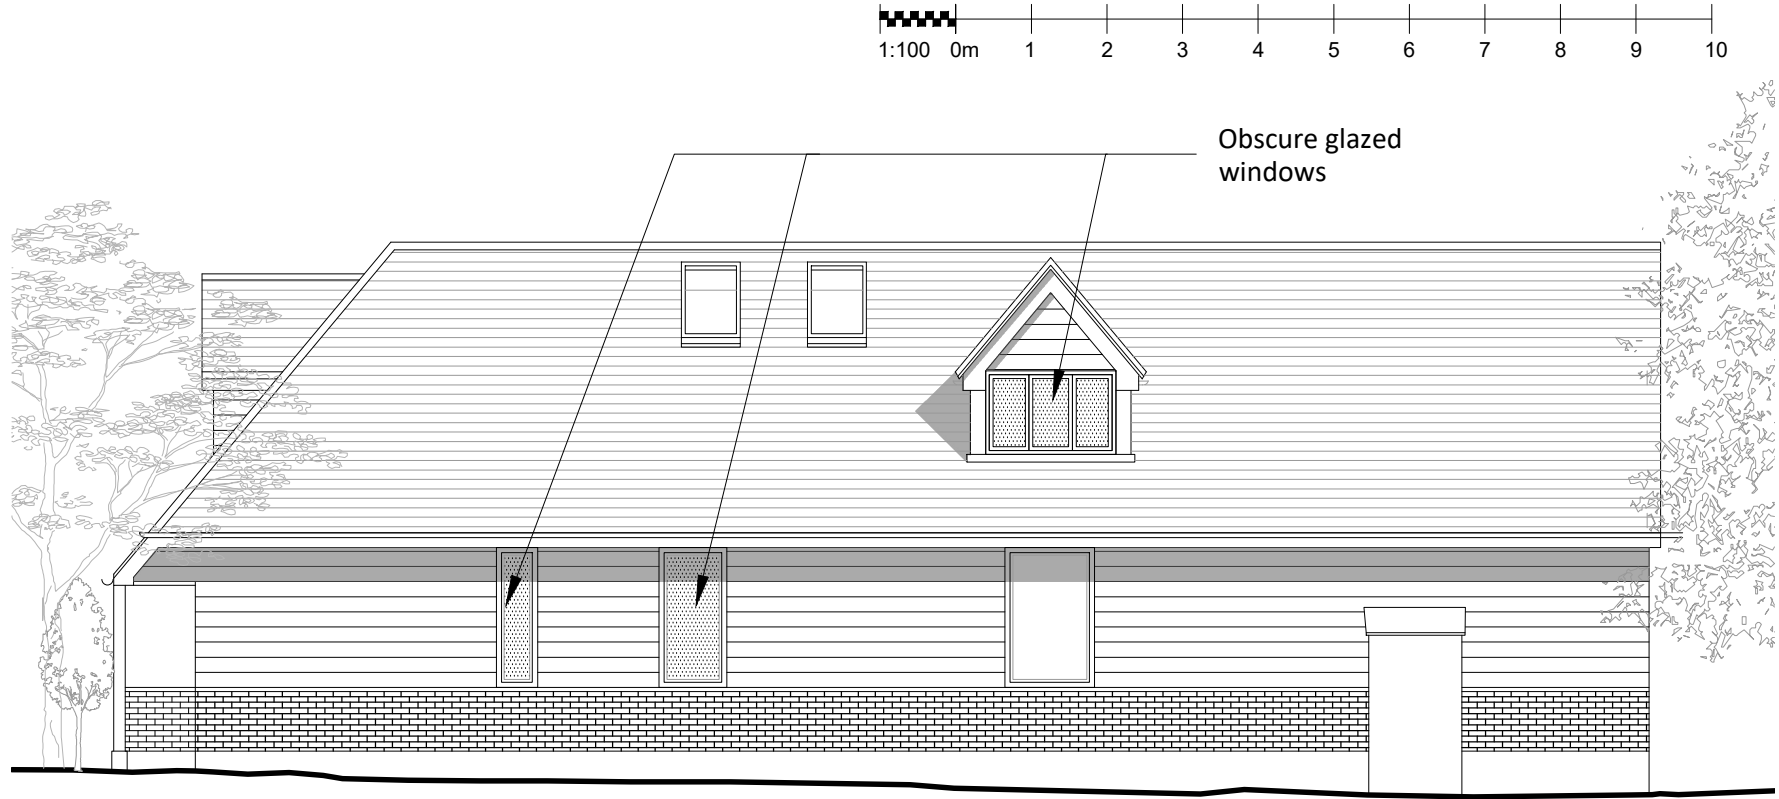

PROPOSED SIDE (NORTH-WEST) ELEVATION
Scale 1:100 @ A3

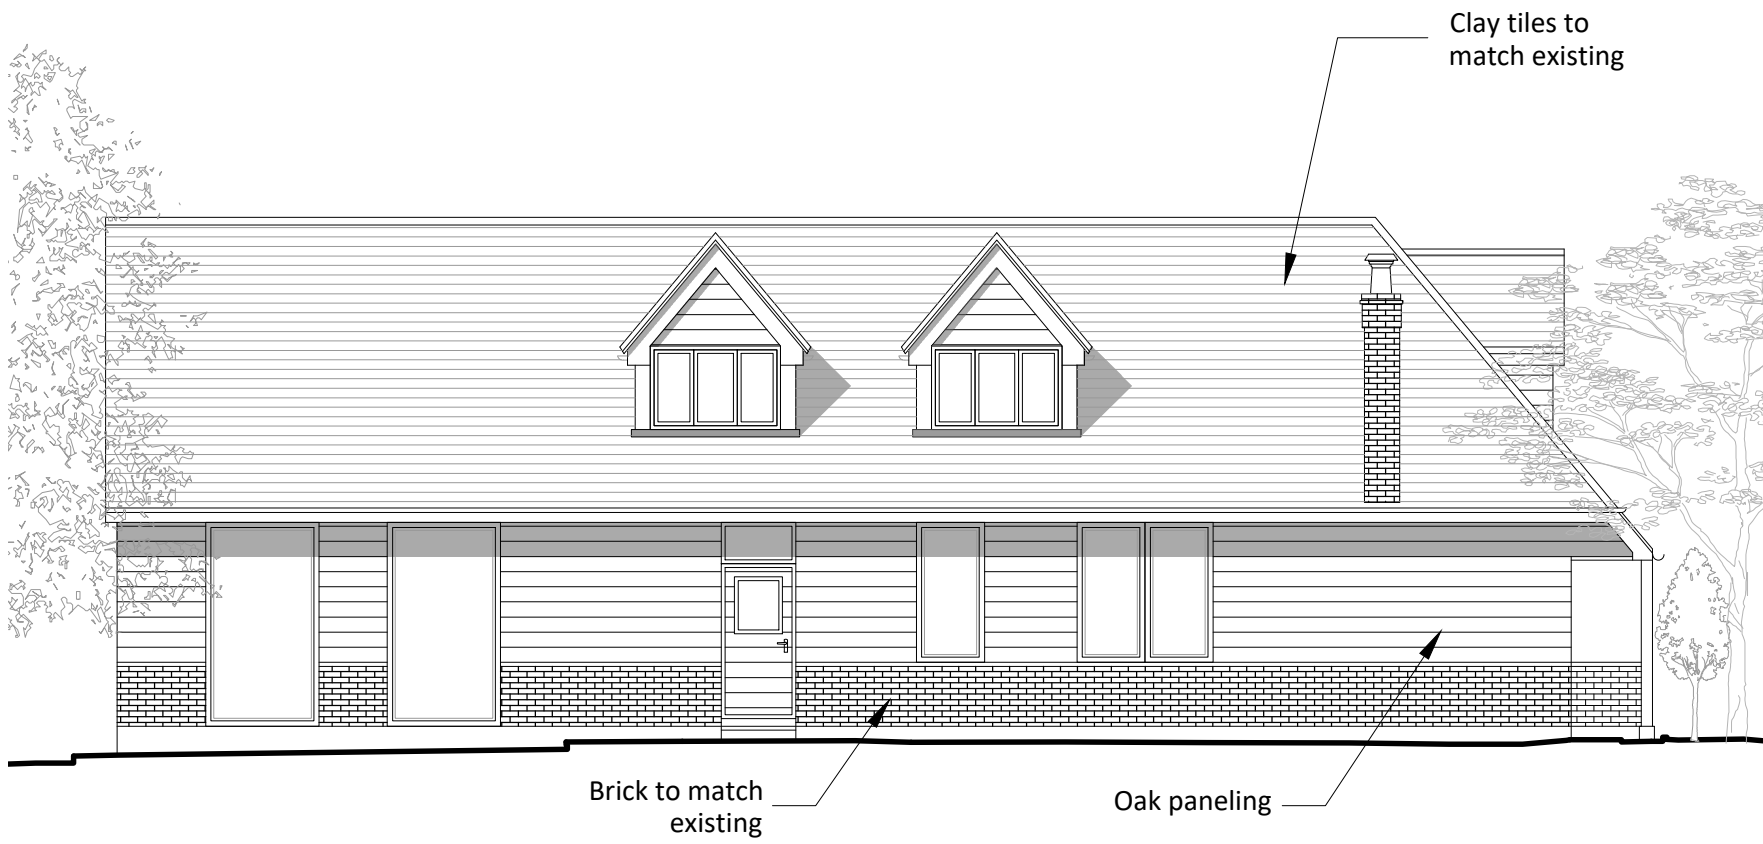

PROPOSED SIDE (SOUTH-EAST) ELEVATION
Scale 1:100 @ A3

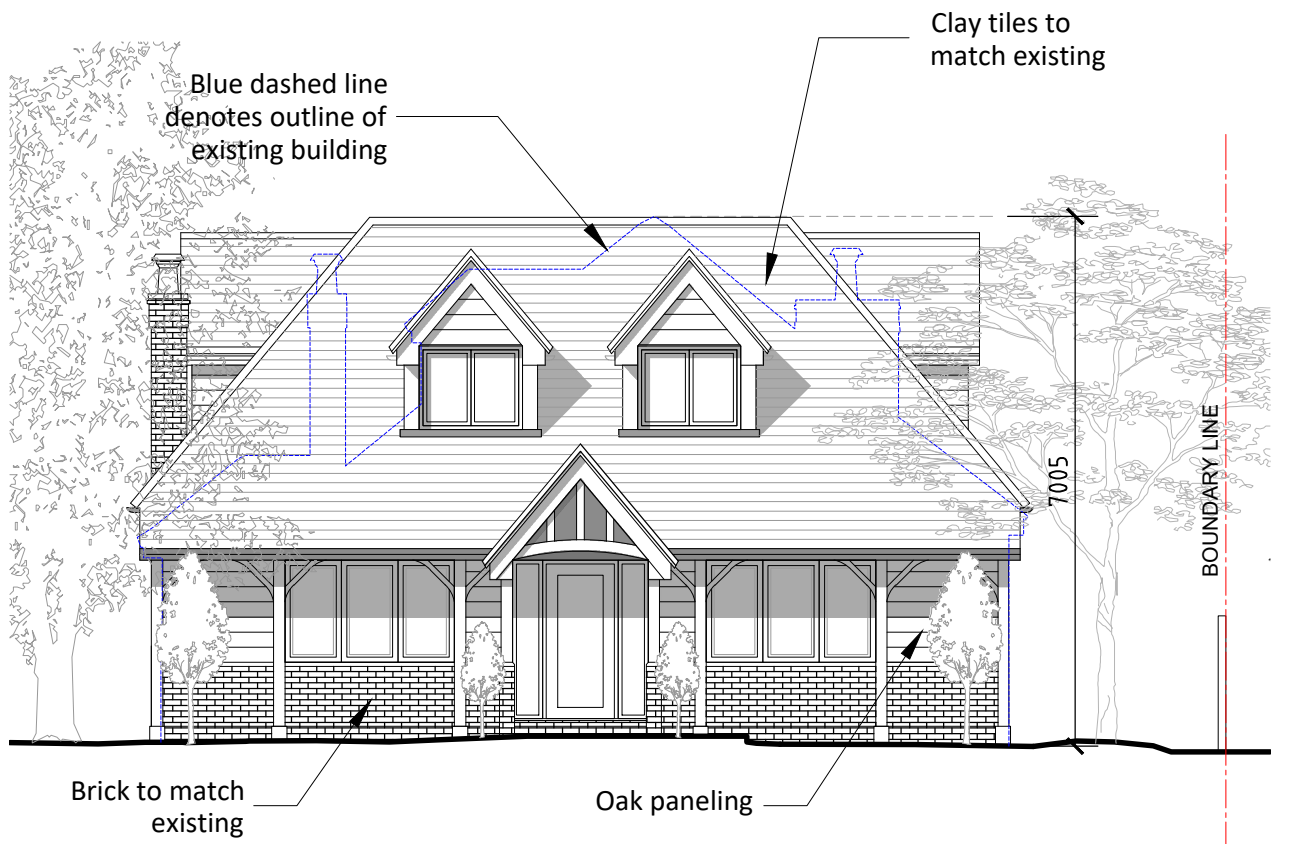

PROPOSED FRONT (NORTH-EAST) ELEVATION
Scale 1:100 @ A3

SILVA|ARCHITECTURE

REVISION NOTES:		
Rev:	Date:	Notes:

CLIENT J & K Chappell	DRAWING NUMBER: 25 / 001 - A007	
PROJECT TITLE: Suncot, School Road, Barkham	SCALE:	1:100 @A3
DRAWING TITLE: Proposed Elevations	DRAWN BY:	AS
DATE:	April '25	REVISION