
DRG. REMAINS COPYRIGHT OF THE ARCHITECT.
DIMENSIONAL DISCREPANCIES TO BE REFERRED TO THE ARCHITECT
~~DO NOT SCALE~~

DRAWING STATUS ■ PRELIMINARY ☐ FOR APPROVAL ☐ CONSTRUCTION

DATE	REVISION	A3 Drawing
Oct 2026	A Scale bar amended	

Scale 1:100 0 10m

SITE PLAN
1:100

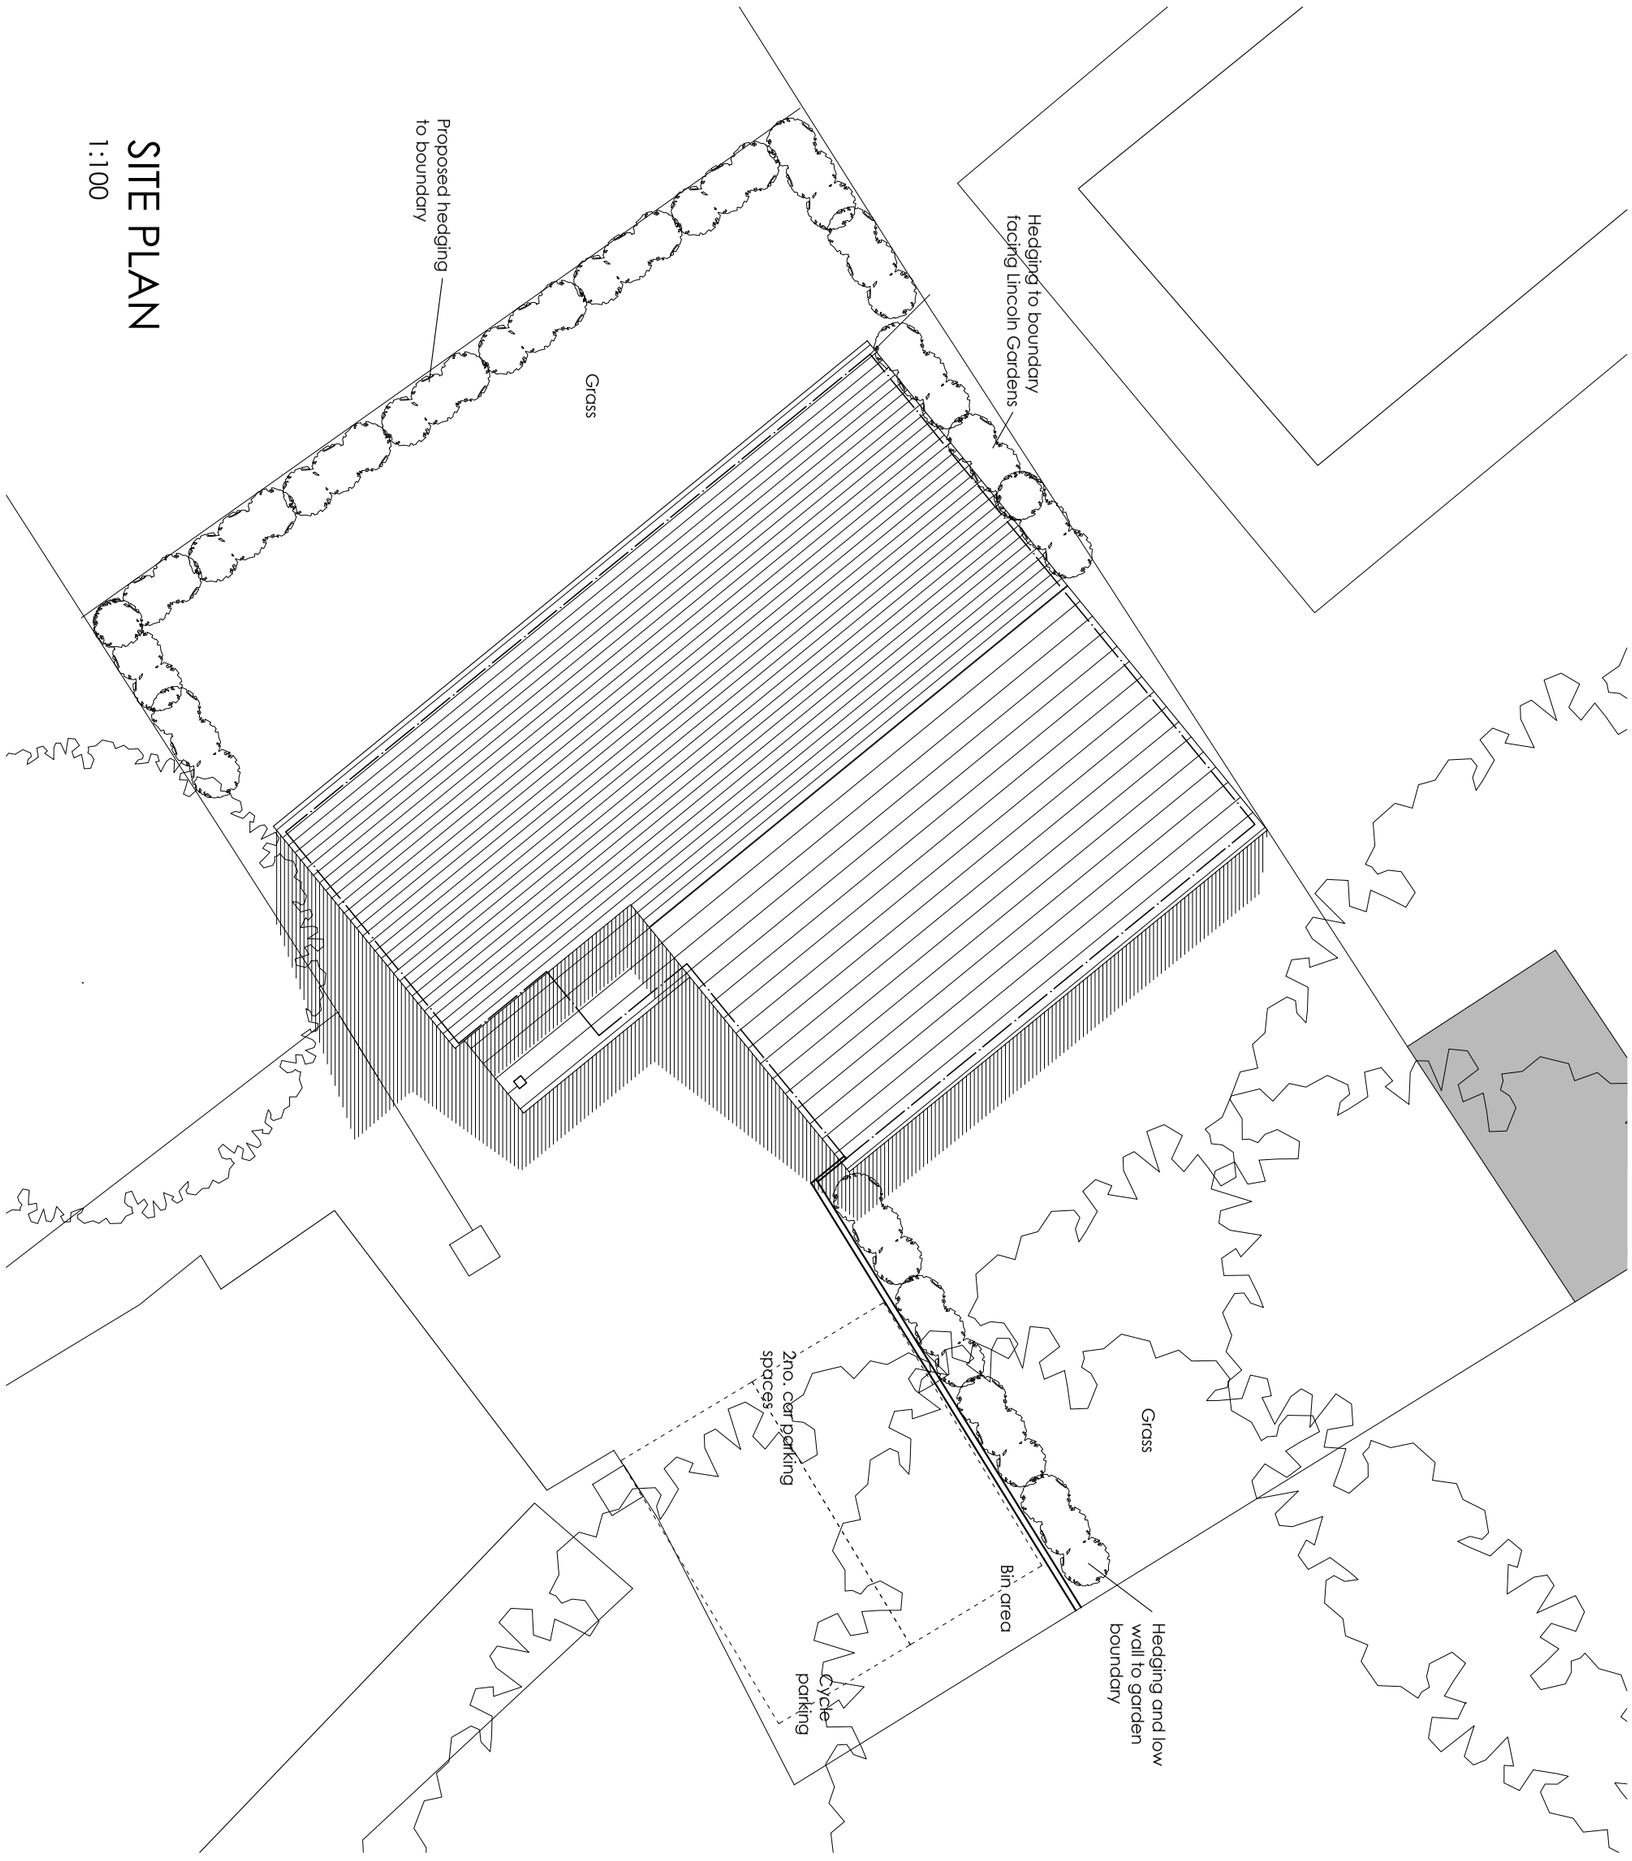

CLIENT	JOB TITLE		DATE
Mr P Cooper	Proposed bungalow		June 2026
-	Land to rear 26 Wargrave Rd		SCALE
-	Hermitage Drive, Twyford		1:100
DRG TITLE	JOB No.	DWG No.	REV.
Proposed Plans	2608	12	A

anne owen architects

Anne Owen Architects Ltd
24 Springfield Park, Twyford, Reading RG10 9JH
+44(0)118 932 0846 / 07788 262602
anne@annethearchitect.co.uk
www.annethearchitect.co.uk
Director: Anne Owen BA(Hons) BArch RIBA
Company Registered in England & Wales No. 8861202