


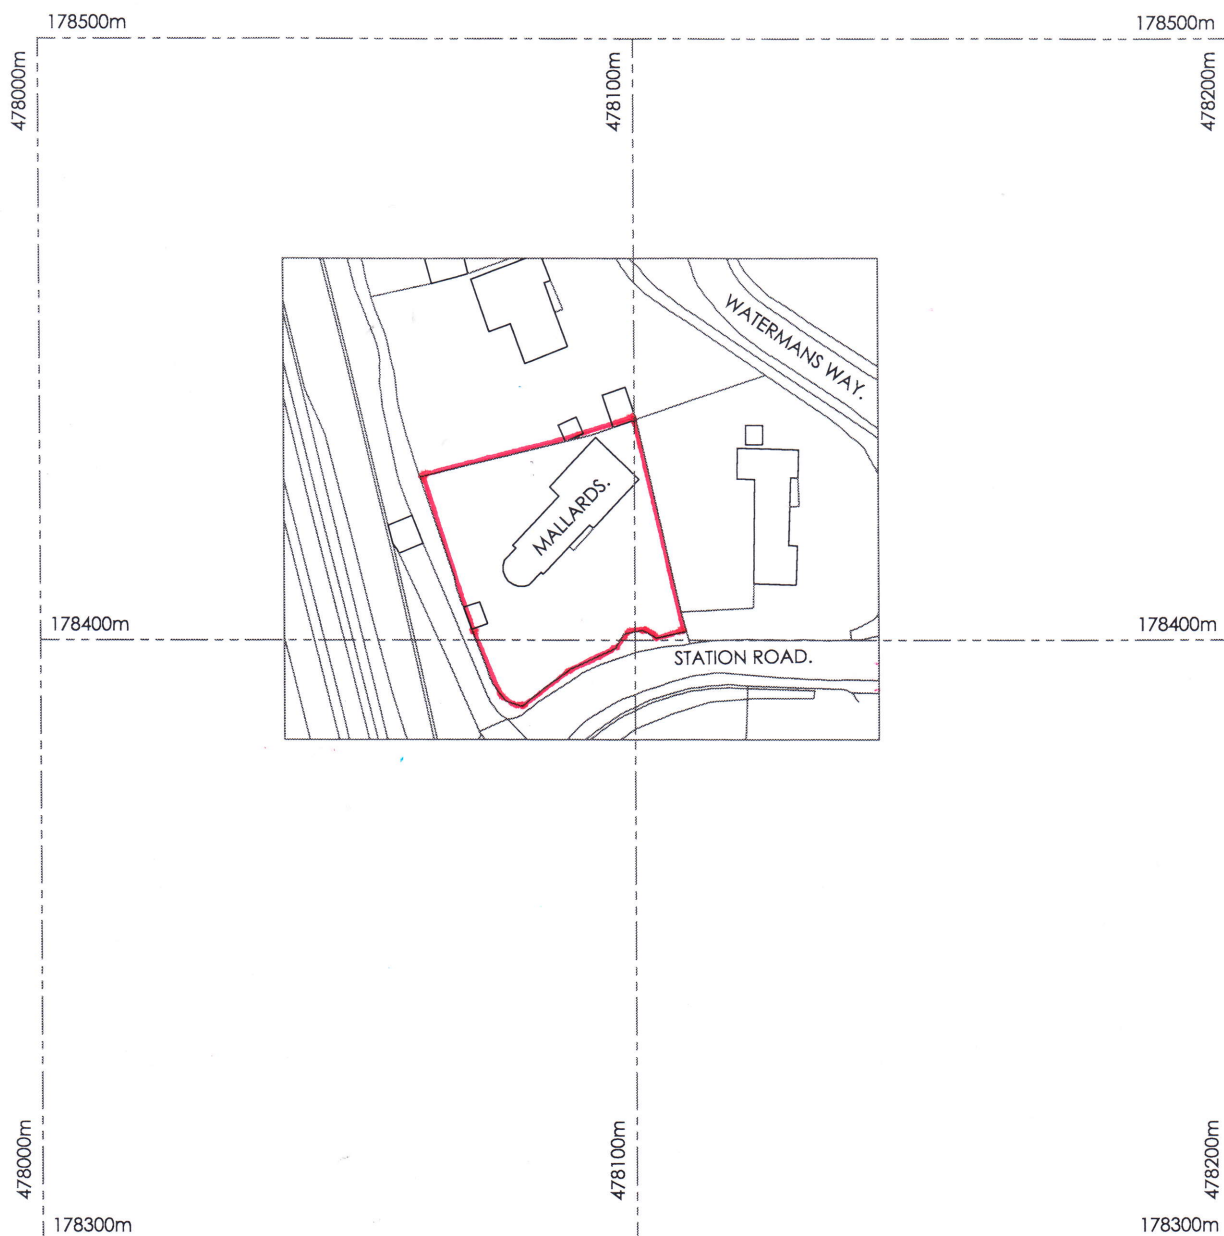

# LOCATION PLAN.

SCALE 1:1250

© Crown Copyright and database rights 2026 OS Licence no. AC0000849896.

## Proposed Detached Garage / Garden Store.

These plans must not be acted upon until the appropriate planning and building regulation approvals have been granted. Should the works be undertaken prior to the above approvals being in place it is done so entirely at the clients own risk.

This drawing has been prepared solely for the use of the client as detailed in the title block, and shall not be copied, lent or used by any third party without the express written permission of the Wargrave Design Consultancy Limited. Date as title block.



Wargrave Design Consultancy  
The Old Pump House - Wargrave - Berkshire - RG10 8DJ  
0118 940 1678 - info@wargravedesign.com  
www.wargravedesign.com

CLIENT

Mr & Mrs Savory.

DRAWN

G.D.G.

SCALE

As shown  
@ A4

DATE

March 2026

PROJECT

Mallards,  
Station Road,  
Wargrave.

DRAWING No.

1999 - 08

REV.

|  |  |
|--|--|
|  |  |
|  |  |