


Key


Existing retained construction

New construction / infill

Demolitions

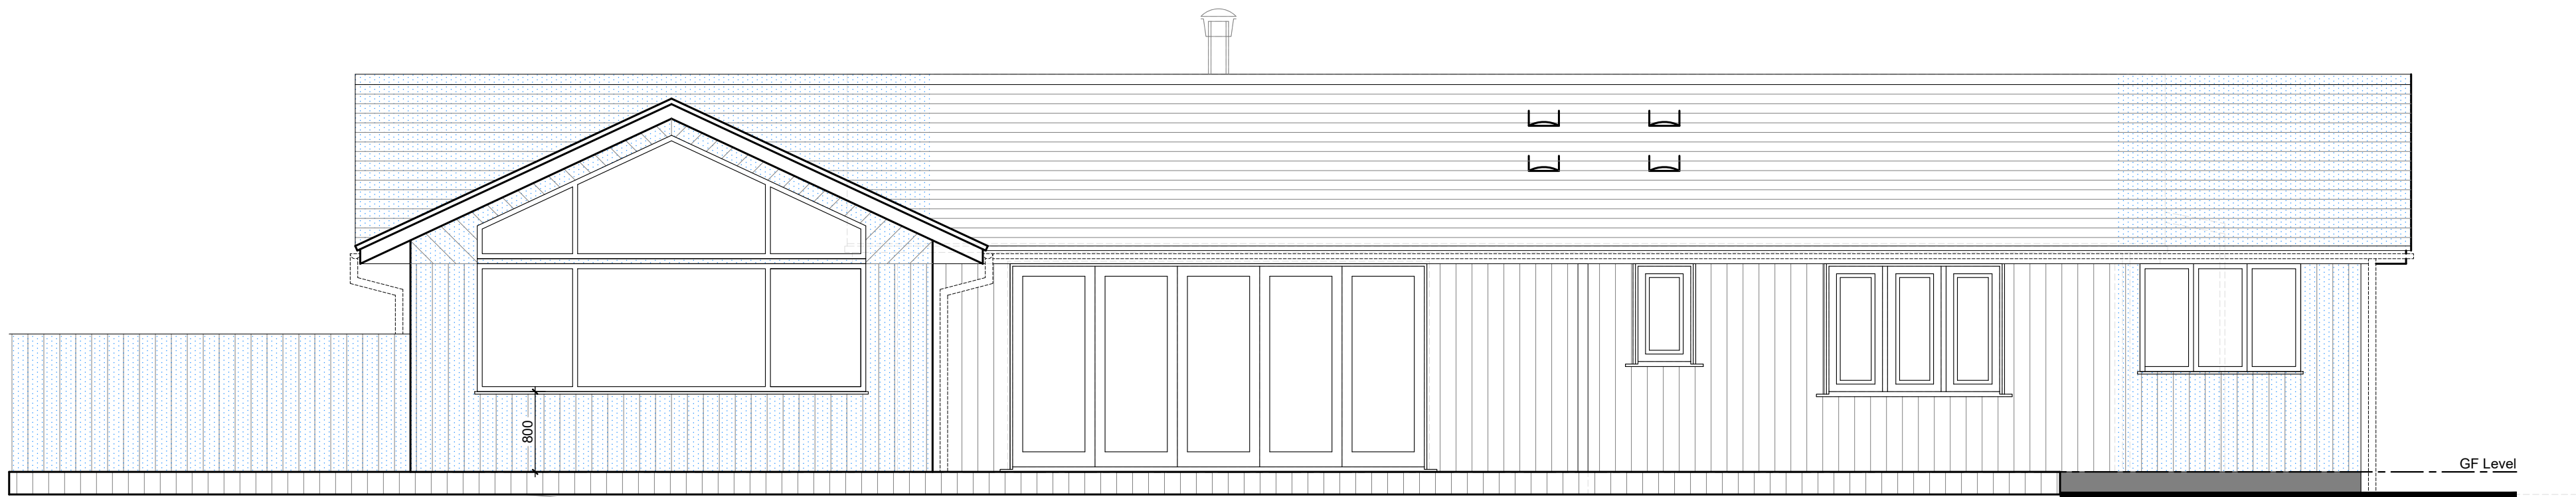


REAR ELEVATION

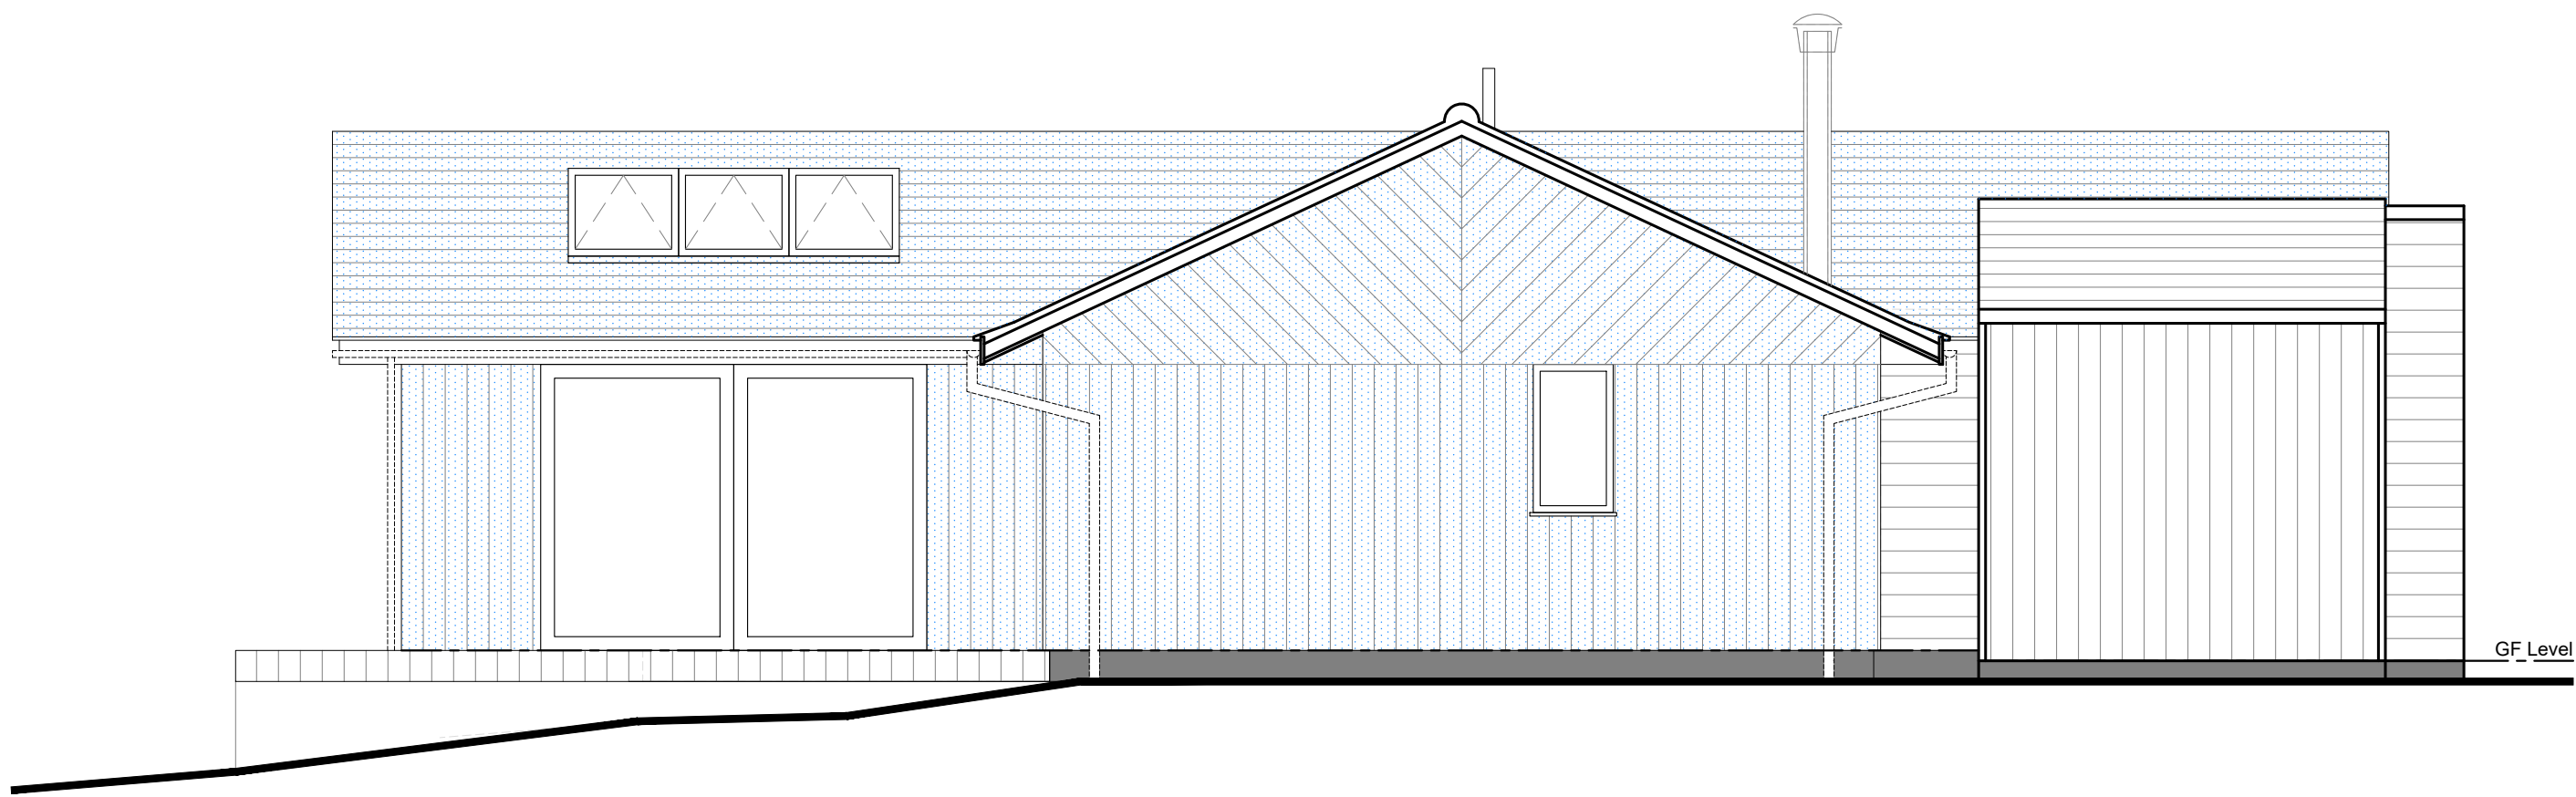

LEFT SIDE ELEVATION
(when viewed from the front)

Materials & Finishes	
Walls	Timber cladding similar to existing
Roof	Tiles similar to existing
Windows	Timber similar to existing
Doors	Powder coated aluminum and timber
Eaves & Facias	Timber similar to existing
Gutters & Downpipes	Black plastic

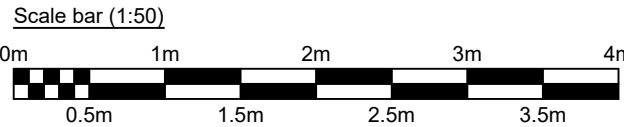

Rev	Description	Date
Revisions		

Project: Extension		
for Mary & Chris Kay		
at Lake House 178 Bearwood Road Barkham Wokingham RG41 4SH		Contact: Michael Austin R/BA E-mail: project@austinlebbon.co.uk Web: www.austinlebbon.co.uk Phone: 01730 887559
Dwg Ref: 2525 [PL] 04	Rev: -	Date: December 2025

This drawing has been produced by Austin Lebbon Architecture Ltd