



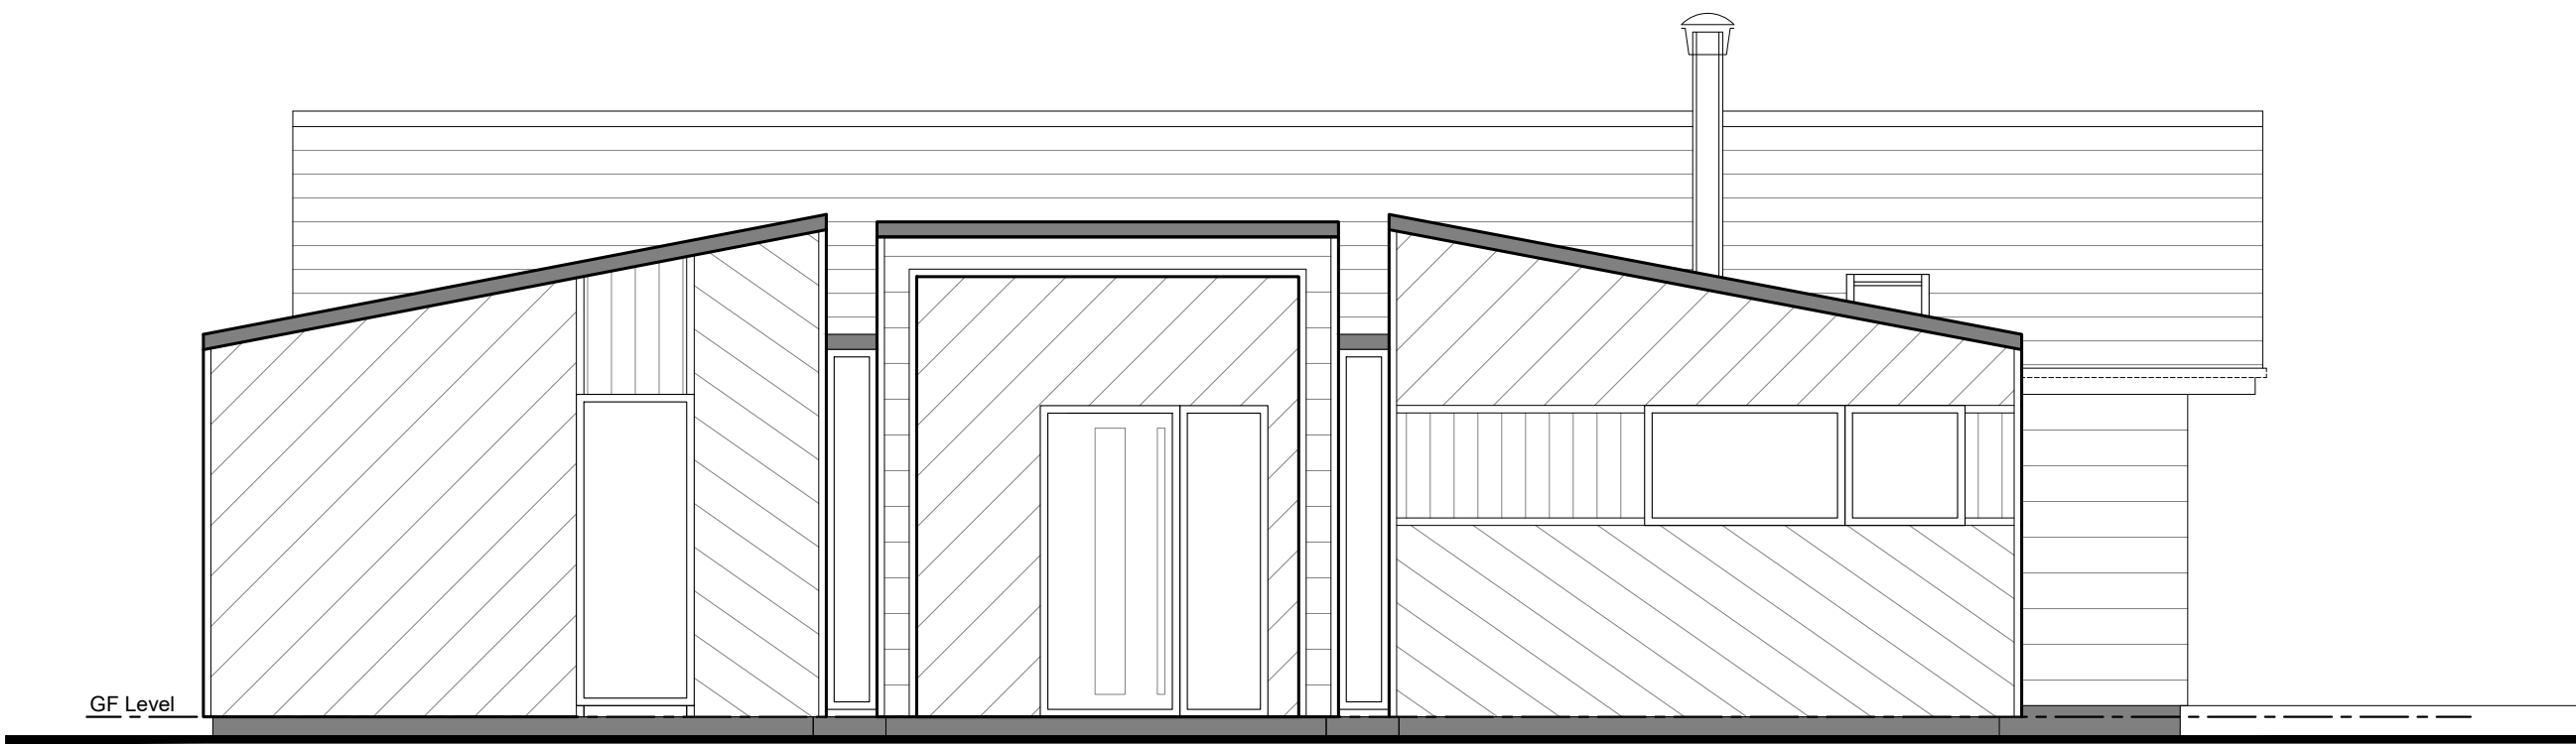

FRONT ELEVATION

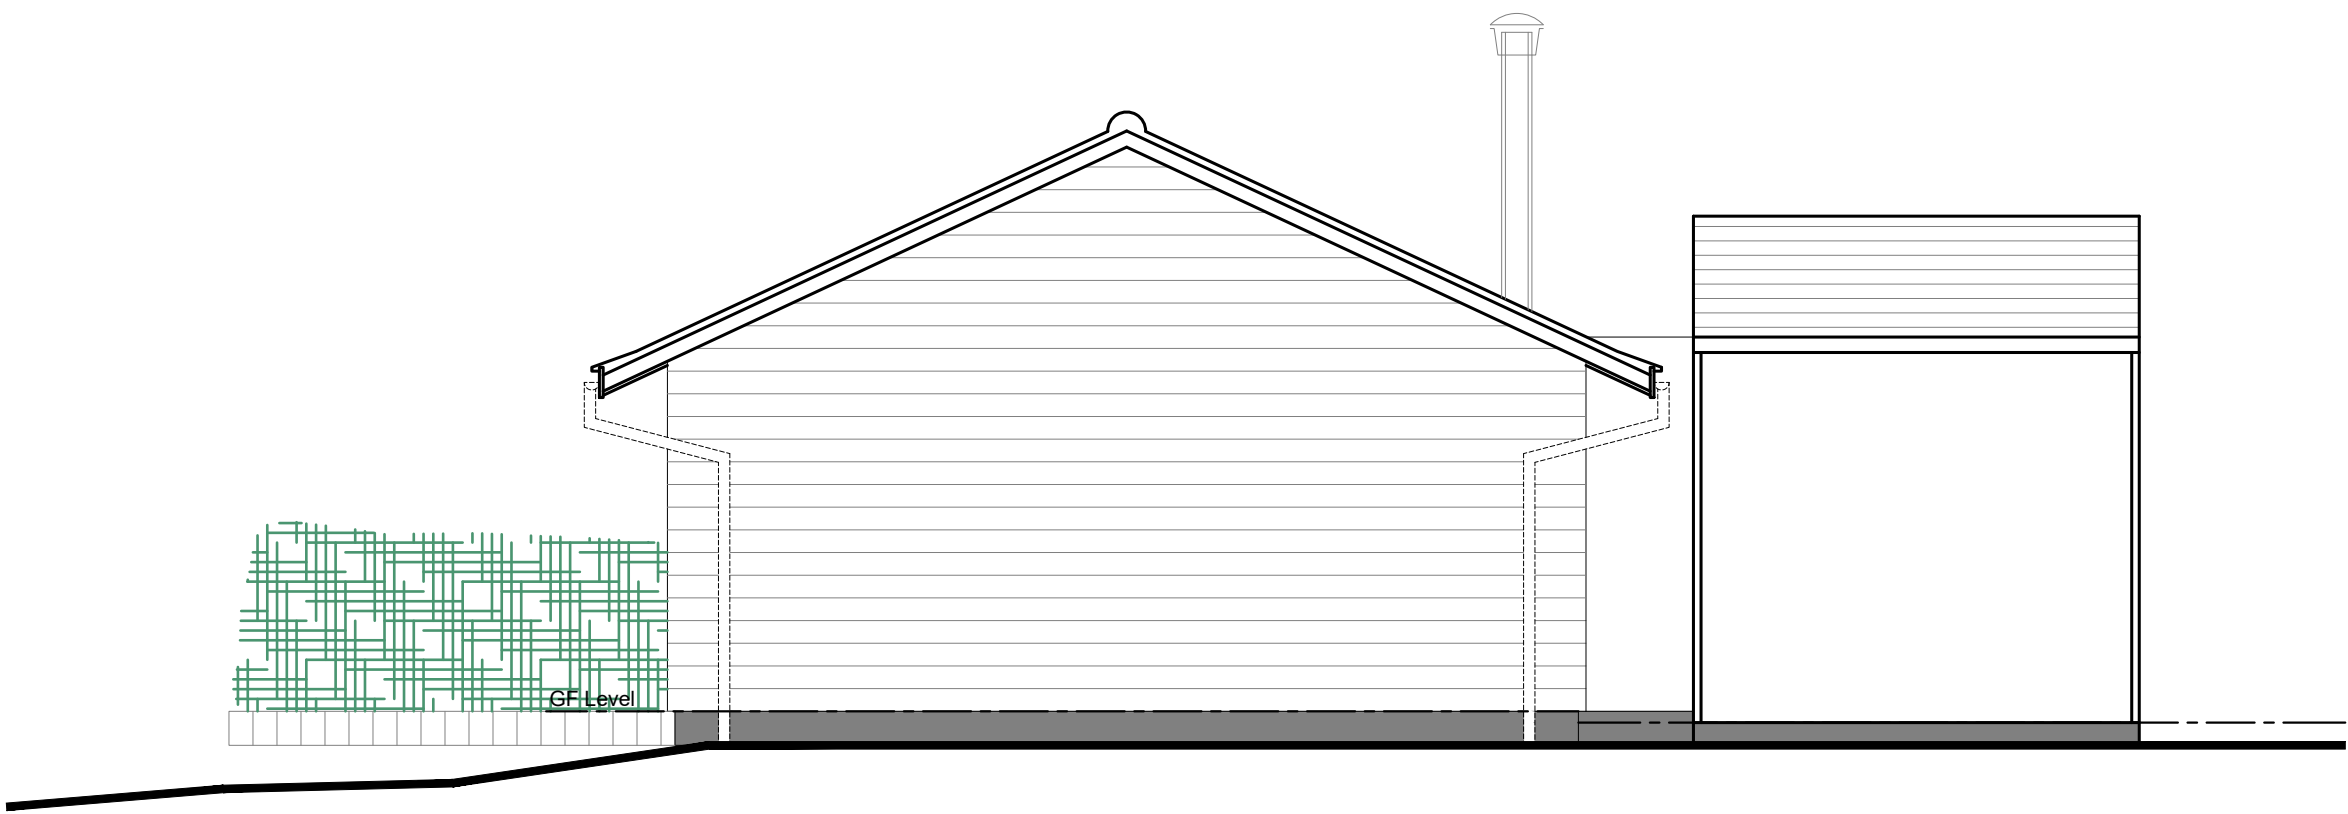

LEFT SIDE ELEVATION
(when viewed from the front)



REAR ELEVATION



RIGHT SIDE ELEVATION
(when viewed from the front)

B	Client's name updated	03-11-25
A	Address updated	29-04-25
Rev	Description	Date
Revisions		

Project: Extension		
for		
Mary & Chris Kay		
at		Contact: Michael Austin R/BA
Lake House		E-mail: project@austinlebbon.co.uk
178 Bearwood Road		Web: www.austinlebbon.co.uk
Barkham		Phone: 01730 887559
Wokingham		
RG41 4SH		
Dwg Ref: 2525 [S] 03	Rev: B	Date: April 2025

