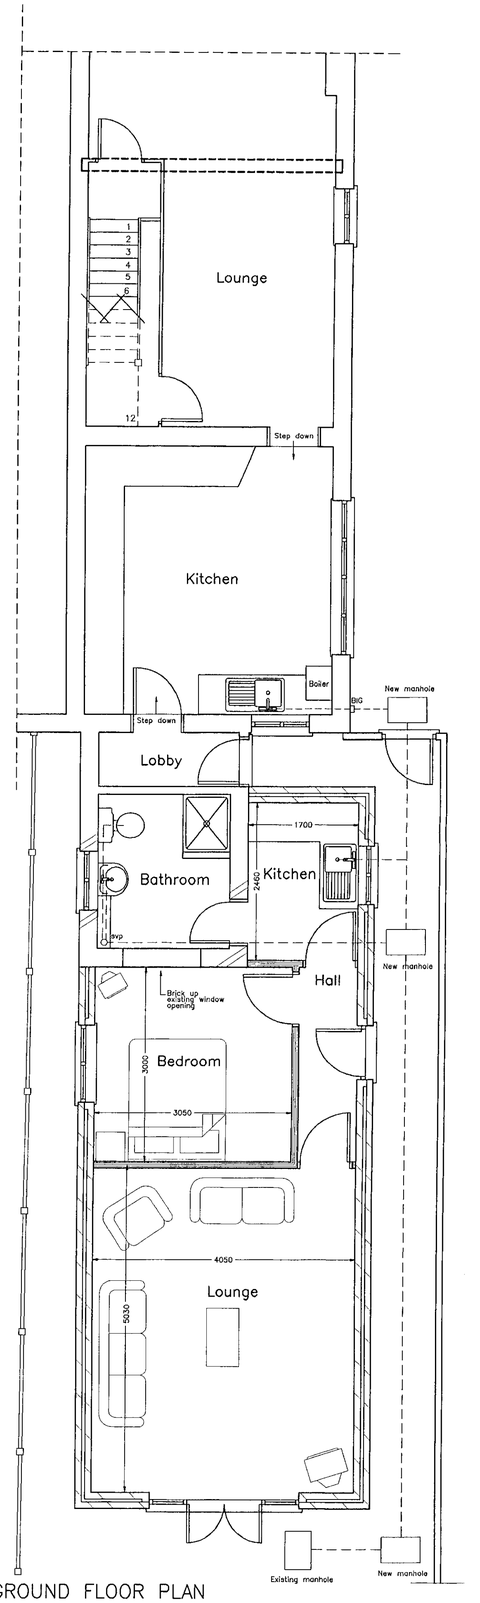

GROUND FLOOR PLAN

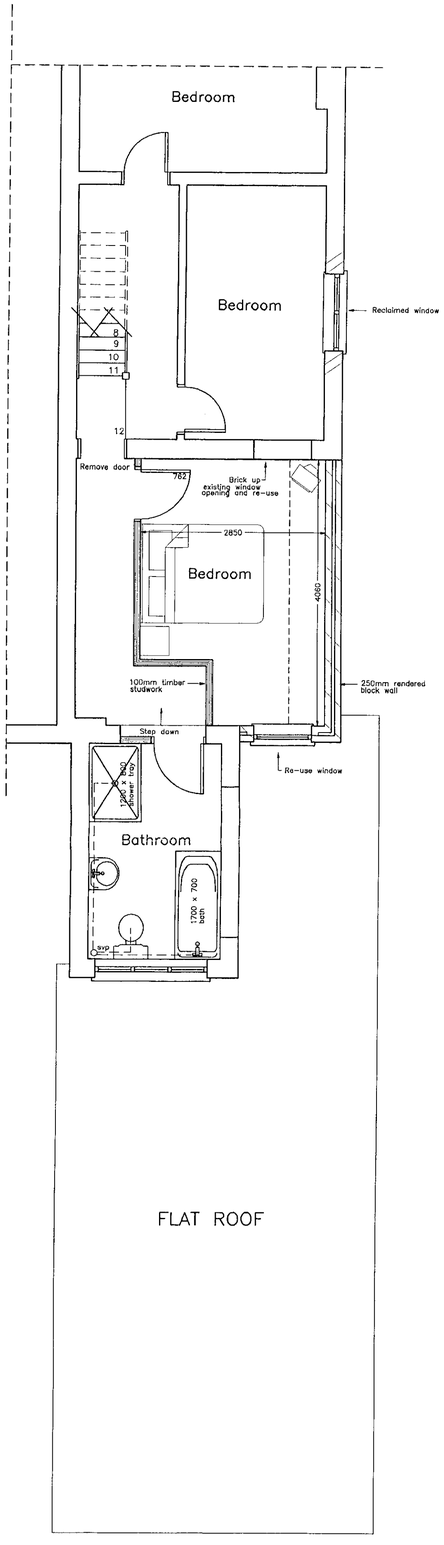

FIRST FLOOR PLAN

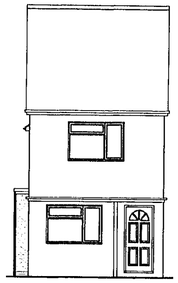

FRONT ELEVATION

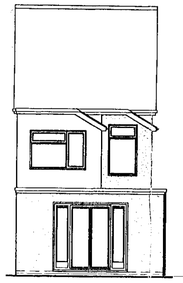

REAR ELEVATION

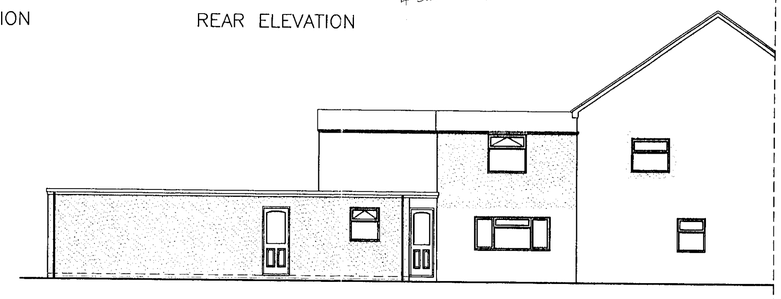

SIDE ELEVATION

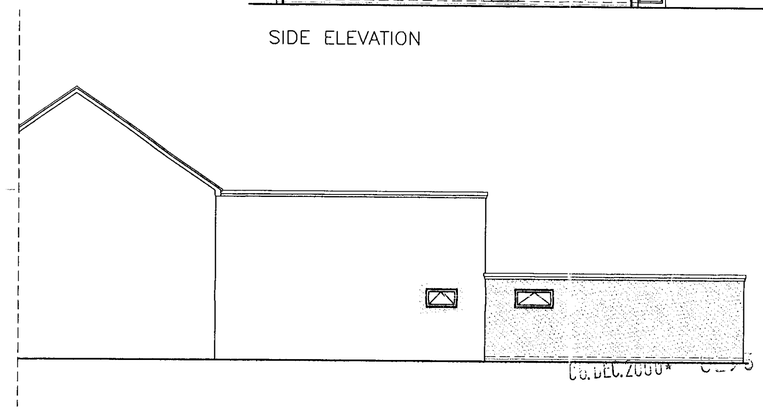

SIDE ELEVATION

PLANNING SERVICES
POL
DC
APP
CS
COPIES TO:
ACK:
FILE:
06 JAN 2000

BDS

Chartered Surveyors & Property Consultants
Architectural & Building Design Services
Building & Structural Engineers

- Structural & Condition Surveys
- Preparation of Architectural Drawings
- Extensions, Conversions & New Build
- Planning & Building Regulation Applications
- Disputes & Diagnosis of Building Defects
- Building Insurance Claims
- Schedules of Dilapidations
- Project Management
- Professional advice on all Types of Building

Windward House,
Hollow Lane,
Shinfield,
Reading,
Berkshire RG2 9AB.

Tel: 0118 988 4477
Fax: 0118 988 5268

Project
Extensions and alterations at:
359 OLD WHITLEY WOOD LANE
READING
BERKS

Drawing title
PROPOSED PLANS AND ELEVATIONS

Client
R. THORPE Esq

Date	Scale	
07.12.99	1:50 & 1:100	
Drawn by	**Drawing number**	**Rev**
ADH	4938:99:2	B

General notes
1. Dimensions to be checked on site before any work is put in hand or pre-fabricated.
2. All dimensions in millimetres. (unless otherwise stated)
3. This drawing is not a full specification of works or materials to be employed in this project.
4. The drawing and design is copyright of this practice.©

Revisions

Ref	Date	Description
A	09.12.99	Amendments to clients request
B	05.01.00	Front elevation added

REFUSED

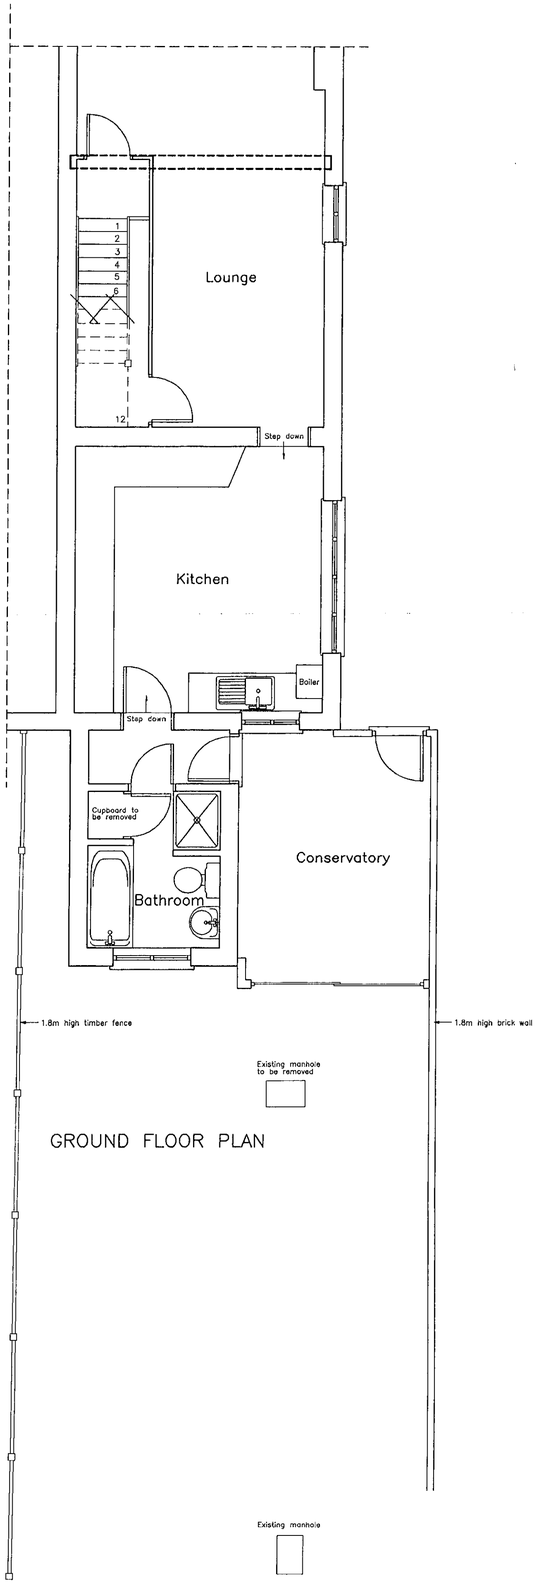

GROUND FLOOR PLAN

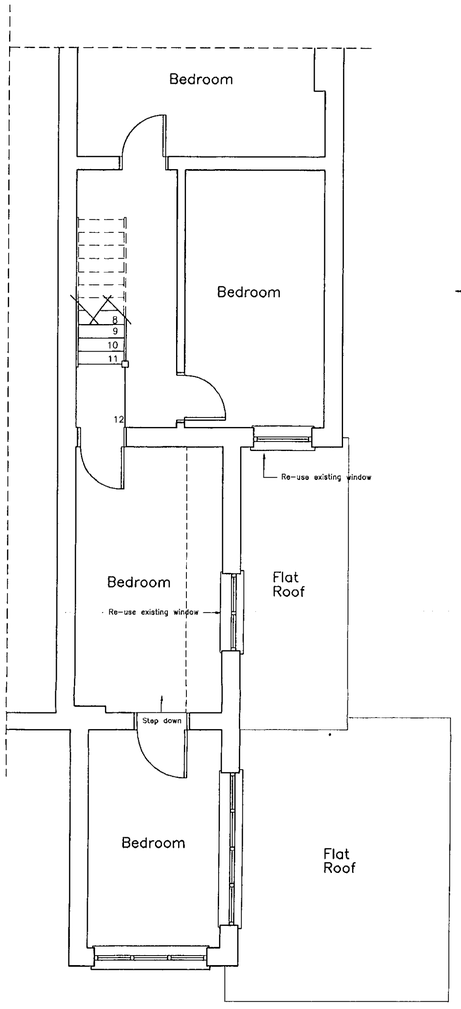

FIRST FLOOR PLAN

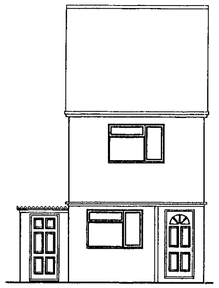

FRONT ELEVATION

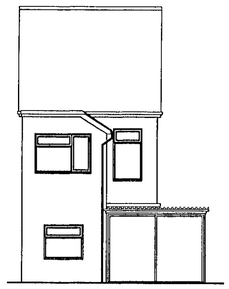

REAR ELEVATION

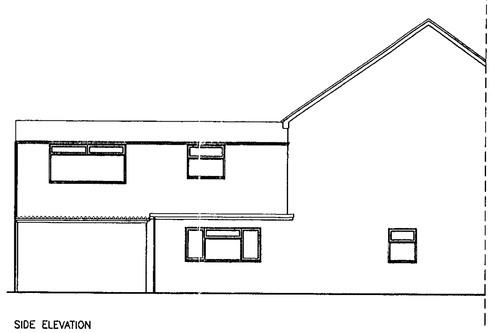

SIDE ELEVATION

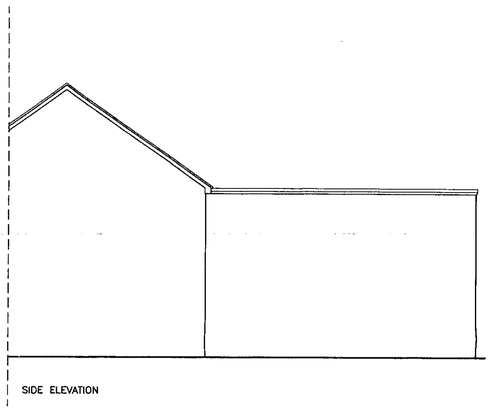

SIDE ELEVATION

06 DEC 2000

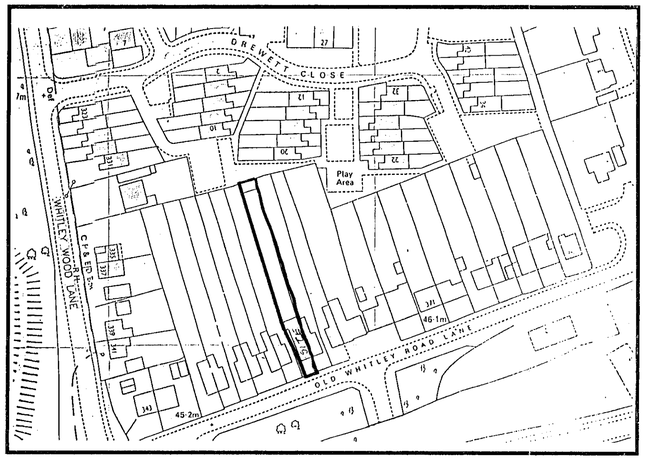

LOCATION PLAN
(SCALE 1:1250)

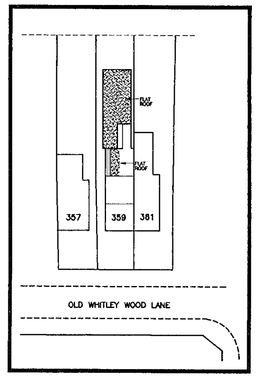

BLOCK PLAN
(SCALE 1:500)

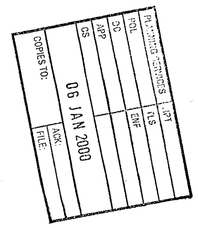

BDS

Chartered Surveyors & Property Consultants

Architectural & Building Design Services

Building & Structural Engineers

- Structural & Condition Surveys
- Preparation of Architectural Drawings
- Extensions, Conversions & New Build
- Planning & Building Regulation Applications
- Disputes & Diagnosis of Building Defects
- Building Insurance Claims
- Schedules of Dilapidations
- Project Management
- Professional advice on all Types of Building

Windward House,
Hollow Lane,
Shinfield,
Reading,
Berkshire RG2 9AB.

Tel: 0118 988 4477
Fax: 0118 988 5268

Project

Extensions and alterations at:
359 OLD WHITLEY WOOD LANE
READING
BERKS

Drawing title

EXISTING PLANS AND ELEVATIONS

Client

R. THORPE Esq

Date	Scale
07.12.99	1:50 & 1:100

Drawn by	Drawing number	Rev
ADH	4938:99:1	B

General notes

1. Dimensions to be checked on site before any work is put in hand or pre-fabricated.
2. All dimensions in millimetres. (unless otherwise stated)
3. This drawing is not a full specification of works or materials to be employed in this project.
4. The drawing and design is copyright of this practice.©

Revisions

Ref	Date	Description
A	09.12.99	Amendments to clients request
B	05.01.00	Front elevation added