Notes

All dimensions and levels on site are to be checked prior to commencement of work.

This drawing is the copyright of The Edwards Irish Partnership.

CANCELLED

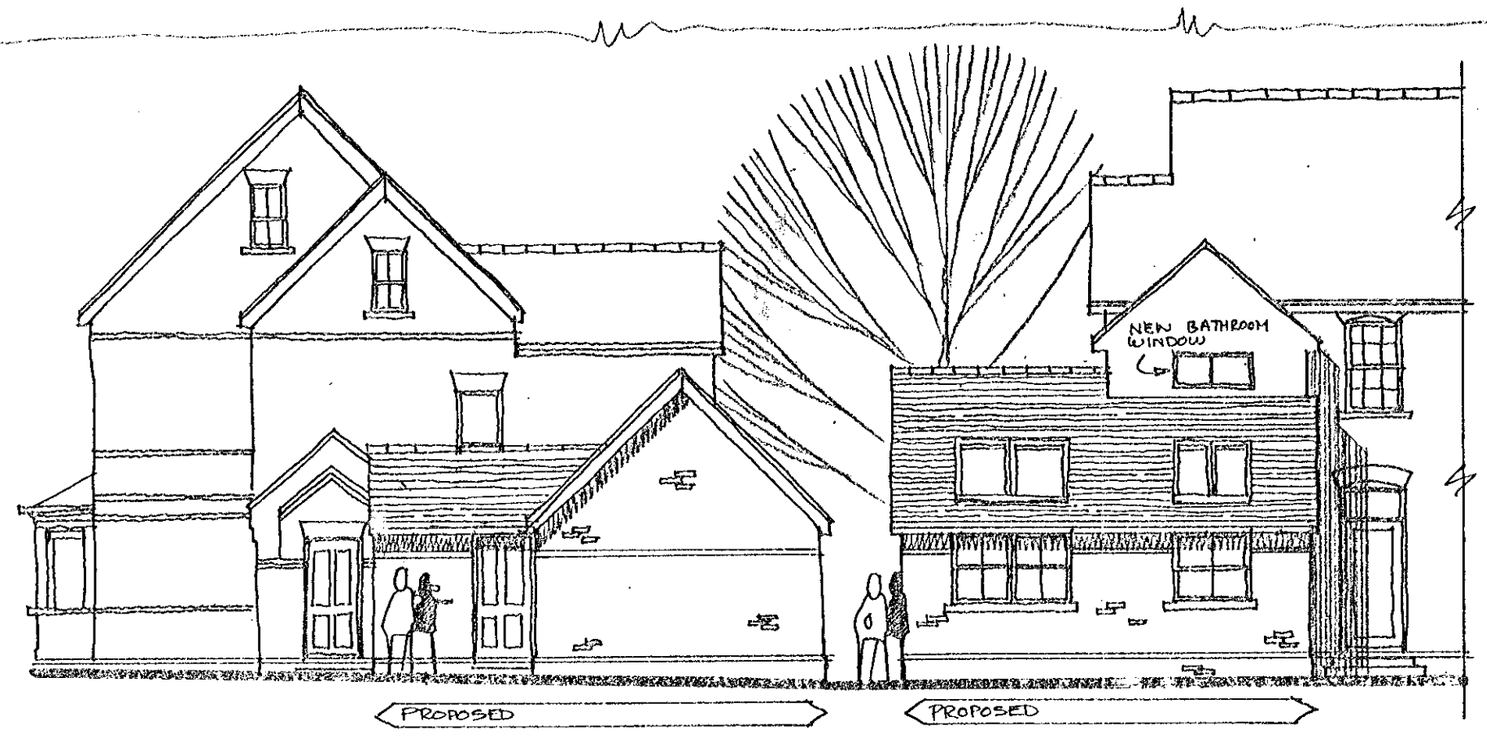

SIDE ELEVATION

REAR



FRONT

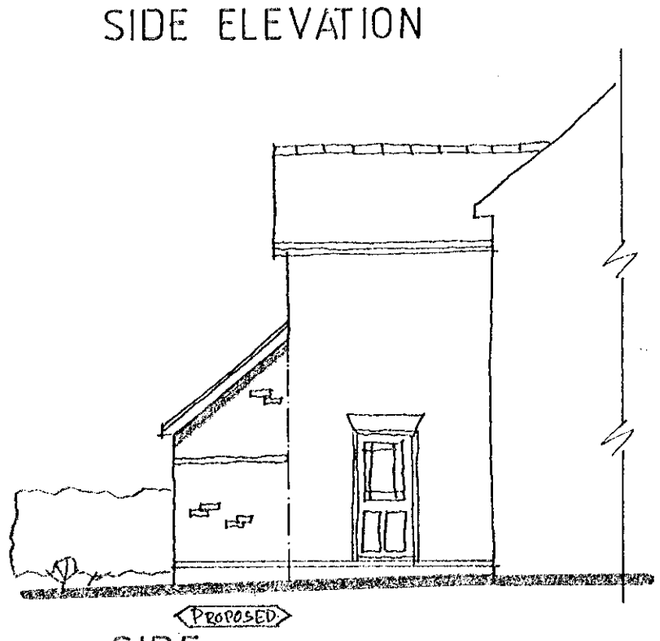

SIDE

MATERIALS

To match existing

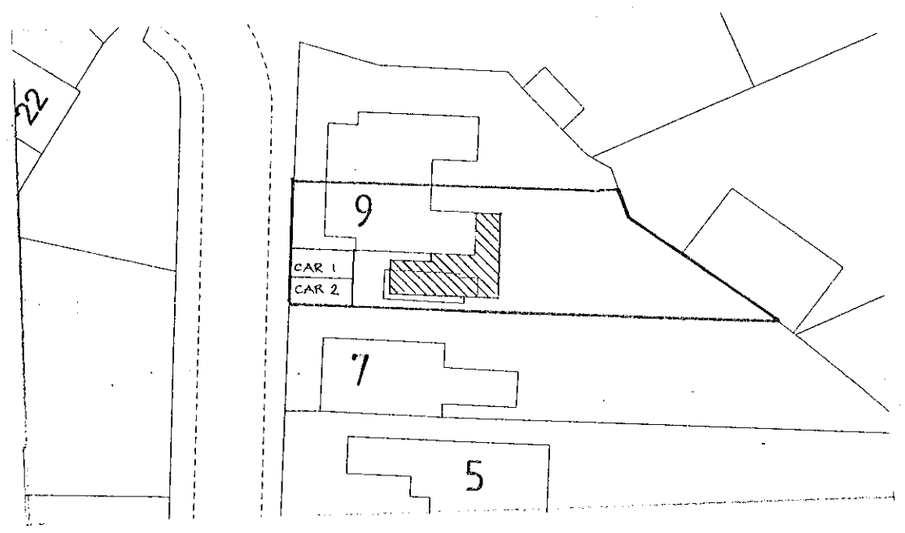

SITE PLAN 1 500

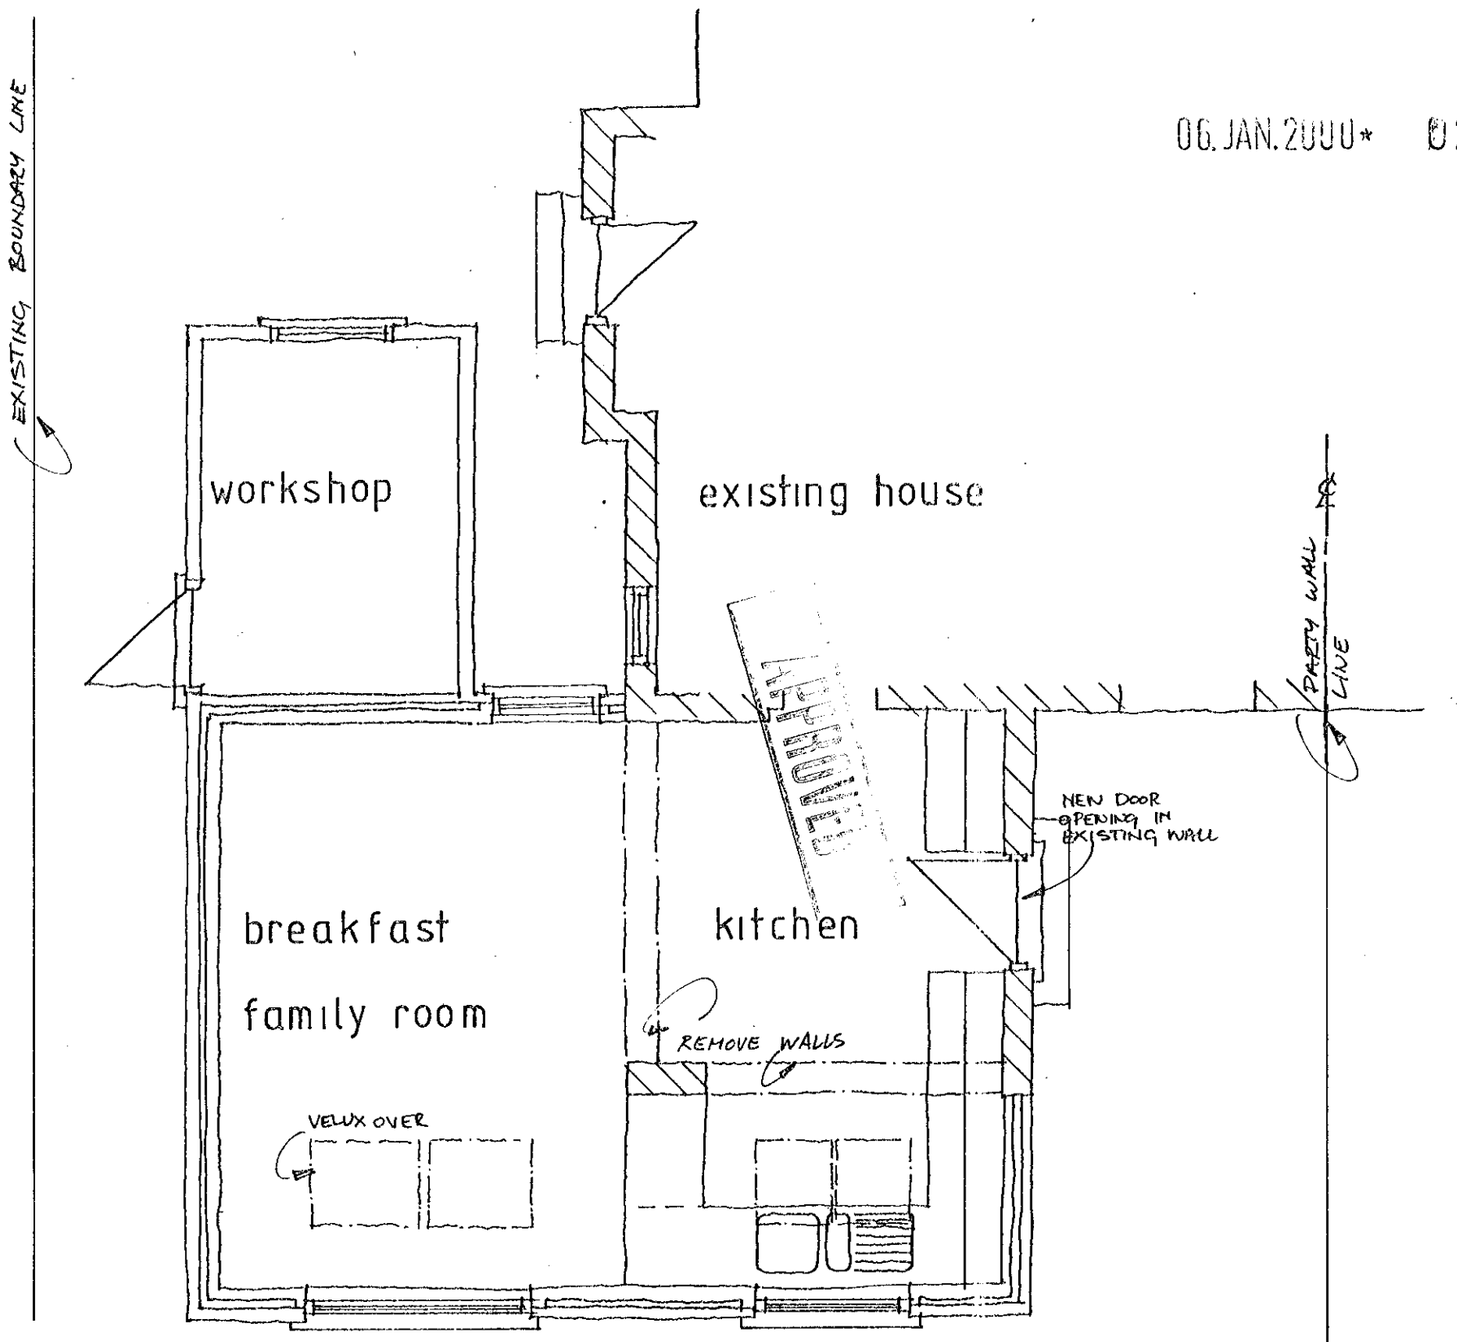

FLOOR PLAN 1:50

06.JAN.2000* 0294

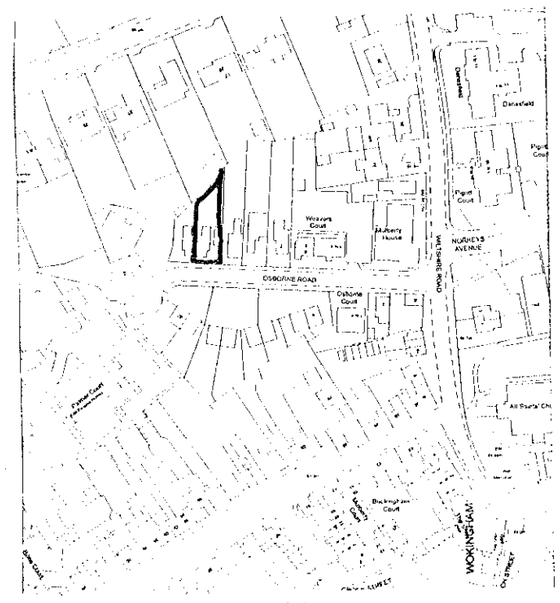

N

LOCATION PLAN 1 1:250

Project

9 OSBORNE ROAD
WOKINGHAM
BERKS

Client

MR BOWDEN

Drawing

PROPOSED SIDE EXTENSION

Scale 1:50 1:100

Date 12/99

The Edwards Irish Partnership
Architects & Surveyors
36 Langborough Road, Wokingham, Berks. RG40 2BT
Tel: 0118-989-4403 Fax: 0118-989-4383 E-mail: the.eip@virgin.net

Job 1339 Dwg. 01

Rapidos DS (UK) 99811