

NORTH WEST ELEVATION



SOUTH WEST ELEVATION

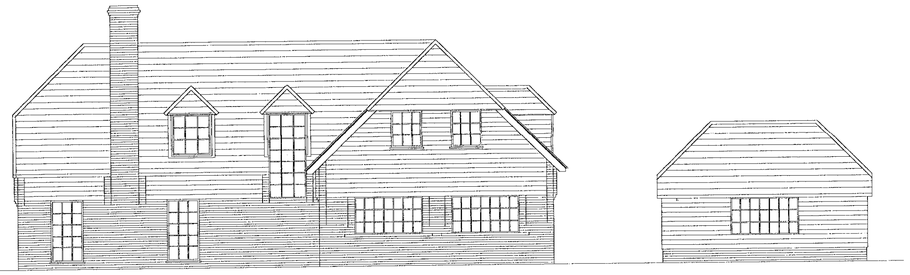

SOUTH EAST ELEVATION

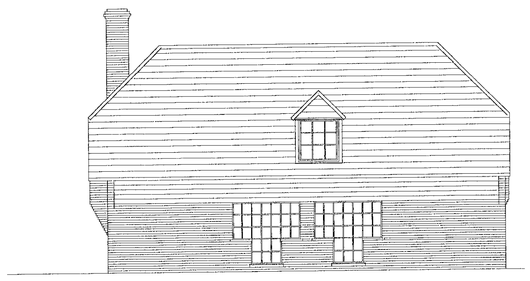

NORTH EAST ELEVATION



NORTH EAST ELEVATION WITH GARAGE

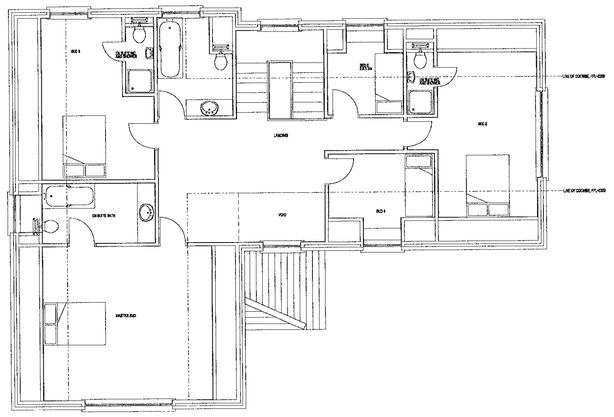

FIRST FLOOR PLAN

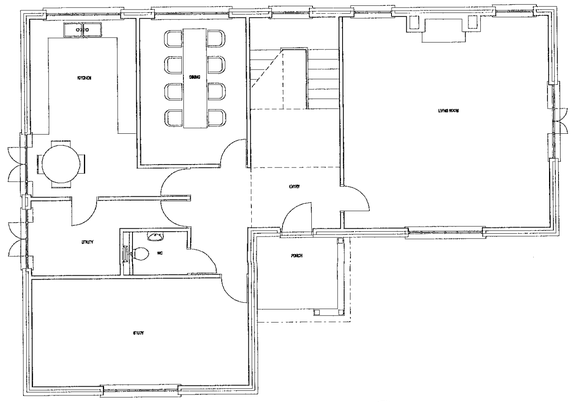

GROUND FLOOR PLAN

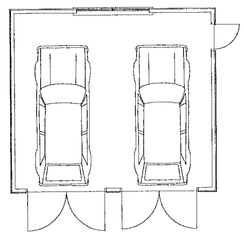

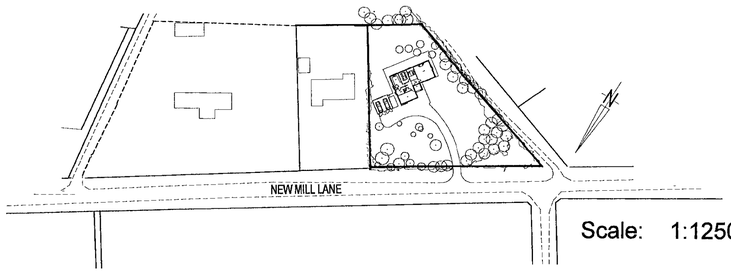

Scale: 1:1250

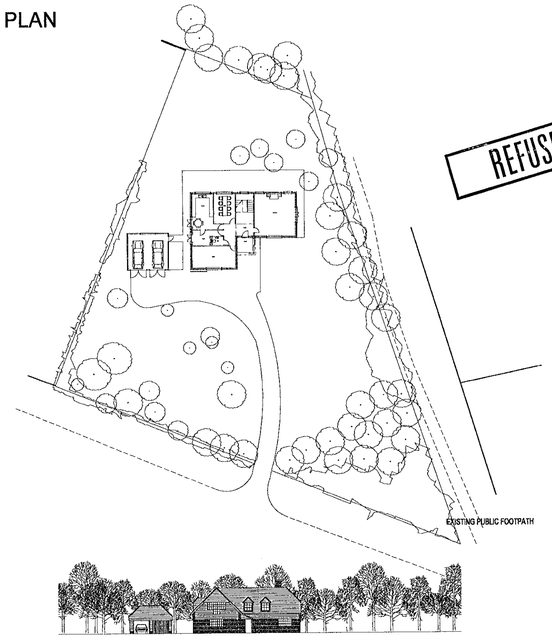

Scale: 1:500

REFUSED

All dimensions to be checked on site before work commences.
Figured dimensions to be taken in preference to scaled dimensions.
If in doubt please ask.

Copyright reserved.

GENERAL NOTES.

1/ MATERIALS.

i) BRICKWORK,
TO BE RED/BROWN FACING BRICK, SUBJECT TO APPROVAL.

ii) CLADDING TO FIRST FLOOR UNDER EAVES AND TO SIDES OF DORMAS,
TO BE 6" TREATED SW BARK EDGED LAP BOARDING STAINED BLACK.

iii) ROOF TILING,
TO BE RED/BROWN PLAIN CLAY TILES WITH MATCHING RIDGE AND VALLEY TILES SUBJECT TO APPROVAL.

iv) WINDOWS AND DOORS,
TO BE CUSTOM BUILT HW, PAINTED WHITE.

2/ DRAINAGE.

i) SURFACE WATER:
VIA NEW SOAKAWAYS WITHIN SITE.

ii) FOUL WATER,
TO NEW SEPTIC TANK WITHIN SITE.

Revisions

06.JAN.2000* 0295

Client
OAKWOOD UK LTD.

Project
PROPOSED HOUSE
AT NEW MILL LANE FINCHAMPSTEAD

Title
GA PLANS, SITE PLANS AND ELEVATIONS

Hubbert Halls & Barnes Architects
1 Elm Place
Eynsham
Oxford
OX8 1PU
Tel: 01865 880060
Fax: 01865 880060

Date	Job No	Scale
15/12/99	99023	1:100
Drawn	Drawing No	Rev
AJNB	99023/010	