16.FEB.2000* 0601

APPROVED

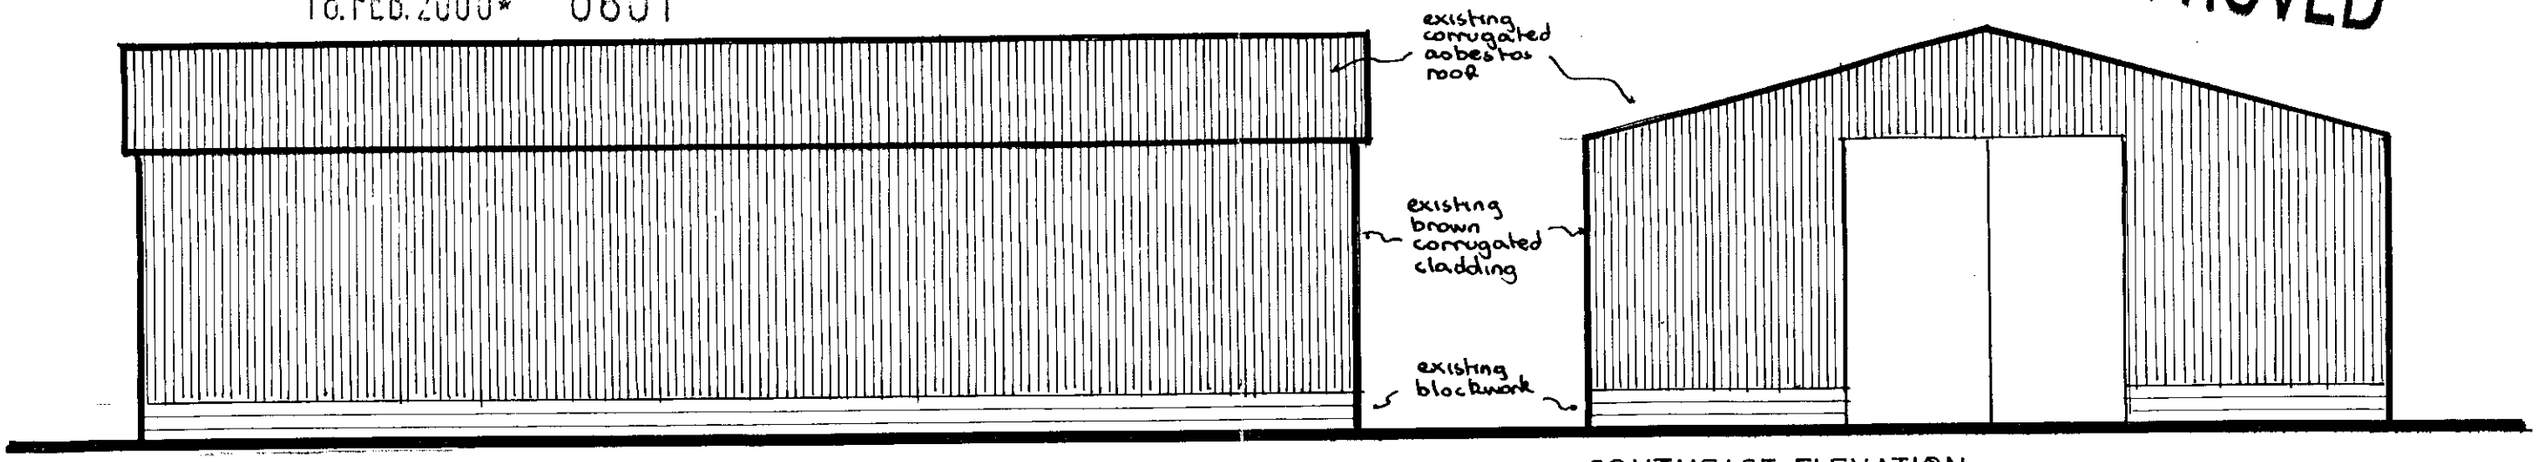

NORTHEAST & SOUTHWEST ELEVATION

SOUTHEAST ELEVATION

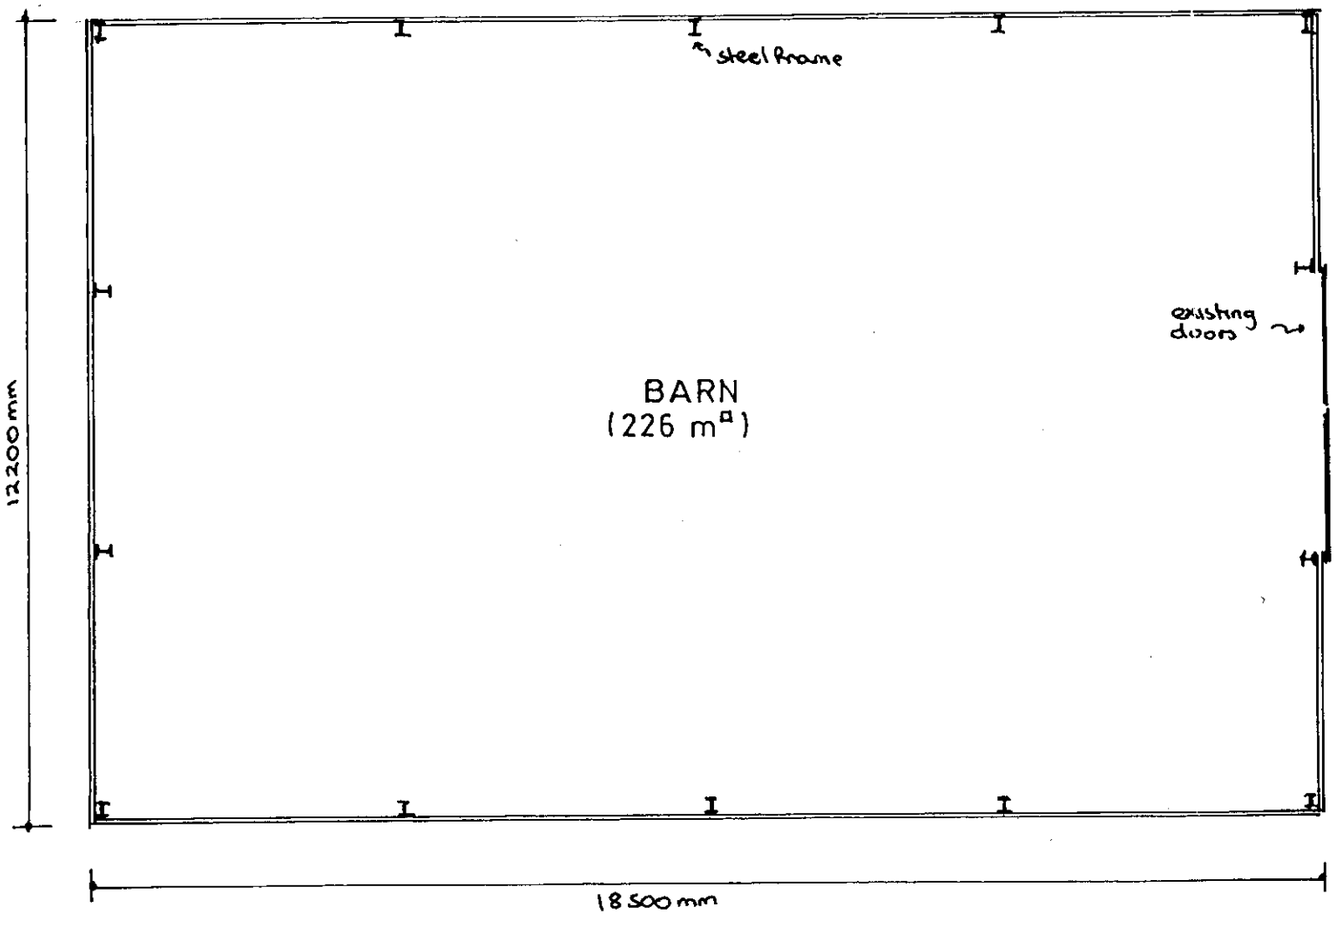

FLOOR PLAN

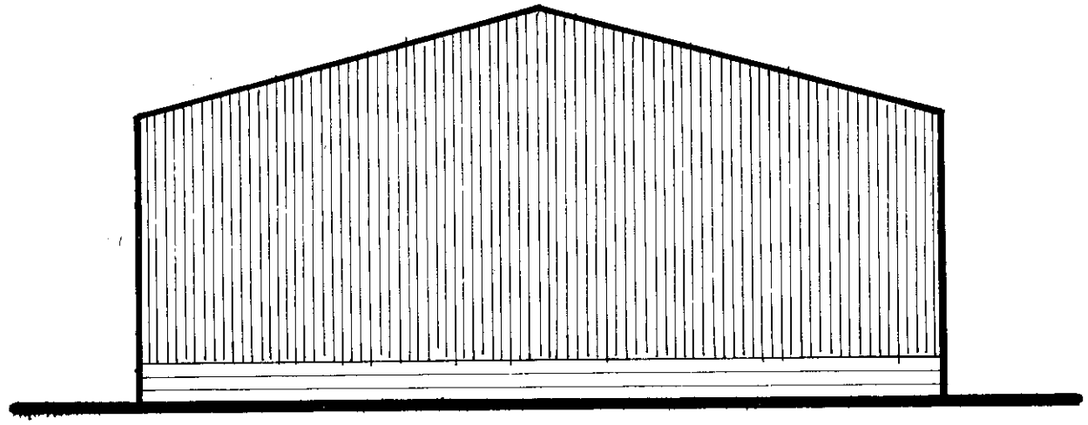

NORTHWEST ELEVATION

PROPOSED CHANGE OF USE OF EXISTING BARN AT MAYS FARM, RYIESH GREEN, THREE MILE CROSS, READING, BERKS FOR BRITLEC LIMITED.

Drawing nº AH/S/629 Scale 1:100

Date FEB 2000 Drawn ANDESIGN

Client BECKINGHAM PARTNERSHIP

to be read in conjunction with 1:500 & 1:2500 o.s. sheets

