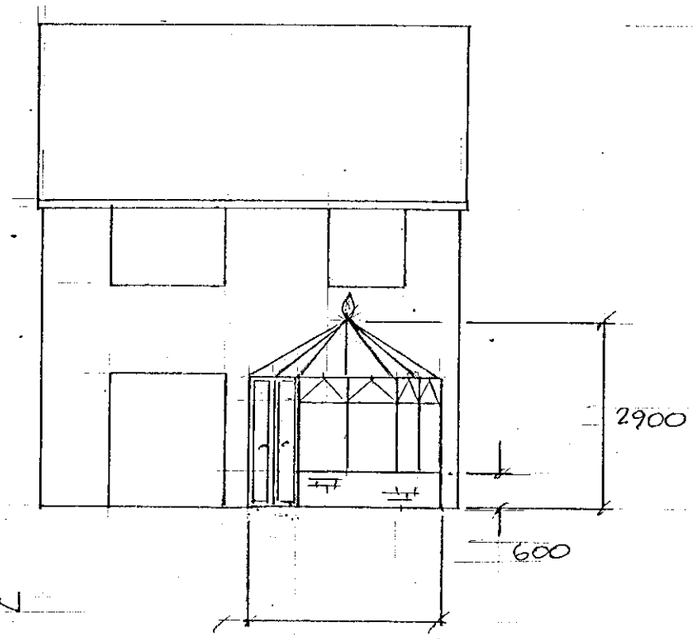

REAR ELEVATION

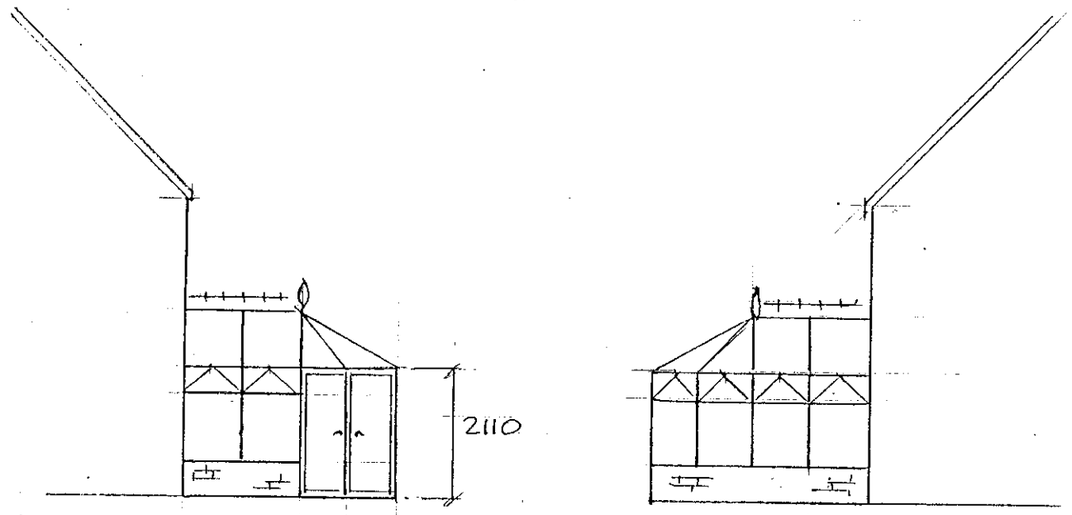

SIDE ELEVATIONS

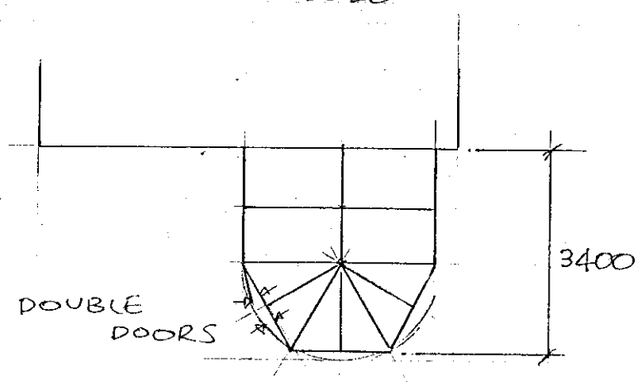

PLAN

NOTES:

PROPOSED CONSERVATORY IN WHITE PVCu FRAMEWORK: DOUBLE GLAZED PANELS, FANLIGHTS, DOUBLE DOORS, CLEAR POLYCARBONATE ROOF, BRICKWORK TO MATCH EXISTING. RWP TO SOAKAWAY

APPROVED

SIZE: WIDTH 3020, DEPTH 3400, RIDGE 2900

CAVENDISH HOUSE
Conservatories of Distinction
3 Tower Estate, Warpsgrove Lane, Chalgrove, OXFORD, OX9 7XZ
Telephone: (0865) 890557 Fax: (0865) 891569

NAME MR & MRS SHIPSTON

ADDRESS
38 SWEPSTONE CL.
LOWER EARLEY
BERKS
RG6, 3EY

Scale. 1 : 100

Date. 12-10-00

Drawn by.

Drawing No: PWM 2009/1

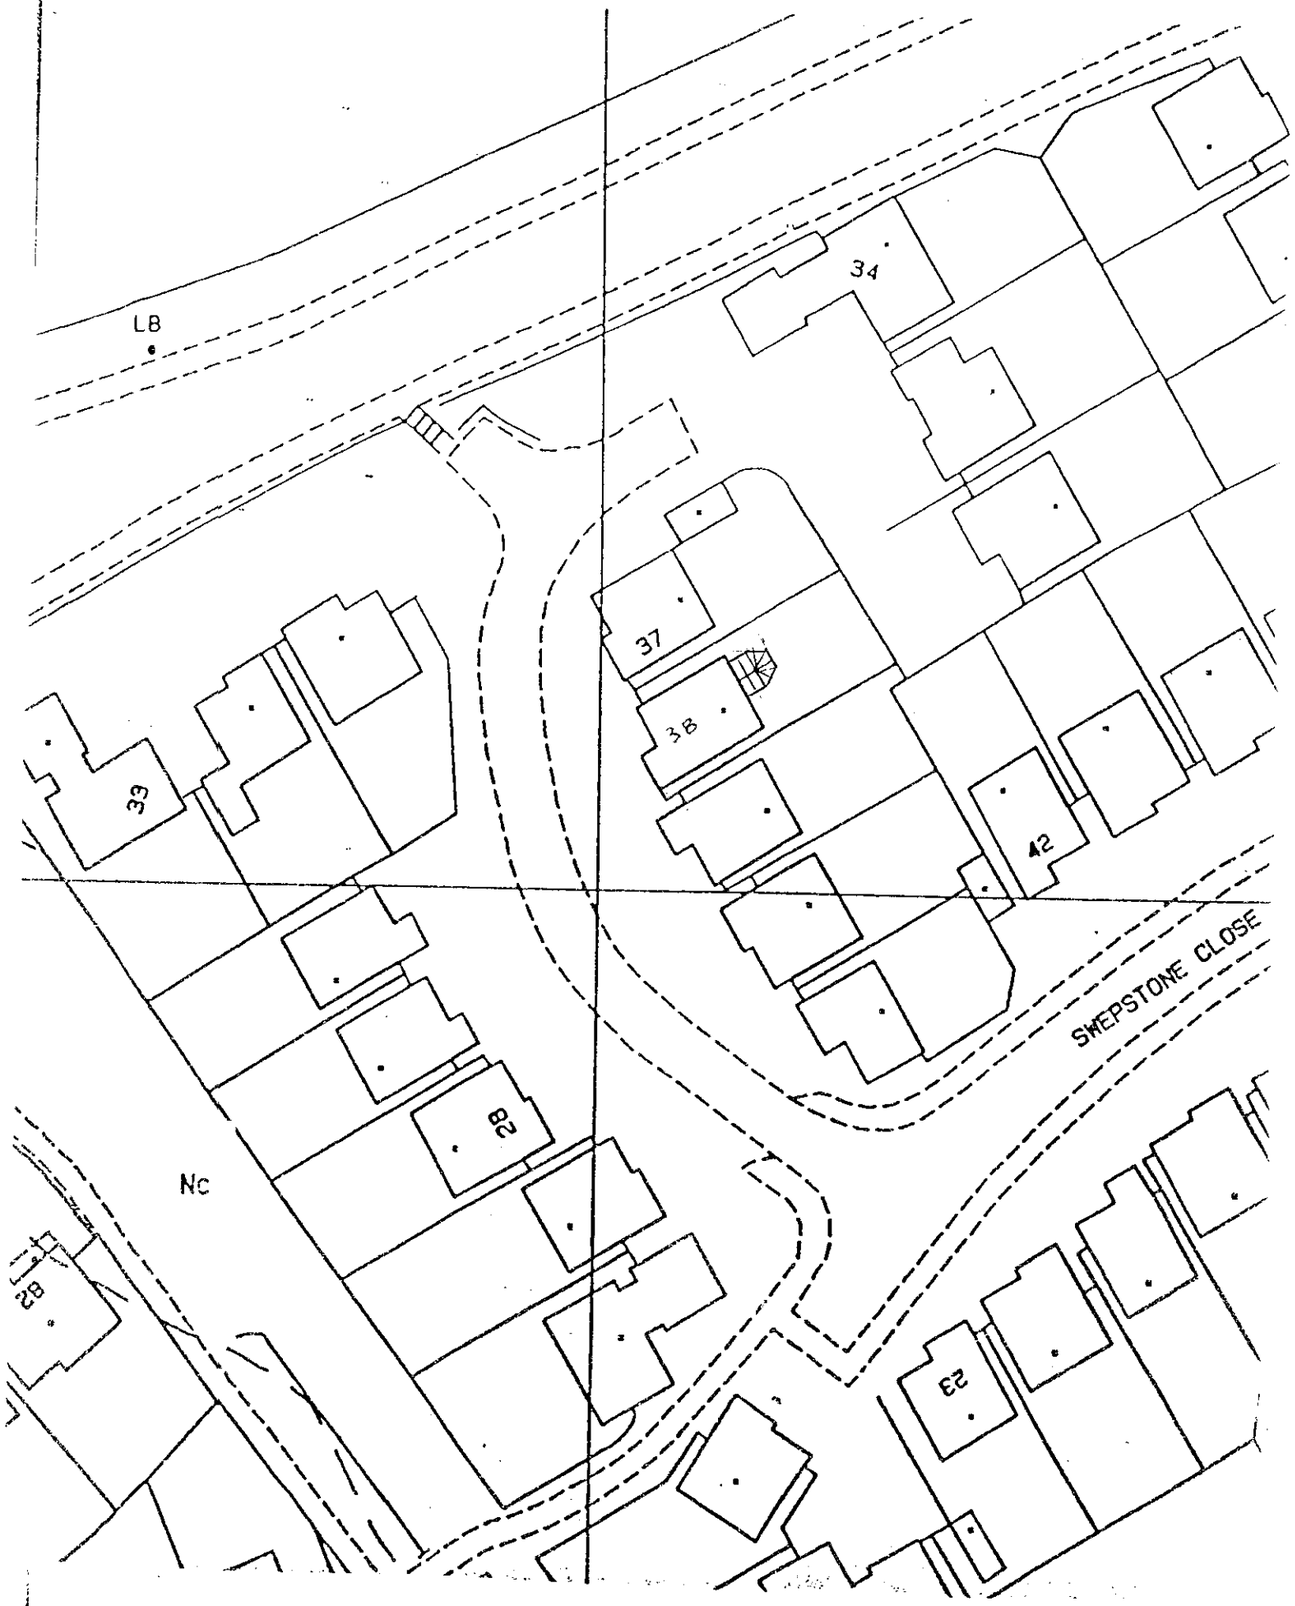

SITE PLAN 1 : 500

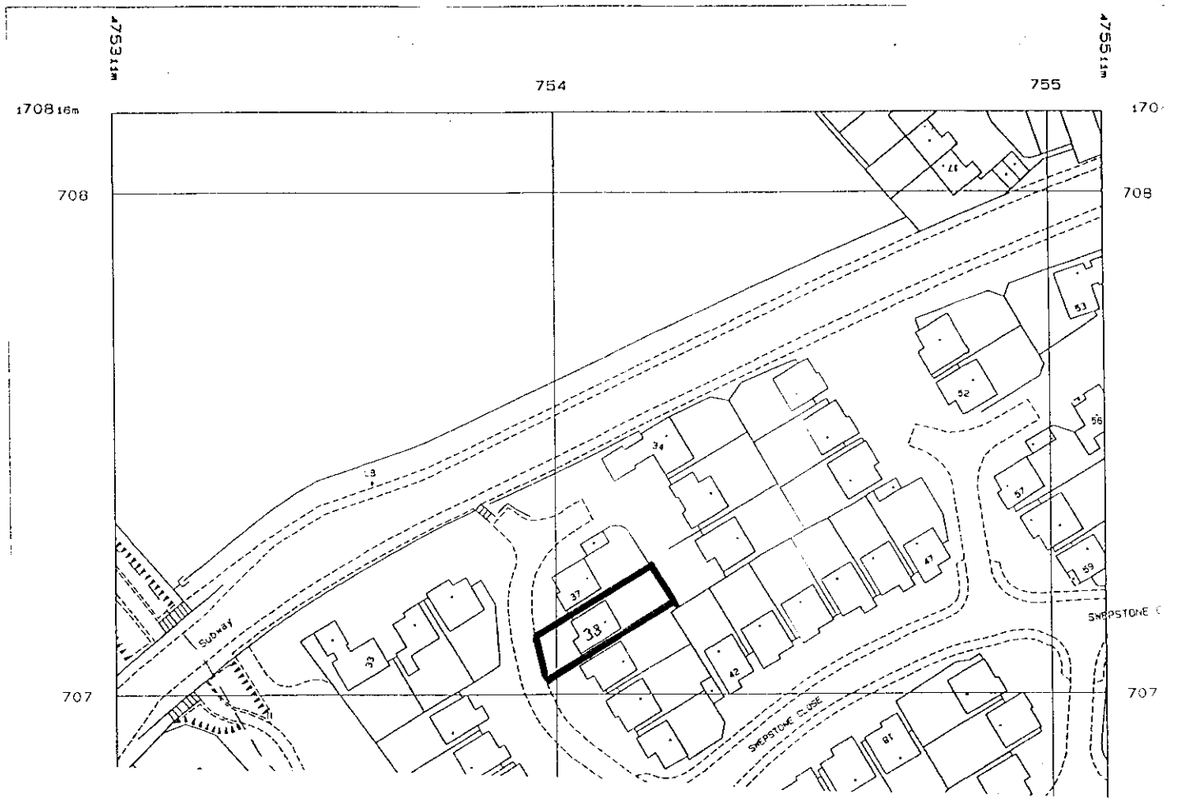

LOCATION PLAN 1 : 1250

APPROVED

0 10 20 30 40 50 60 70 80 90 100

CAVENDISH HOUSE

Conservatories of Distinction

3 Tower Estate, Warpsgrove Lane, Chalgrove, OXFORD, OX9 7X
Telephone: (0865) 890557 Fax: (0865) 891569

NAME MR & MRS SHIPSTON

ADDRESS

38, SWEPSTONE CL
LOWER EARLEY
BERKS
RG6, 3EY

Scale.
1:500, 1:1250

Date.
18-10-00

Drawn by.

Drawing No:
PWM 2009/2