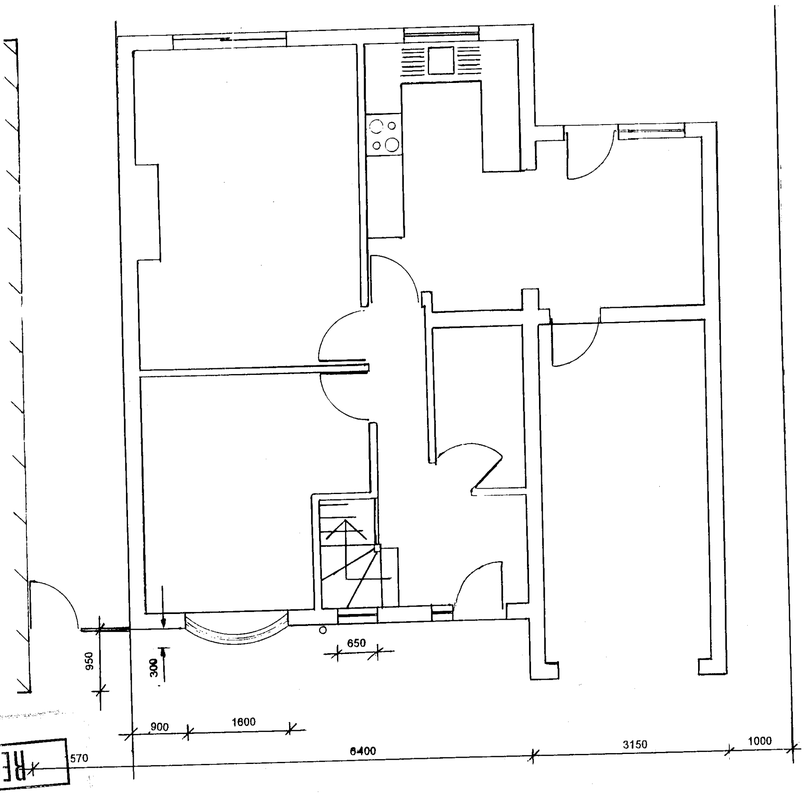

EXISTING GROUND FLOOR

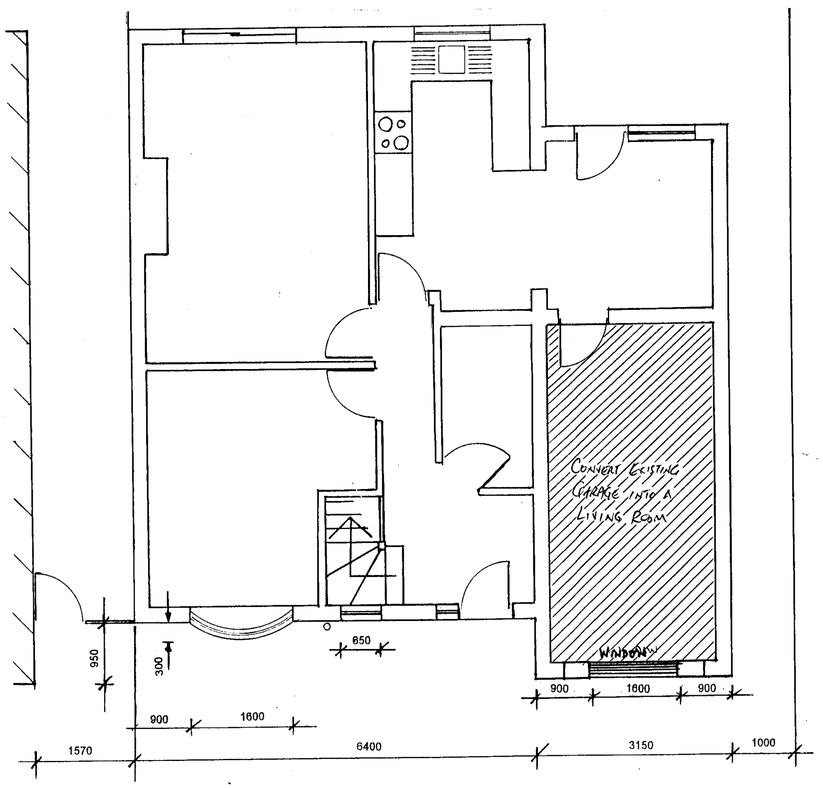

PROPOSED GROUND FLOOR



EXISTING FRONT ELEVATION



PROPOSED FRONT ELEVATION

SCALE 1:50

PROPOSED ALTERATION OF
CONVERTING EXISTING GARAGE
INTO A HABITABLE (LIVING) ROOM

N. CHANA
5 ADWELL DRIVE
LOWER EARLEY
READING
BERKS
RG6 4JY

09 JUN 2020 * 1710
RECEIVED

09.JUN.2006 1710

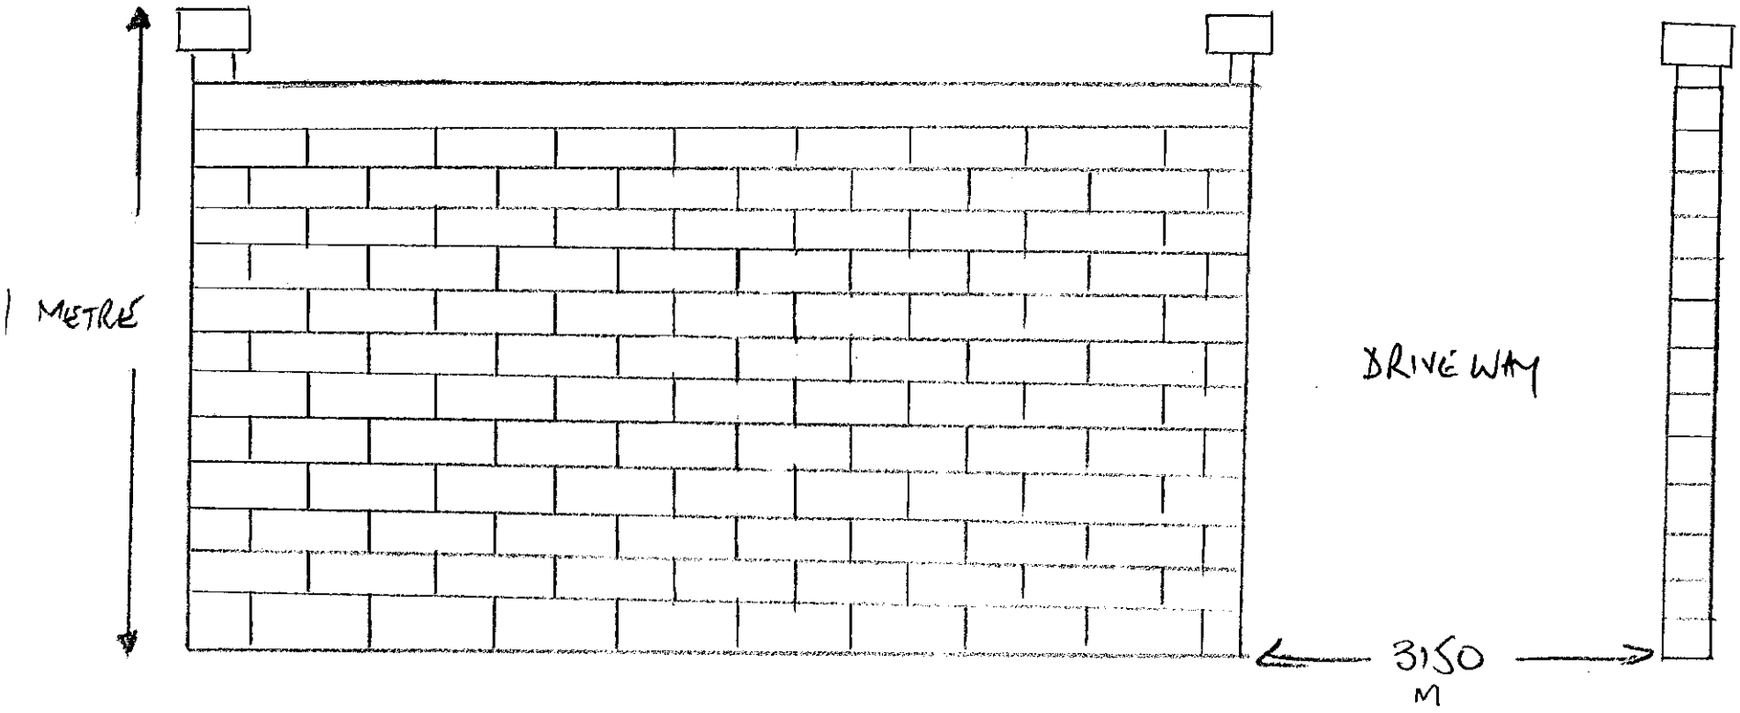

BRICK WALL ON FRONT
OF HOUSE APPROX 10 BRICKS
IN HEIGHT

N. CHANA
5 ADWELL DRIVE
LOWER EARLEY
READING
BERKS
RG6 4JY