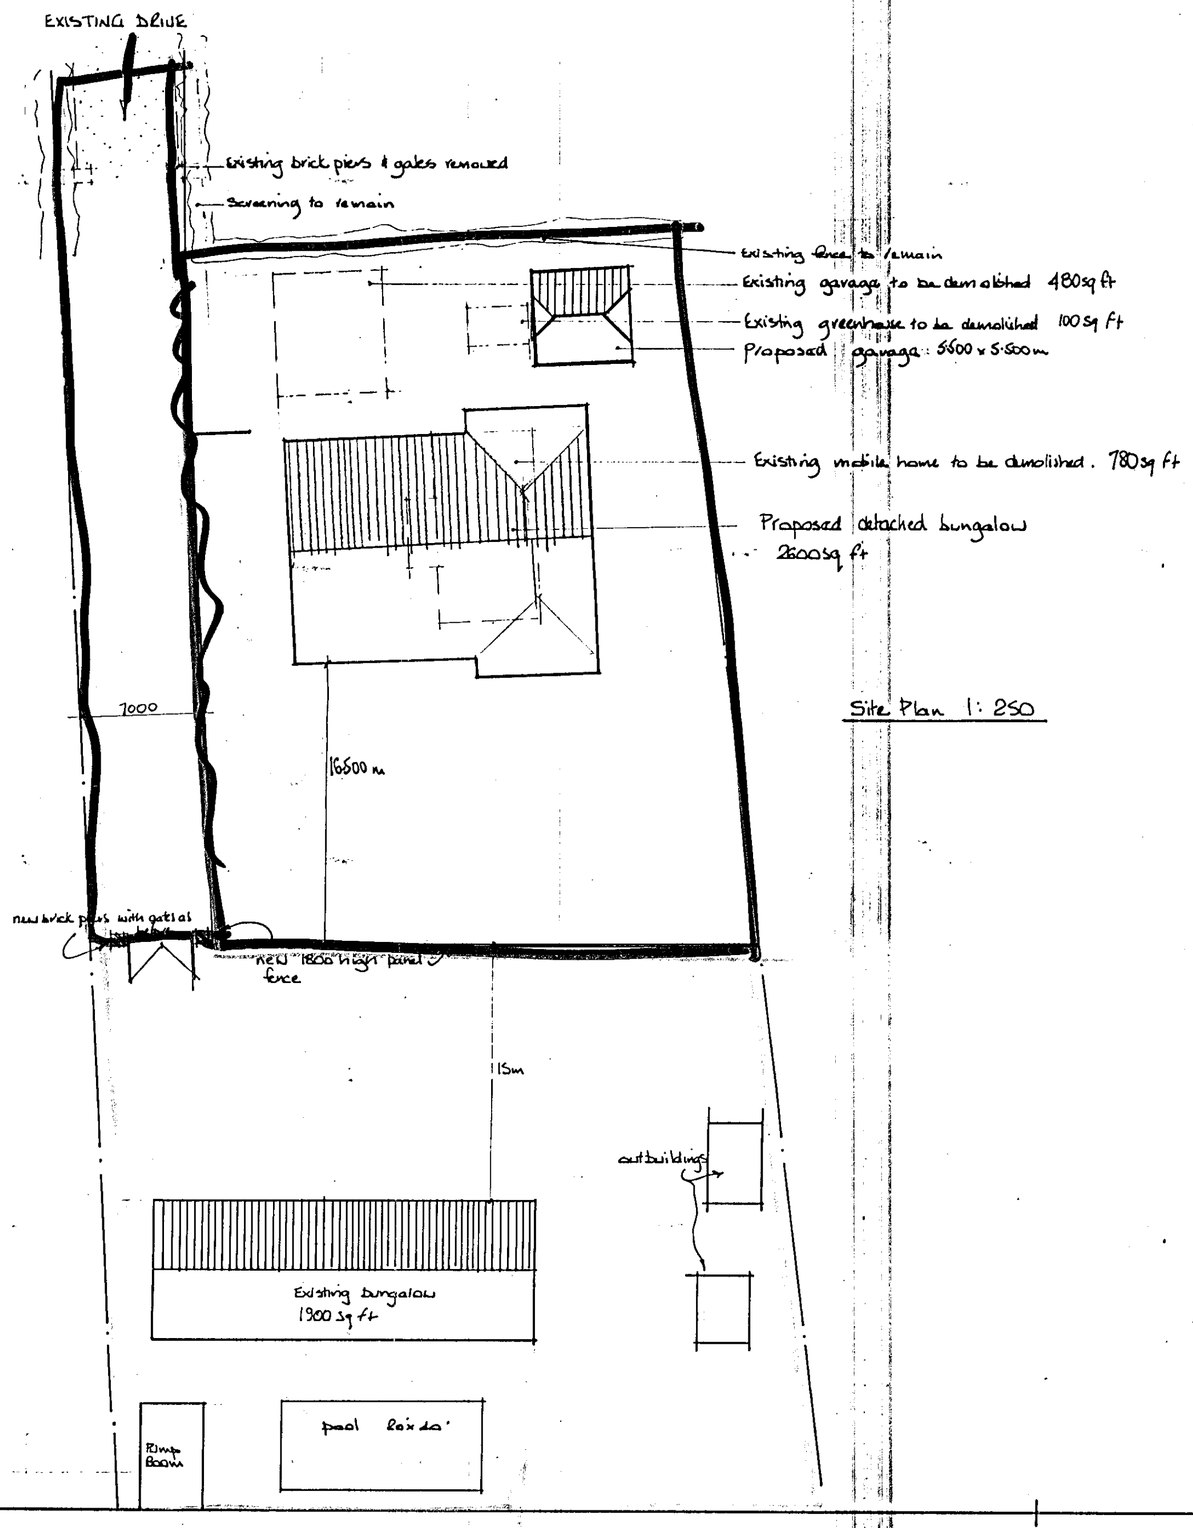

Site Plan 1: 250

Notes:
All dimensions must be checked on site and not scaled from this drawing.

13.JUN.2000* 1711

A		
	Date	Revisions

© copyright

Client

Mr & Mrs CALVERT

Job Title

129 Nashgrove Lane
Wokingham

Drawing Title

Demolition of mobile home & garage and construction of new detached bungalow & detached garage

Scale
1:250

Date APRIL 00 | Drawn by hen

Drg. No.
C/823 Rev.

REFUSED

420 x 594mm A2

(ARCH)