VERIFY ALL DIMENSIONS BEFORE
SETTING OUT, COMMENCING WORK OR MAKING ANY SHOP DRAWINGS.
REPORT ANY DISCREPANCIES TO SUPERVISING OFFICER IMMEDIATELY.
© COPYRIGHT

21. JUN. 2000* 1803

APPROVED

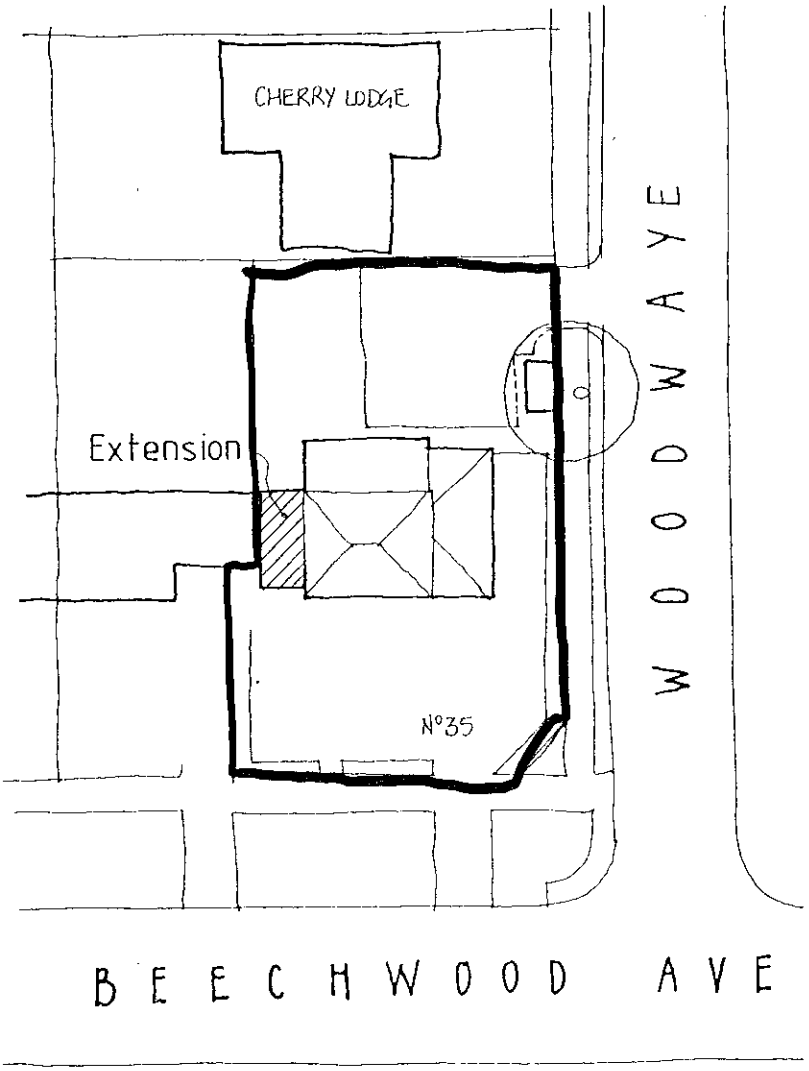

SITE PLAN 1:500

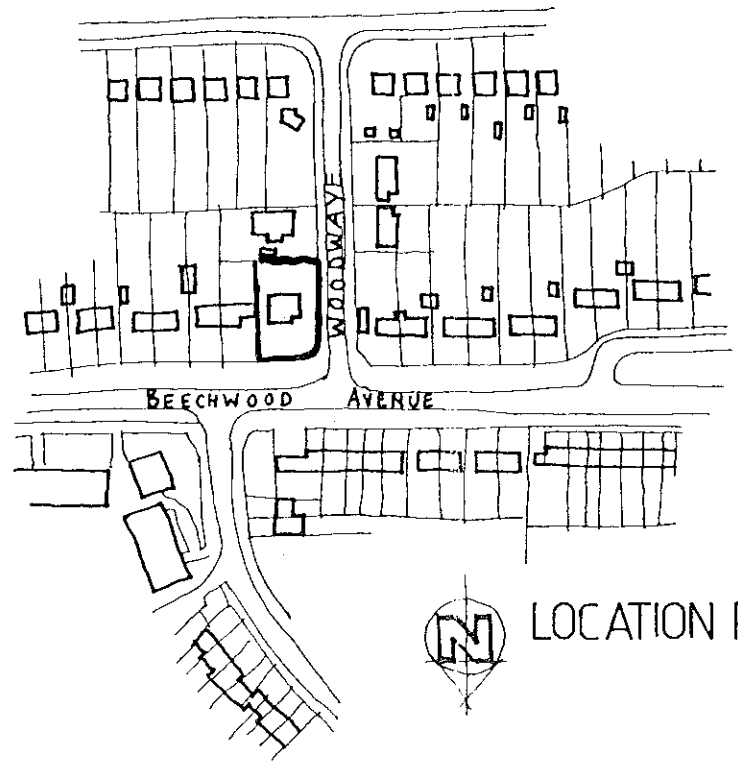

LOCATION PLAN 1:2500

0 10 20 30 40 50 60 70 80 90 100

DAY · TANNER PARTNERSHIP
ARCHITECTURE & PLANNING

CLIENT Active Vetcare Ltd

JOB 35 Beechwood Ave, Woodley

DRG SITE-LOCATION

SCALE 1:500 1:1250 DRAWN POB DATE MAY 00

11-13 DUKES RIDE
CROWTHORNE
BERKSHIRE
RG45 6LZ
01344 · 777143

55 CHURCH ST
CAVERSHAM
READING
RG4 8AX
0118 · 946 1242

1364 / 05

11/6/01

SETTING OUT, COMMENCING WORK OR MAKING ANY SHOP DRAWINGS.
REPORT ANY DISCREPANCIES TO SUPERVISING OFFICER IMMEDIATELY.
© COPYRIGHT

21. JUN. 2000* 1803

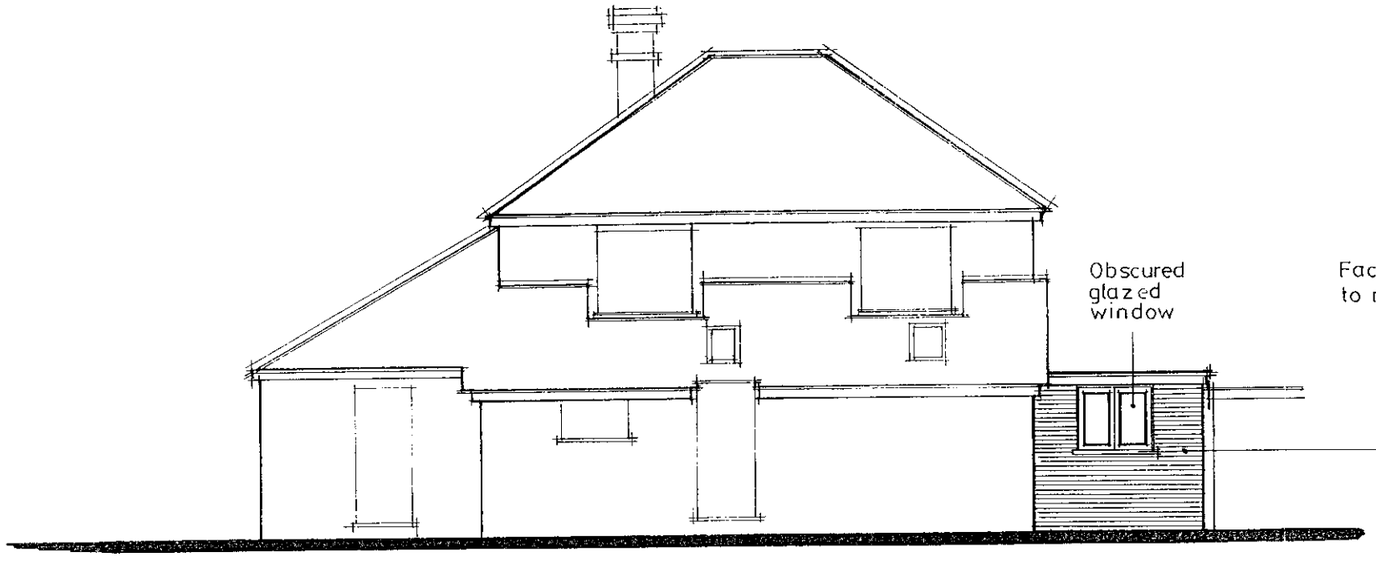

SOUTH ELEVATION REAR

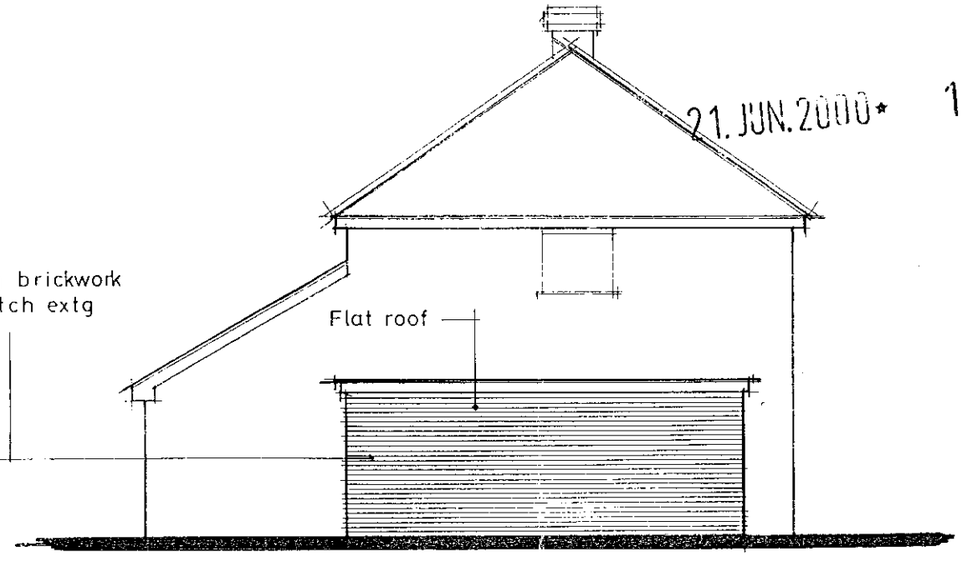

EAST ELEVATION SIDE

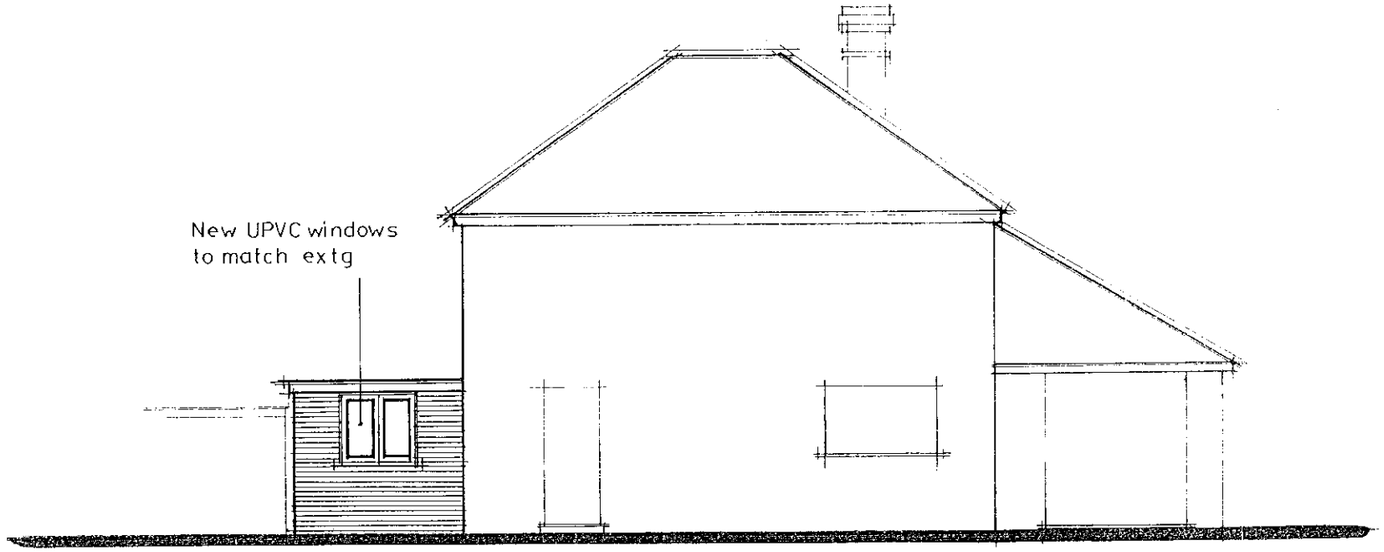

NORTH ELEVATION FRONT

APPROVED

DAY · TANNER
PARTNERSHIP
ARCHITECTURE
& PLANNING

11-13 DUKES RIDE
CROWTHORNE
BERKSHIRE
RG45 6LZ
01344 - 777143

55 CHURCH ST
CAVERSHAM
READING
RG4 8AX
0118 - 946 1242

CLIENT Active Vet care Ltd

JOB 35 Beechwood Ave, Woodley

DRG PROPOSED ELEVATIONS

1364 / 07

SCALE 1:100 DRAWN POB DATE May '00

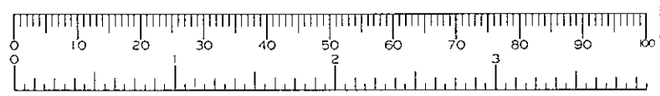

9 11/6/01

VERIFY ALL DIMENSIONS BEFORE SETTING OUT, COMMENCING WORK OR MAKING ANY SHOP DRAWINGS. REPORT ANY DISCREPANCIES TO SUPERVISING OFFICER IMMEDIATELY.
© COPYRIGHT

21. JUN. 2000*
1803

New 1·8m close boarded gates to be kept shut at night

Extg access

oak

shed

gravel drive

STAFF PARKING

15m high fence

Waiting

Consultant 1

Consultant 2

Preparation

Door removed

Recovery

Lab

W.C.

Obscure glazed window

Theatre

Office

Extg outbuilding demolised

Extension

VISITOR PARKING
(tarmac)

Extg access

APPROVED

DAY · TANNER PARTNERSHIP
ARCHITECTURE & PLANNING

11-13 DUKES RIDE
CROWTHORNE
BERKSHIRE
RG45 6LZ
01344 777143

55 CHURCH ST
CAVERSHAM
READING
RG4 8AX
0118 946 1242

CLIENT Active Vetcare Ltd.

JOB 35 Beechwood Ave, Woodley.

DRG PROPOSED PLAN

SCALE 1:100 DRAWN PDB DATE May 00

1364 / 06

09 11/6/01

VERIFY ALL DIMENSIONS BEFORE SETTING OUT, COMMENCING WORK OR MAKING ANY SHOP DRAWINGS. REPORT ANY DISCREPANCIES TO SUPERVISING OFFICER IMMEDIATELY.

© COPYRIGHT

21. JUN. 2000★ 1803

APPROVED

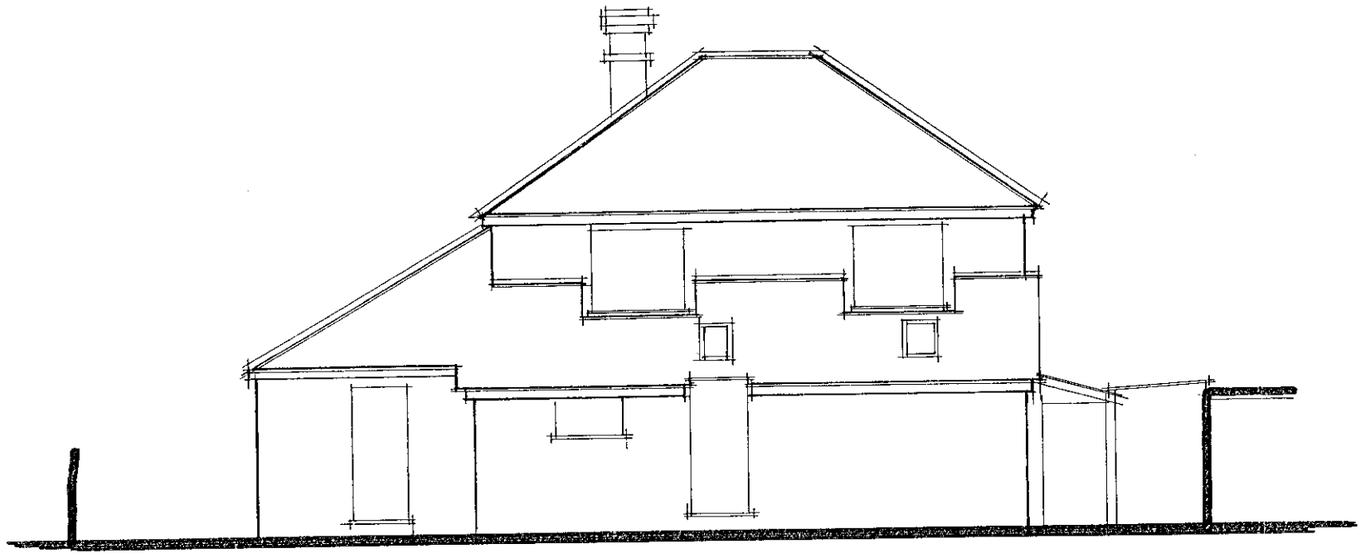

SOUTH ELEVATION REAR

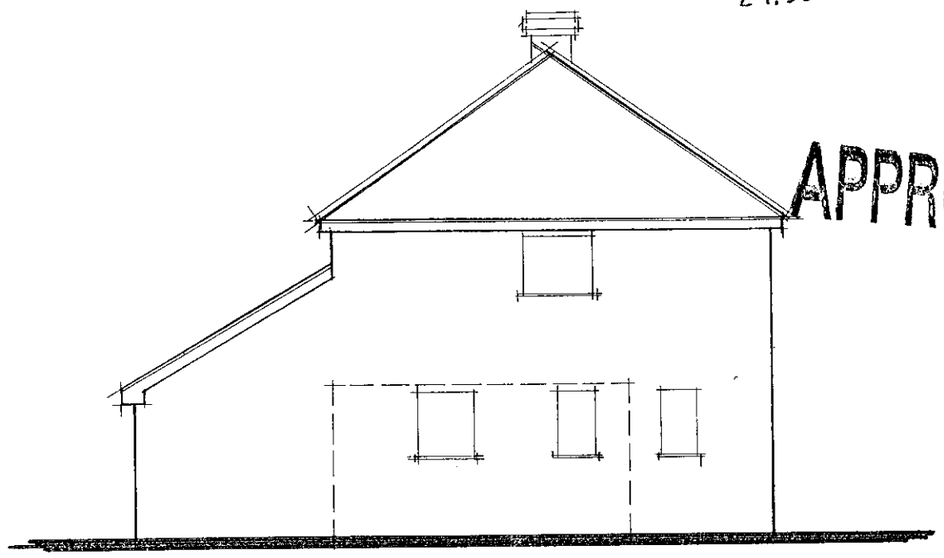

EAST ELEVATION SIDE

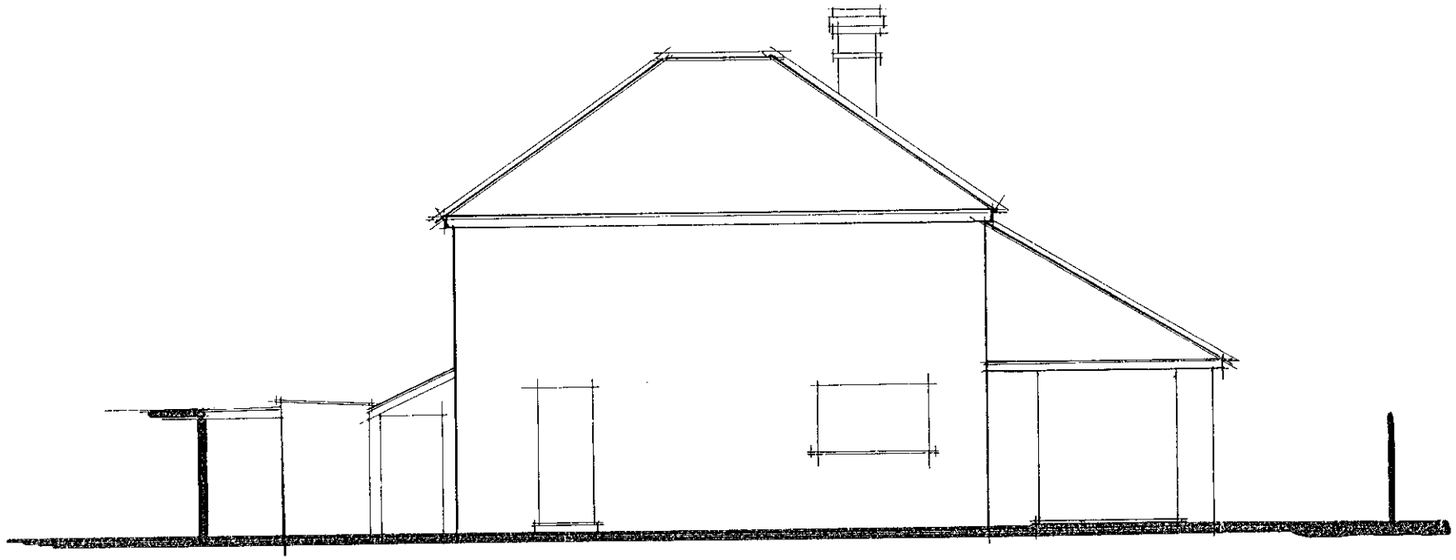

NORTH ELEVATION FRONT

DAY · TANNER PARTNERSHIP
ARCHITECTURE & PLANNING

11-13 DUKES RIDE
CROWTHORNE
BERKSHIRE
RG45 6LZ
01344 · 777143

55 CHURCH ST
CAVERSHAM
READING
RG4 8AX
0118 · 946 1242

CLIENT Active Vetcare Ltd

JOB 35 Beechwood Ave, Woodley

DRG EXTG ELEVATIONS

SCALE 1:100 DRAWN PDB DATE MAY 00

1364/04

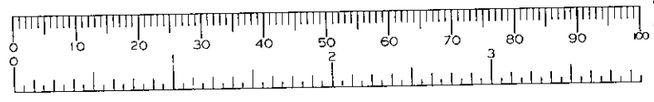

21 JUN 2000* 1364

VERIFY ALL DIMENSIONS BEFORE SETTING OUT, COMMENCING WORK OR MAKING ANY SHOP DRAWINGS. REPORT ANY DISCREPANCIES TO SUPERVISING OFFICER IMMEDIATELY.

© COPYRIGHT

APPROVED

oak

Extg access

shed

gravel drive

STAFF PARKING

1

2

3

4

1·5m high fence

Waiting

Consultant 1

Consultant 2

Preparation

Recovery

Theatre

Prep

W.C.

Utility

Iso

Store

VISITOR PARKING

(tarmac)

Extg access

5

6

7

8

0 10 20 30 40 50 60 70 80 90 100

0 1 2 3

DAY · TANNER PARTNERSHIP

ARCHITECTURE & PLANNING

CLIENT Active Vetcare Ltd.

JOB 35 Beechwood Ave, Woodley.

DRG EXTG PLAN

SCALE 1:100 DRAWN PDB DATE MAY 00

11-13 OUKES RIDE
CROWTHORNE
BERKSHIRE
RG45 6LZ
01344 · 777143

55 CHURCH ST
CAVERSHAM
READING
RG4 8AX
0118 · 946 1242

1364 / 03

PR 183

VERIFY ALL DIMENSIONS BEFORE SETTING OUT, COMMENCING WORK OR MAKING ANY SHOP DRAWINGS
REPORT ANY DISCREPANCIES TO SUPERVISING OFFICER IMMEDIATELY
© COPYRIGHT

21. JUN. 2000 ★ 1803

New 1·8m close boarded gates to be kept shut at night

Extg access

oak

shed

gravel drive

STAFF PARKING

1·5m high fence

Waiting

Consultant 1

Consultant 2

Preparation

Door removed

Recovery

Lab

W.C.

Obscure glazed window

Theatre

Office

Extg outbuilding demolised

Extension

VISITOR PARKING
(tarmac)

Extg access

1 2 3 4 5 6 7 8

0 10 20 30 40 50 60 70 80 90 100

DAY · TANNER PARTNERSHIP
ARCHITECTURE & PLANNING

11-13 DUKES RIDE, CROWTHORNE, BERKSHIRE, RG45 6LZ, 01344 777143
55 CHURCH ST, CAVERSHAM, READING, RG4 8AX, 0118 946 1242

CLIENT Active Vetcare Ltd.

JOB 35 Beechwood Ave, Woodley.

DRG PROPOSED PLAN

1364 / 06

SCALE 1:100 DRAWN PDB DATE MAY 00

VERIFY ALL DIMENSIONS BEFORE
SETTING OUT, COMMENCING WORK OR MAKING ANY SHOP DRAWINGS.
REPORT ANY DISCREPANCIES TO SUPERVISING OFFICER IMMEDIATELY.
© COPYRIGHT

21. JUN. 2000 * 1803

oak

Extg access

shed

gravel drive

STAFF PARKING

1.5m high fence

Waiting

Consultant 1

Consultant 2

Preparation

Recovery

Theatre

Prep

W.C.

Utility

Iso

Store

1.5

1.5

VISITOR PARKING
(tarmac)

Extg access

1 2 3 4 5 6 7 8

0 10 20 30 40 50 60 70 80 90 100

DAY · TANNER
PARTNERSHIP
ARCHITECTURE
& PLANNING

11-13 DUKES RIDE
CROWTHORNE
BERKSHIRE
RG45 6LZ
01344 · 777143

55 CHURCH ST
CAVERSHAM
READING
RG4 8AX
0118 · 946 1242

CLIENT Active Vetcare Ltd.

JOB 35 Beechwood Ave, Woodley.

DFG EXTG PLAN

1364 / 03

SCALE 1:100 DRAWN PDB DATE MAY 00

VERIFY ALL DIMENSIONS BEFORE
SETTING OUT, COMMENCING WORK OR MAKING ANY SHOP DRAWINGS.
REPORT ANY DISCREPANCIES TO SUPERVISING OFFICER IMMEDIATELY.
© COPYRIGHT

21. JUN. 2000* 1803

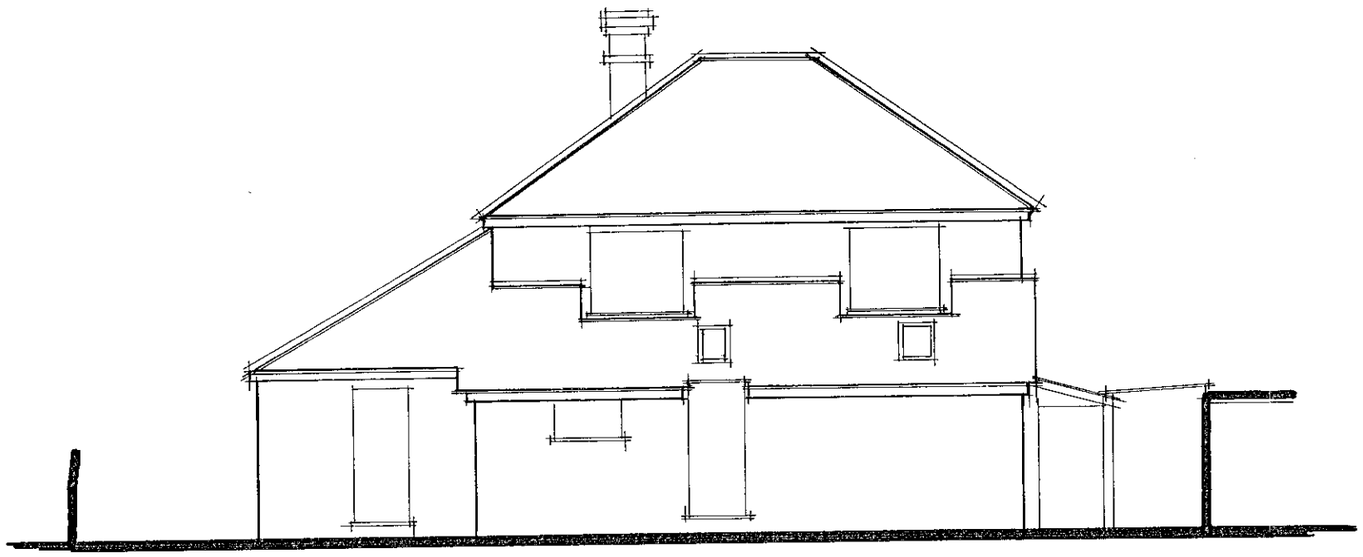

SOUTH ELEVATION REAR

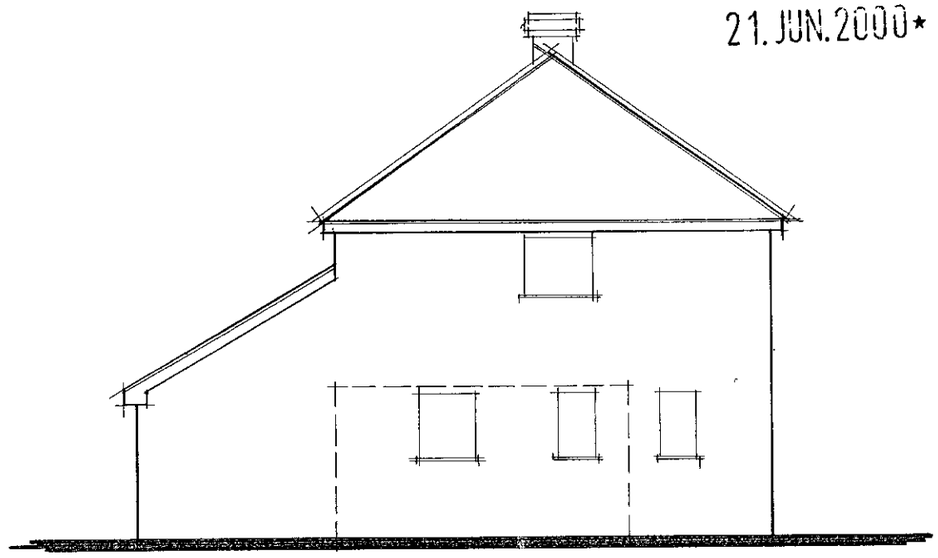

EAST ELEVATION SIDE

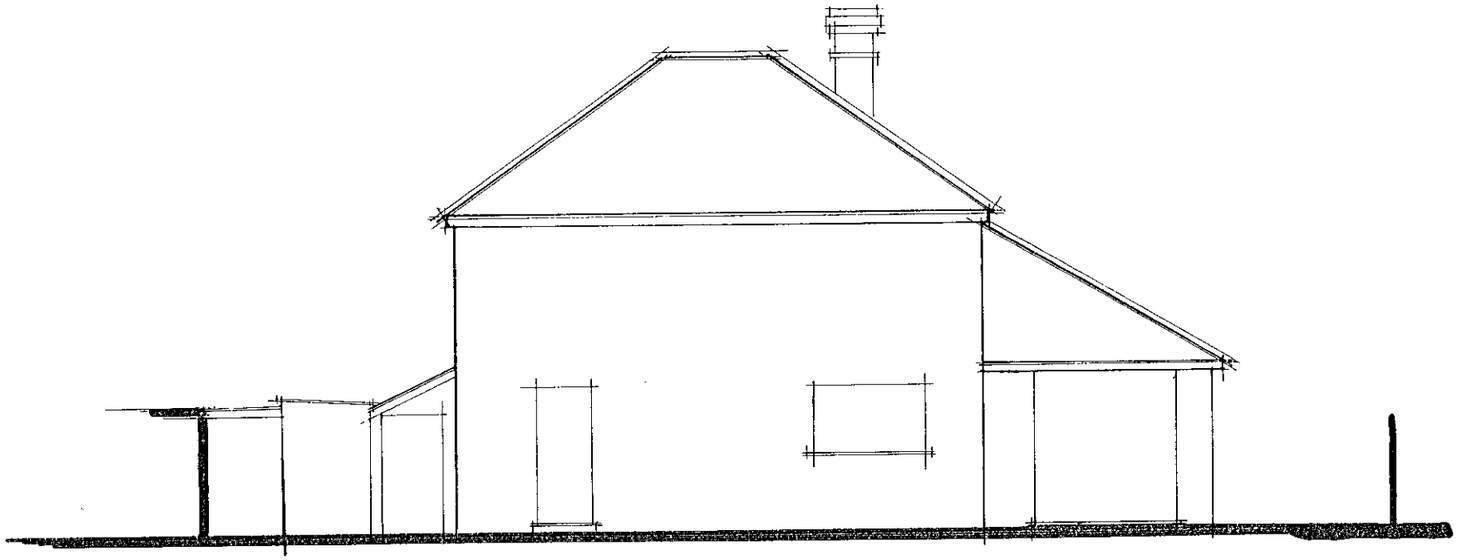

NORTH ELEVATION FRONT



DAY · TANNER PARTNERSHIP
ARCHITECTURE & PLANNING

11-13 DUKES RIDE
CROWTHORNE
BERKSHIRE
RG45 6LZ
01344 · 777143

55 CHURCH ST
CAVERSHAM
READING
RG4 8AX
0118 · 946 1242

CLIENT Active Vetcare Ltd

JOB 35 Beechwood Ave, Woodley

DRG EXTG ELEVATIONS

SCALE 1:100 DRAWN POB DATE MAY '00

1364/04

SETTING OUT, COMMENCING WORK OR MAKING ANY SHOP DRAWINGS.
REPORT ANY DISCREPANCIES TO SUPERVISING OFFICER IMMEDIATELY.
© COPYRIGHT

21. JUN. 2000* 1803

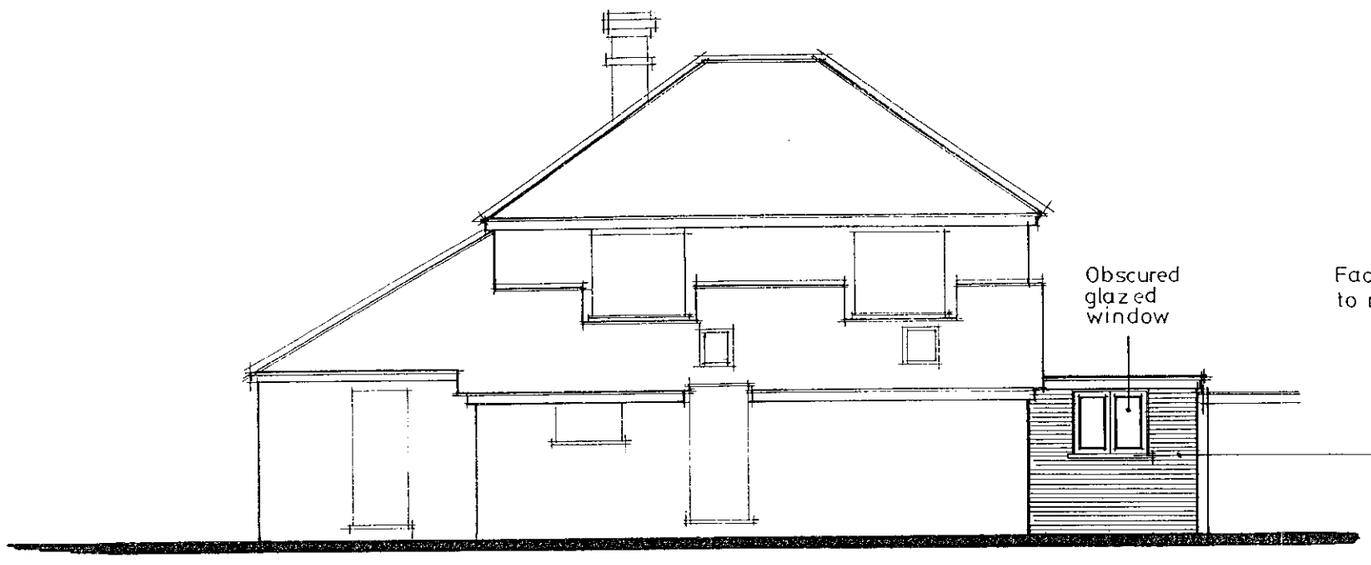

SOUTH ELEVATION REAR

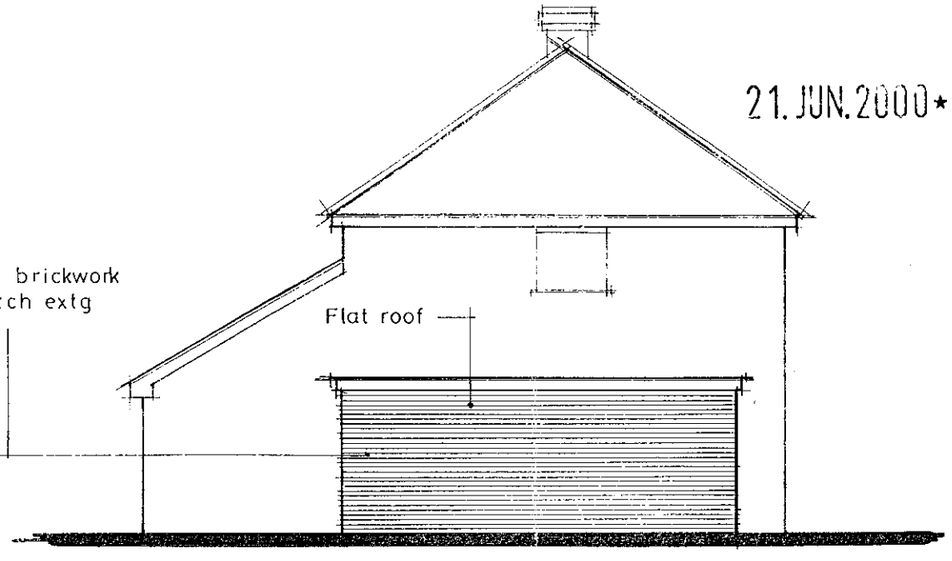

EAST ELEVATION SIDE

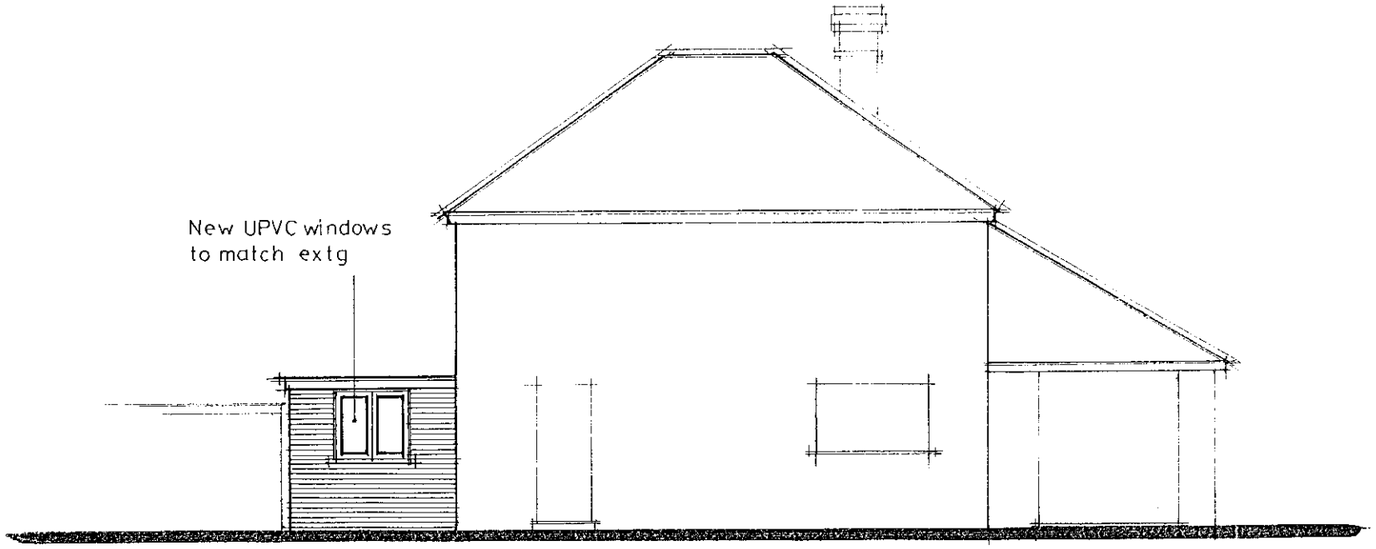

NORTH ELEVATION FRONT

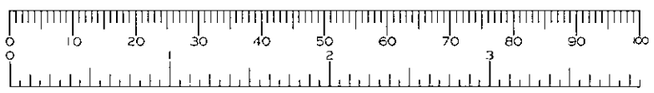

DAY · TANNER
PARTNERSHIP
ARCHITECTURE
& PLANNING

11-13 DUKES RIDE
CROWTHORNE
BERKSHIRE
RG45 6LZ
01344 · 777143

55 CHURCH ST
CAVERSHAM
READING
RG4 8AX
0118 · 946 1242

CLIENT Active Vetcare Ltd

JOB 35 Beechwood Ave,
Woodley

DRG PROPOSED ELEVATIONS

1364/07

SCALE 1:100 DRAWN POB DATE May 00

VERIFY ALL DIMENSIONS BEFORE
SETTING OUT, COMMENCING WORK OR MAKING ANY SHOP DRAWINGS.
REPORT ANY DISCREPANCIES TO SUPERVISING OFFICER IMMEDIATELY.
© COPYRIGHT

21. JUN. 2000* 1803

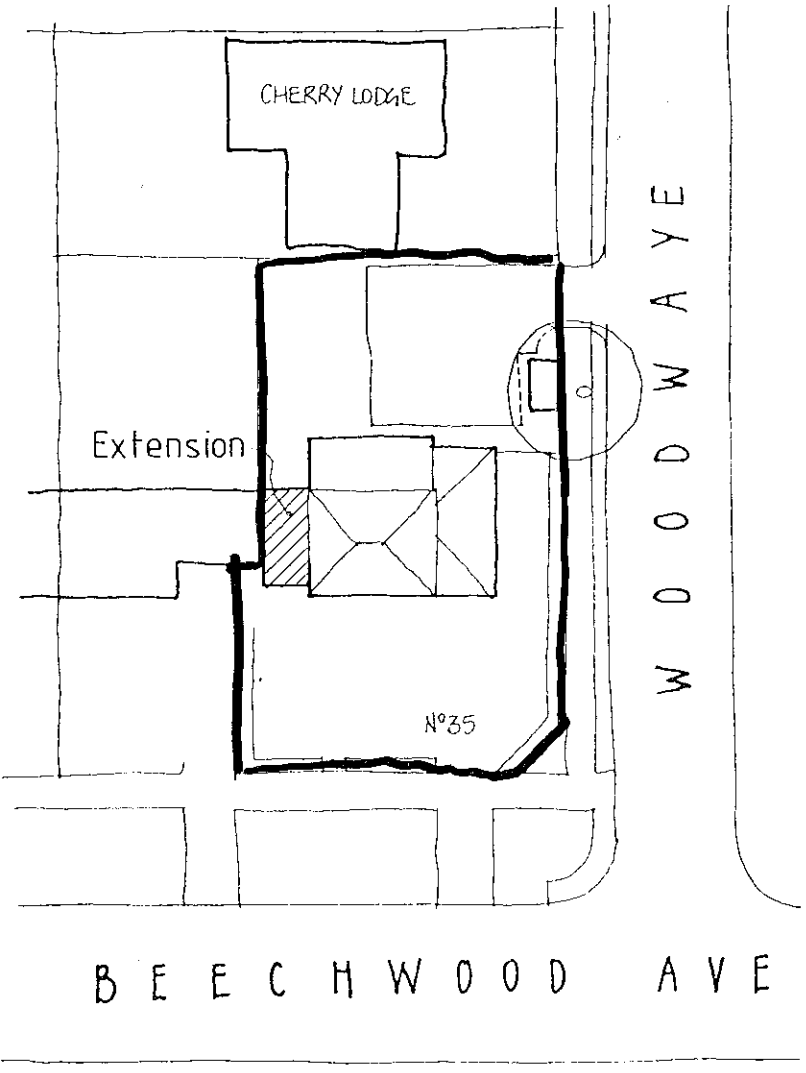

SITE PLAN 1:500

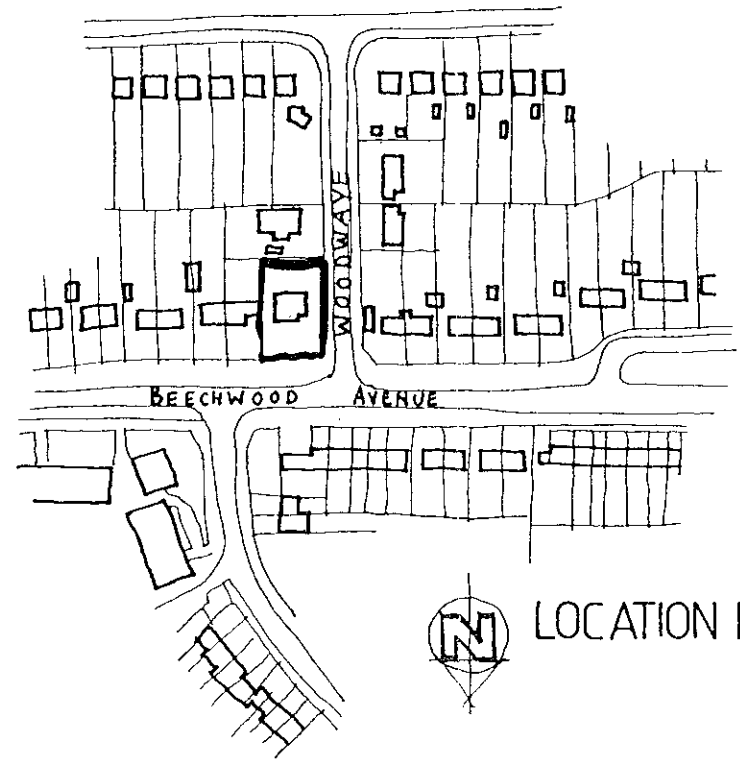

LOCATION PLAN 1:2500

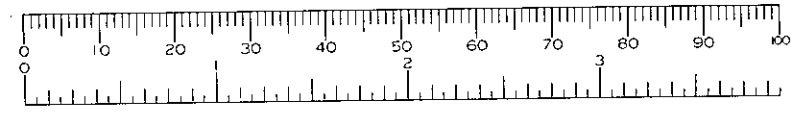

DAY · TANNER PARTNERSHIP
ARCHITECTURE & PLANNING

CLIENT Active Vetcare Ltd

JOB 35 Beechwood Ave, Woodley

DRG SITE-LOCATION

SCALE 1:500 1:1250 DRAWN PDB DATE MAY 00

11-13 DUKES RIDE
CROWTHORNE
BERKSHIRE
RG45 6LZ
01344 · 777143

55 CHURCH ST
CAVERSHAM
READING
RG4 8AX
0118 · 946 1242

1364 / 05