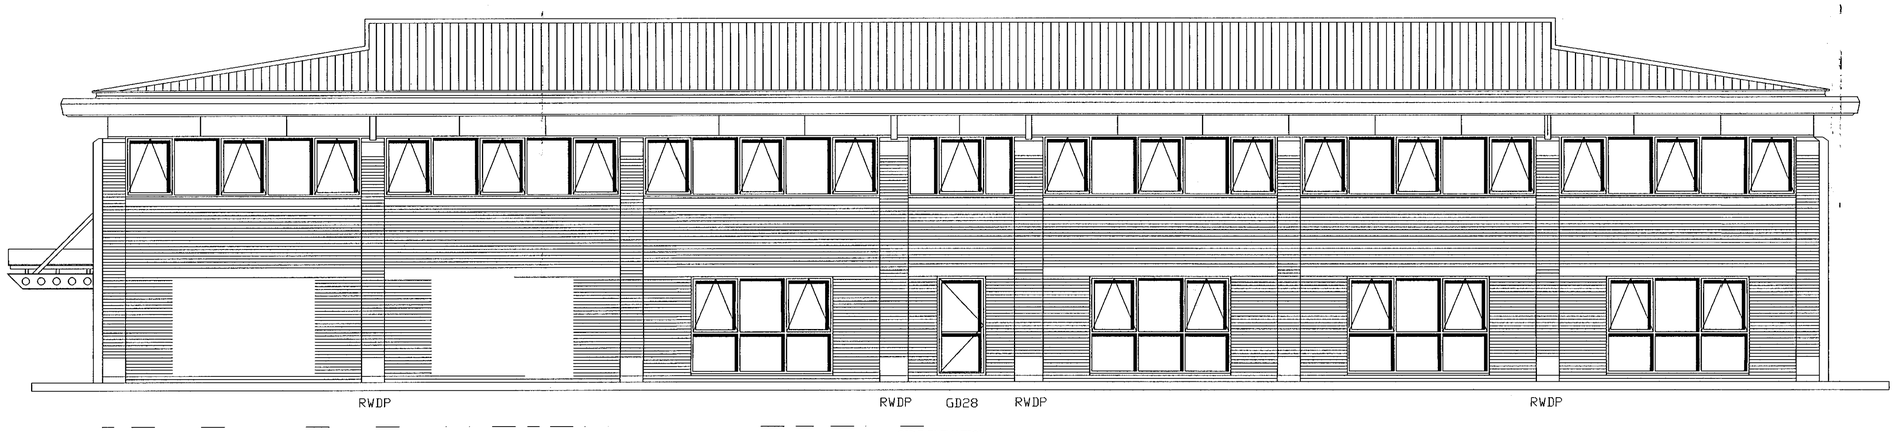

SIDE ELEVATION



FRONT ELEVATION

©1998 This drawing is copyright of Square Peg Solutions Ltd. It may not be reproduced in whole or in part without the prior written consent of the Company. All dimensions to be checked on site before works commence. This drawing is only to be used in conjunction with drawing notes and specification and is in keeping with the CDM Regulations 1994. SUBJECT TO BUILDING REGULATIONS, FIRE REGULATIONS & STATUTORY APPROVALS.

Rev. Description. By. Date.

21.JUN.2000* 1805

13 Market Place
Henley-on-Thames
Oxon
RG9 2AA
Tel. (01491) 635700
Fax. (01491) 635705

Square Peg Solutions Limited

CLIENT

OVERLAND (UK) LTD
UNIT 100
ASHVILLE PARK
WOKINGHAM

PROJECT

UNIT 100
ASHVILLE PARK
ASHVILLE WAY
WKINGHAM

TITLE

PROPOSED SIGNAGE

SUPERSEDED
BY 1286-SN-001A

DRAWING No. 1286-SN-001

REV.

DATE MAY 2000

DRAWN BY CAW

CHECKED

SCALE 1:75 @ A1

FOR TENDER
FOR APPROVAL
FOR CONST'N
AS INSTALLED

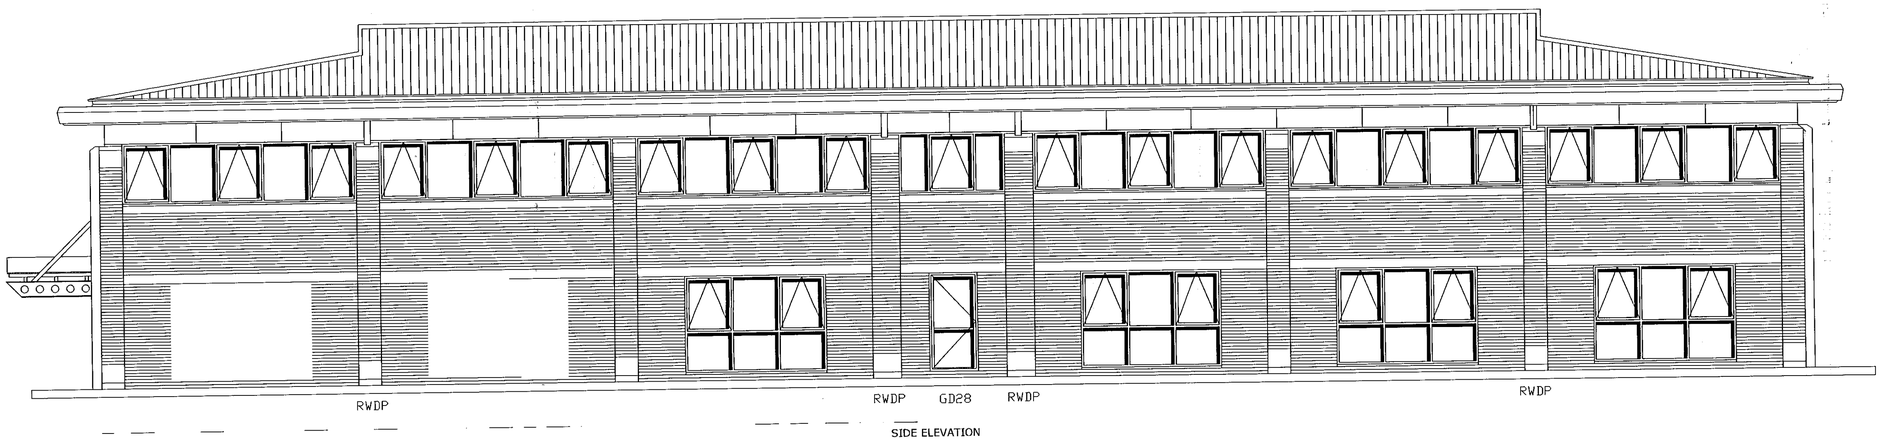

SIDE ELEVATION

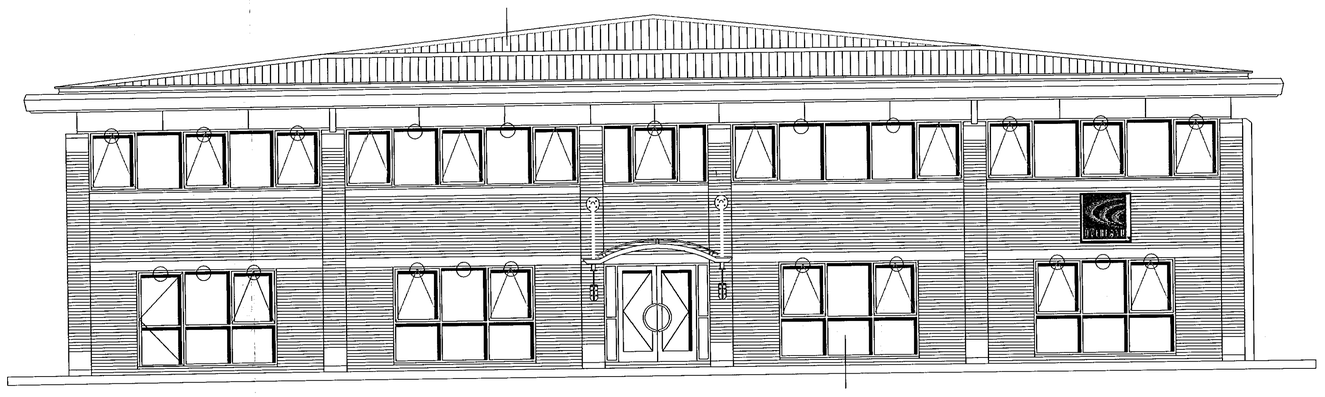

FRONT ELEVATION

© 1998 This drawing is copyright of Square Peg Solutions Ltd. It may not be reproduced in whole or in part without the prior written consent of the Company. All dimensions to be checked on site before works commence. This drawing is only to be used in conjunction with drawing notes and specification and is in keeping with the CDM Regulations 1994, SUBJECT TO BUILDING REGULATIONS, FIRE REGULATIONS & STATUTORY APPROVALS.

Rev.	Description.	By.	Date.
A	SIGN REPOSITIONED	CAW	19.07.00

13 Market Place
Henley-on-Thames
Oxon
RG9 2AA
Tel. (01491) 635700
Fax. (01491) 635705

REVISED PLAN

Square Peg Solutions Limited

CLIENT

OVERLAND (UK) LTD
UNIT 100
ASHVILLE PARK
WOKINGHAM

RP00/0303

PROJECT

UNIT 100
ASHVILLE PARK
ASHVILLE WAY
WKINGHAM

APPROVED

TITLE

PROPOSED SIGNAGE

REVISED PLAN

1805

DRAWING No.	REV.
1286-SN-001	A

DATE
MAY 2000

DRAWN BY
CAW

CHECKED

SCALE
1:75 @ A1

FOR TENDER
FOR APPROVAL
FOR CONST'N
AS INSTALLED