TOP CLASS CONSERVATORIES

PROPOSED CONSERVATORY FOR

MR & MRS FRENCH
92 VICTORIA ROAD
WARGRAVE
BERKS

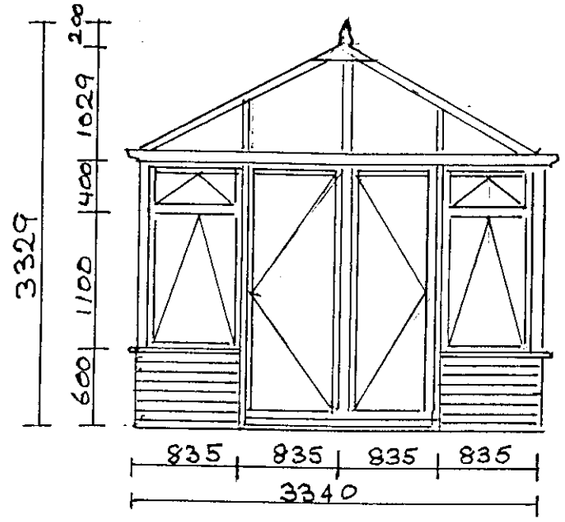

FRONT ELEVATION

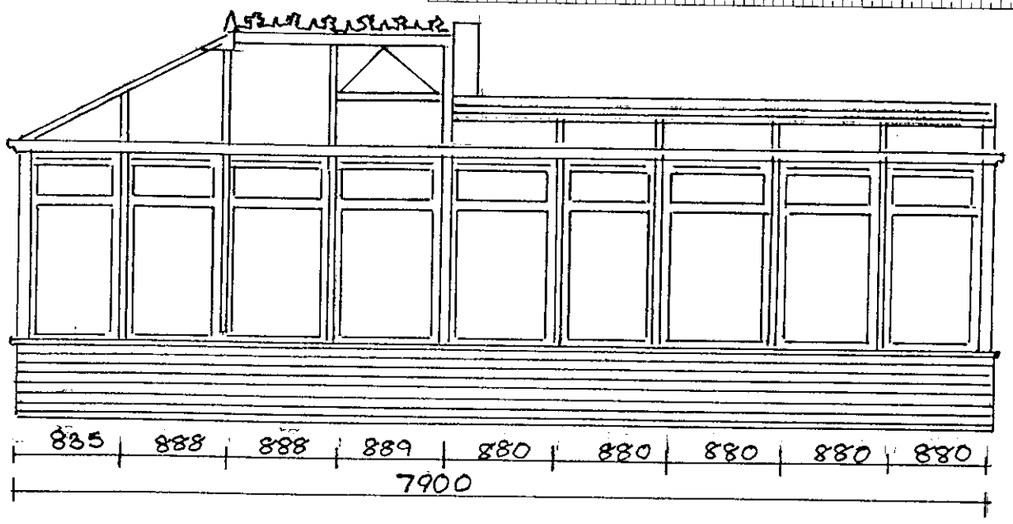

RIGHT ELEVATION

04. DEC. 2000 * 2503

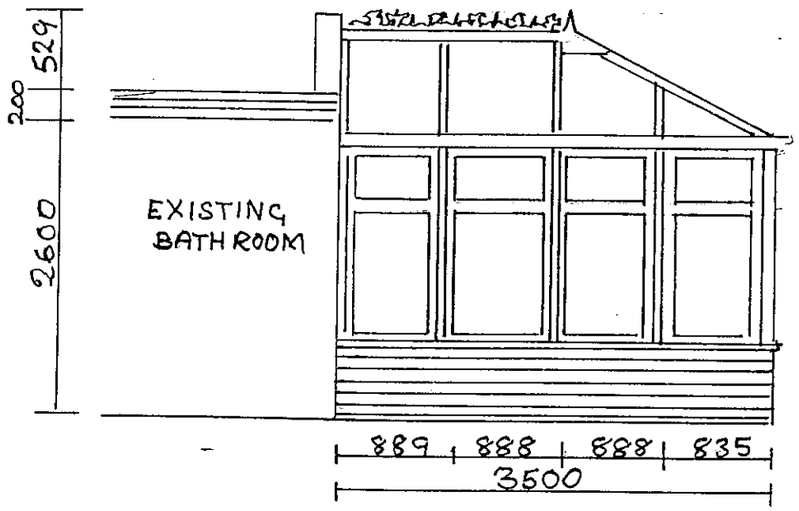

LEFT ELEVATION

WHITE PVCu CONSERVATORY
POLYCABONATE ROOF

DWARF WALLS
ALL BRICKWORK TO MATCH EXISTING

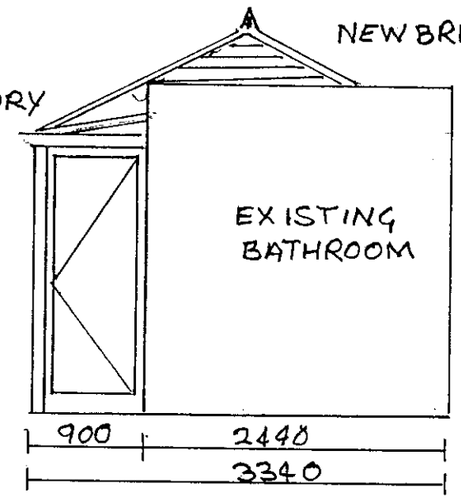

REAR ELEVATION

APPROVED

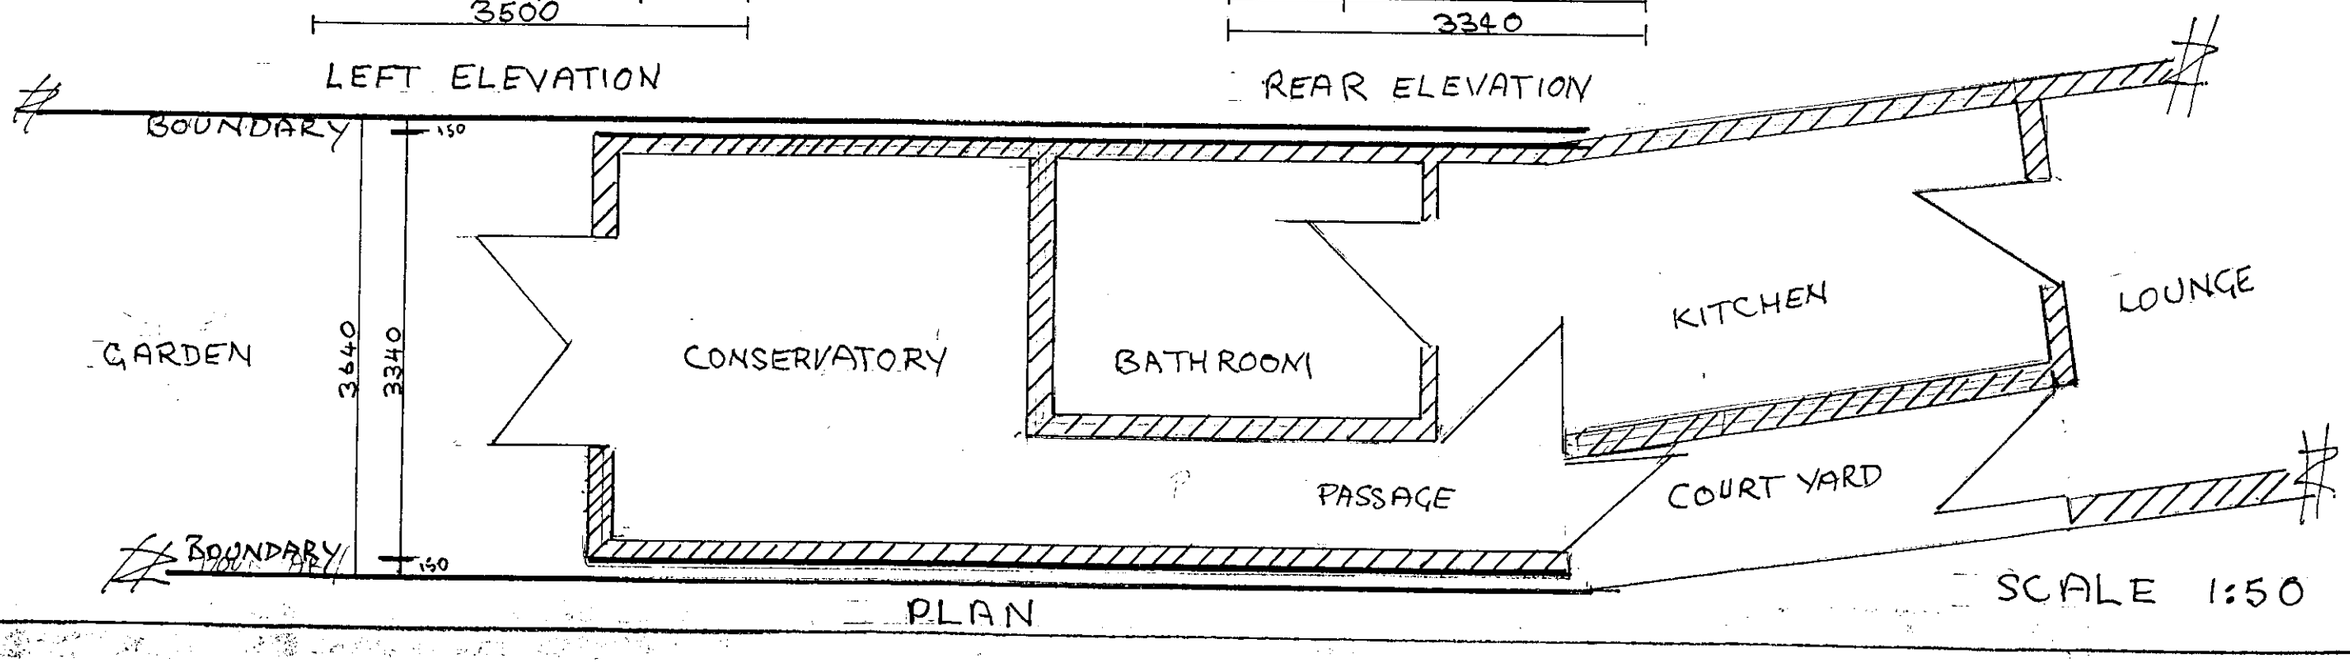

PLAN

SCALE 1:50