NOTES:
All dimensions must be checked on site and not scaled from this drawing

43277

DELEGATED
9 AUG 1994

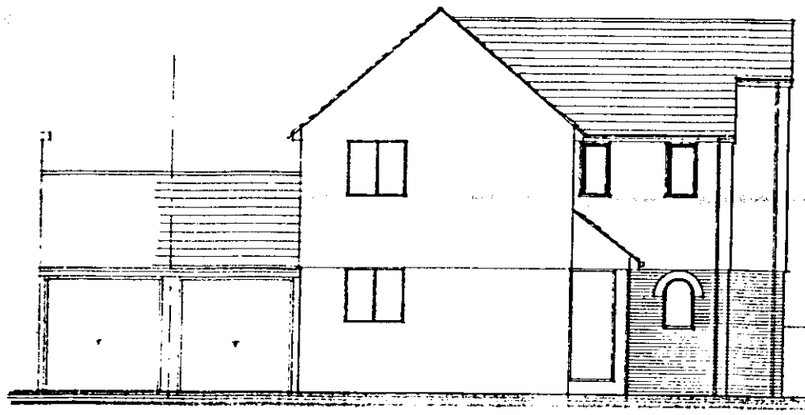

south east elevation

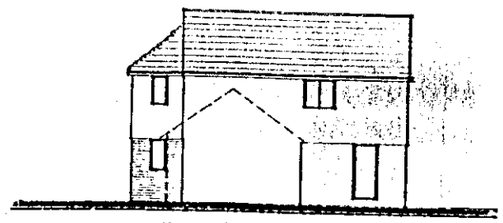

south west elevation

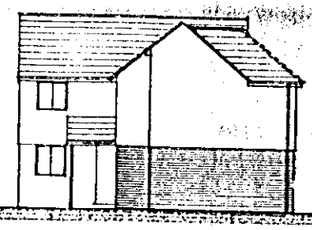

north east elevation

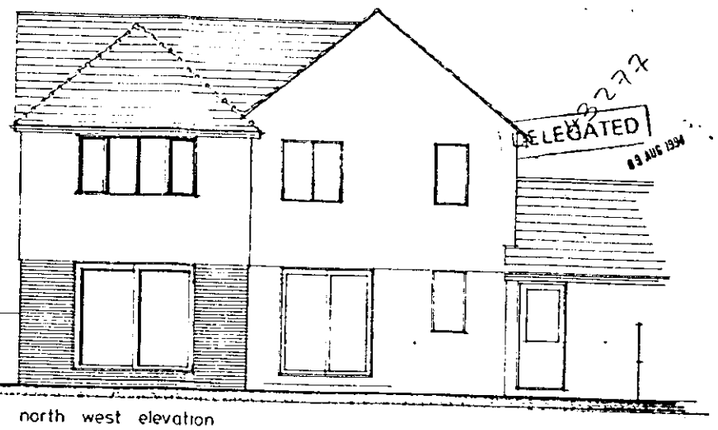

north west elevation

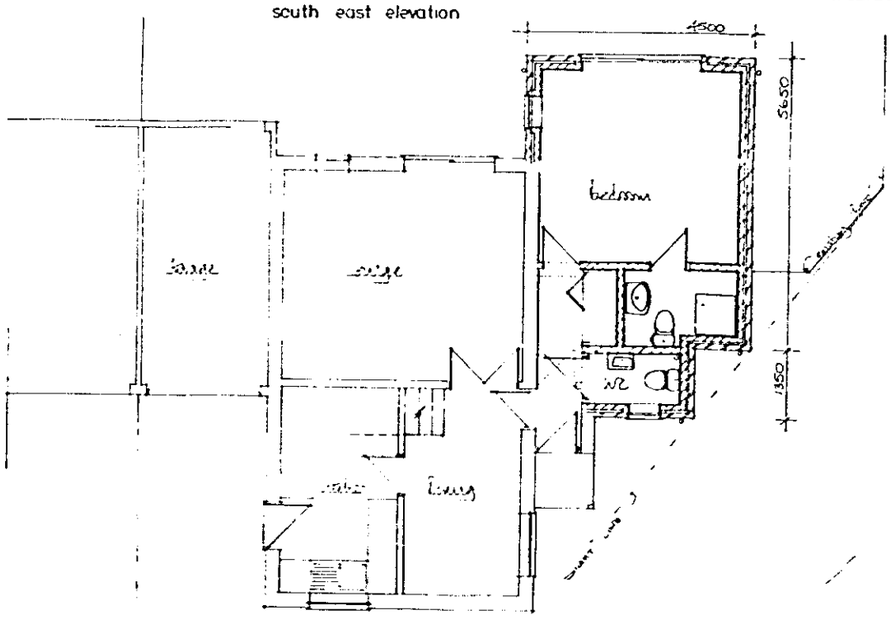


ground floor plan

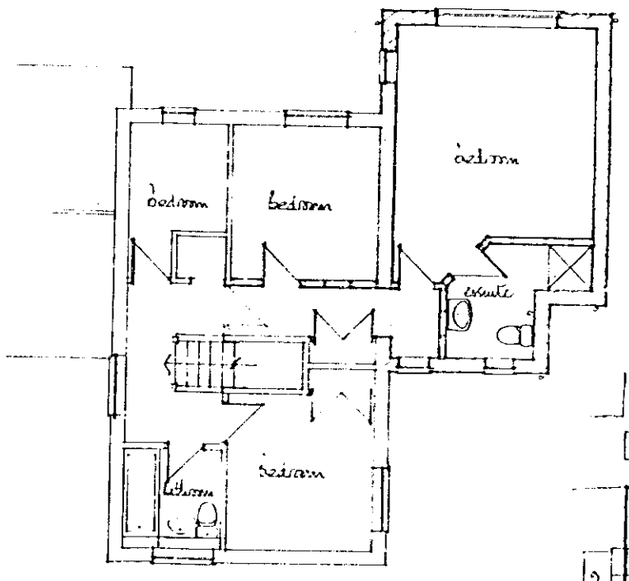


first floor plan

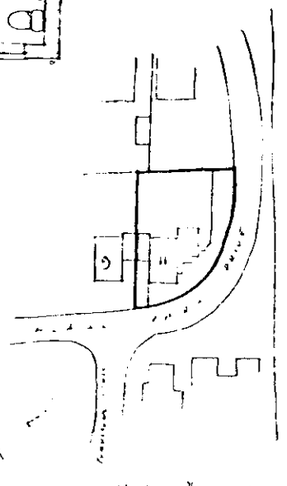

block plan 1:500

face bricks to match existing
roof tiles to match existing
waste pipes to match existing

Leslie E Halton RIBA
Architect and Design Consultant
12 Shires Way Yateley Camberley
Surrey GU17 7SX tel 0252 875015

Client: J. Blair Esq.

Job Title: house extension

11 Albany Park Drive
Winnersh

general layout

Scale: 1:100 & 50

Date: July 94 Drawn: GH

Dwg No: 1202.1 Rev:

KF01109 CONNECT non-shatter