

NORTH ELEVATION

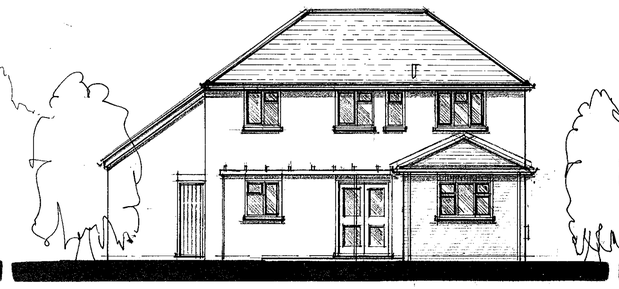

WEST ELEVATION

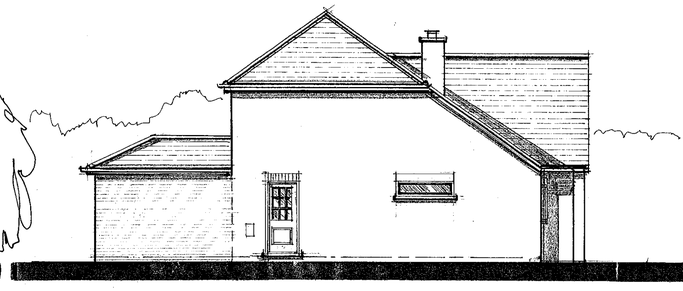

SOUTH ELEVATION

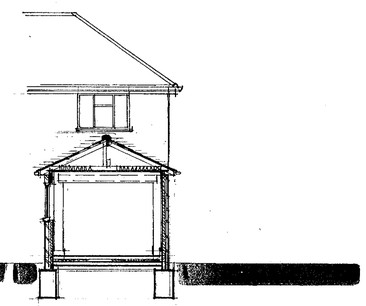

SECTION BB

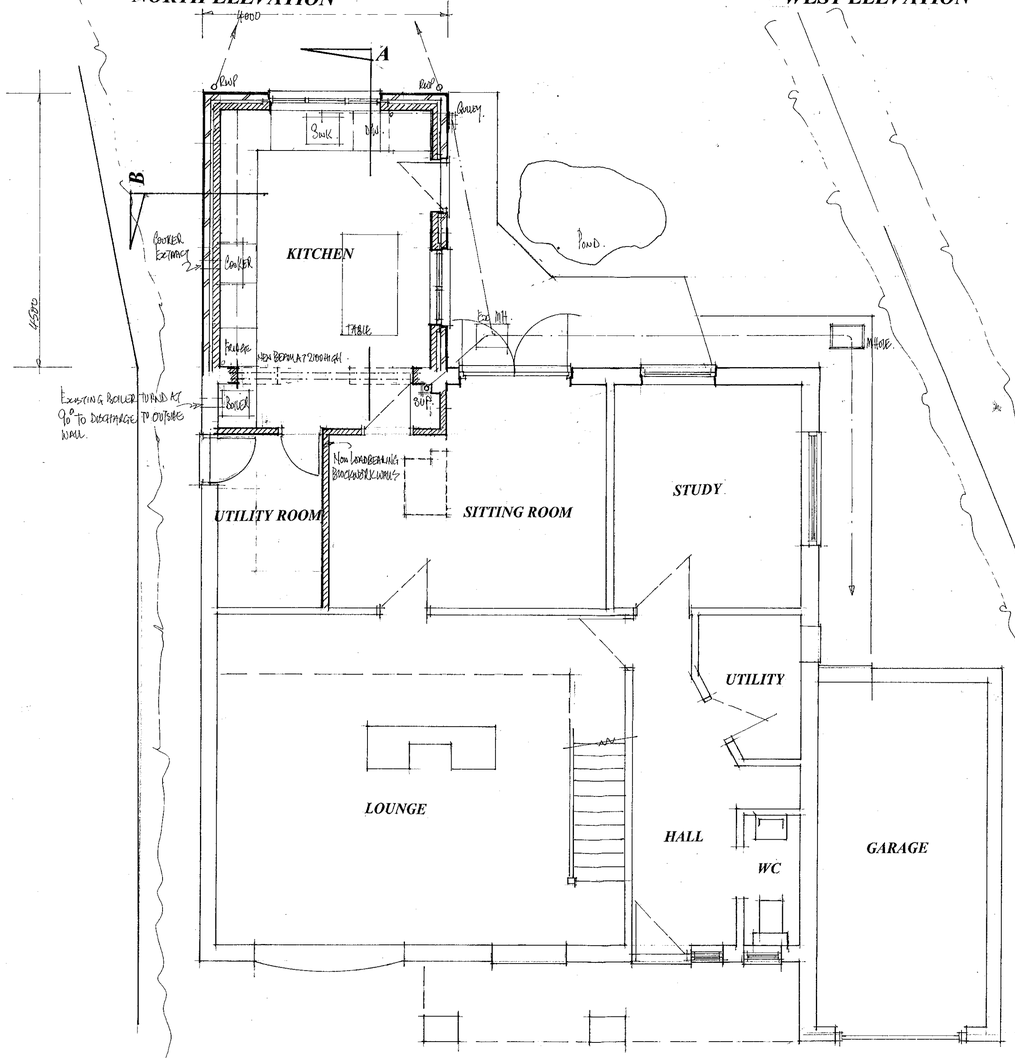

GROUND FLOOR PLAN

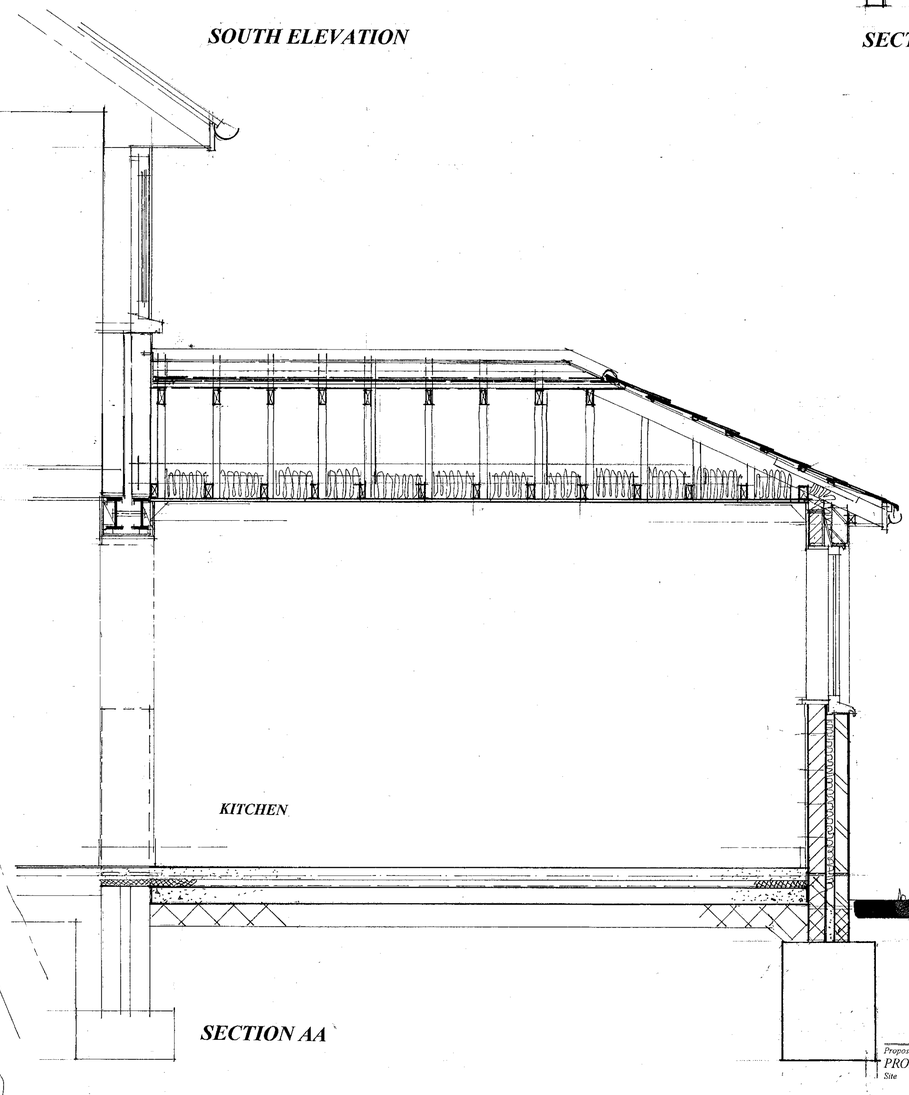

SECTION AA

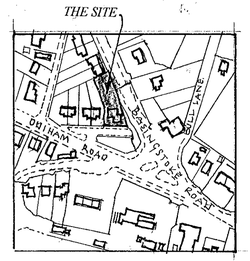

LOCATION PLAN scale 1:2500

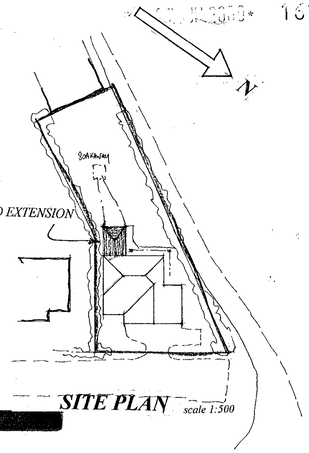

SITE PLAN scale 1:500

0 10 20 30 40 50 60 70 80 90 100

Proposal: PROPOSED EXTENSIONS
Drawing: PLANS AS PROPOSED
Site: HARWOOD HOUSE, ODIHAM ROAD, RISELEY

Date April 00 Scale 1;50 & 1:100 Drawing No D 537-01 A

COLIN DAWSON & ASSOCIATES
Architectural Design & Building Surveying.
MALVERN HOUSE
1 MALVERN WAY
TWYFORD
READING. BERKSHIRE. RG10 9PY.
Tel:. (0118) 9343322 Fax: (0118) 9343322