APPROVED

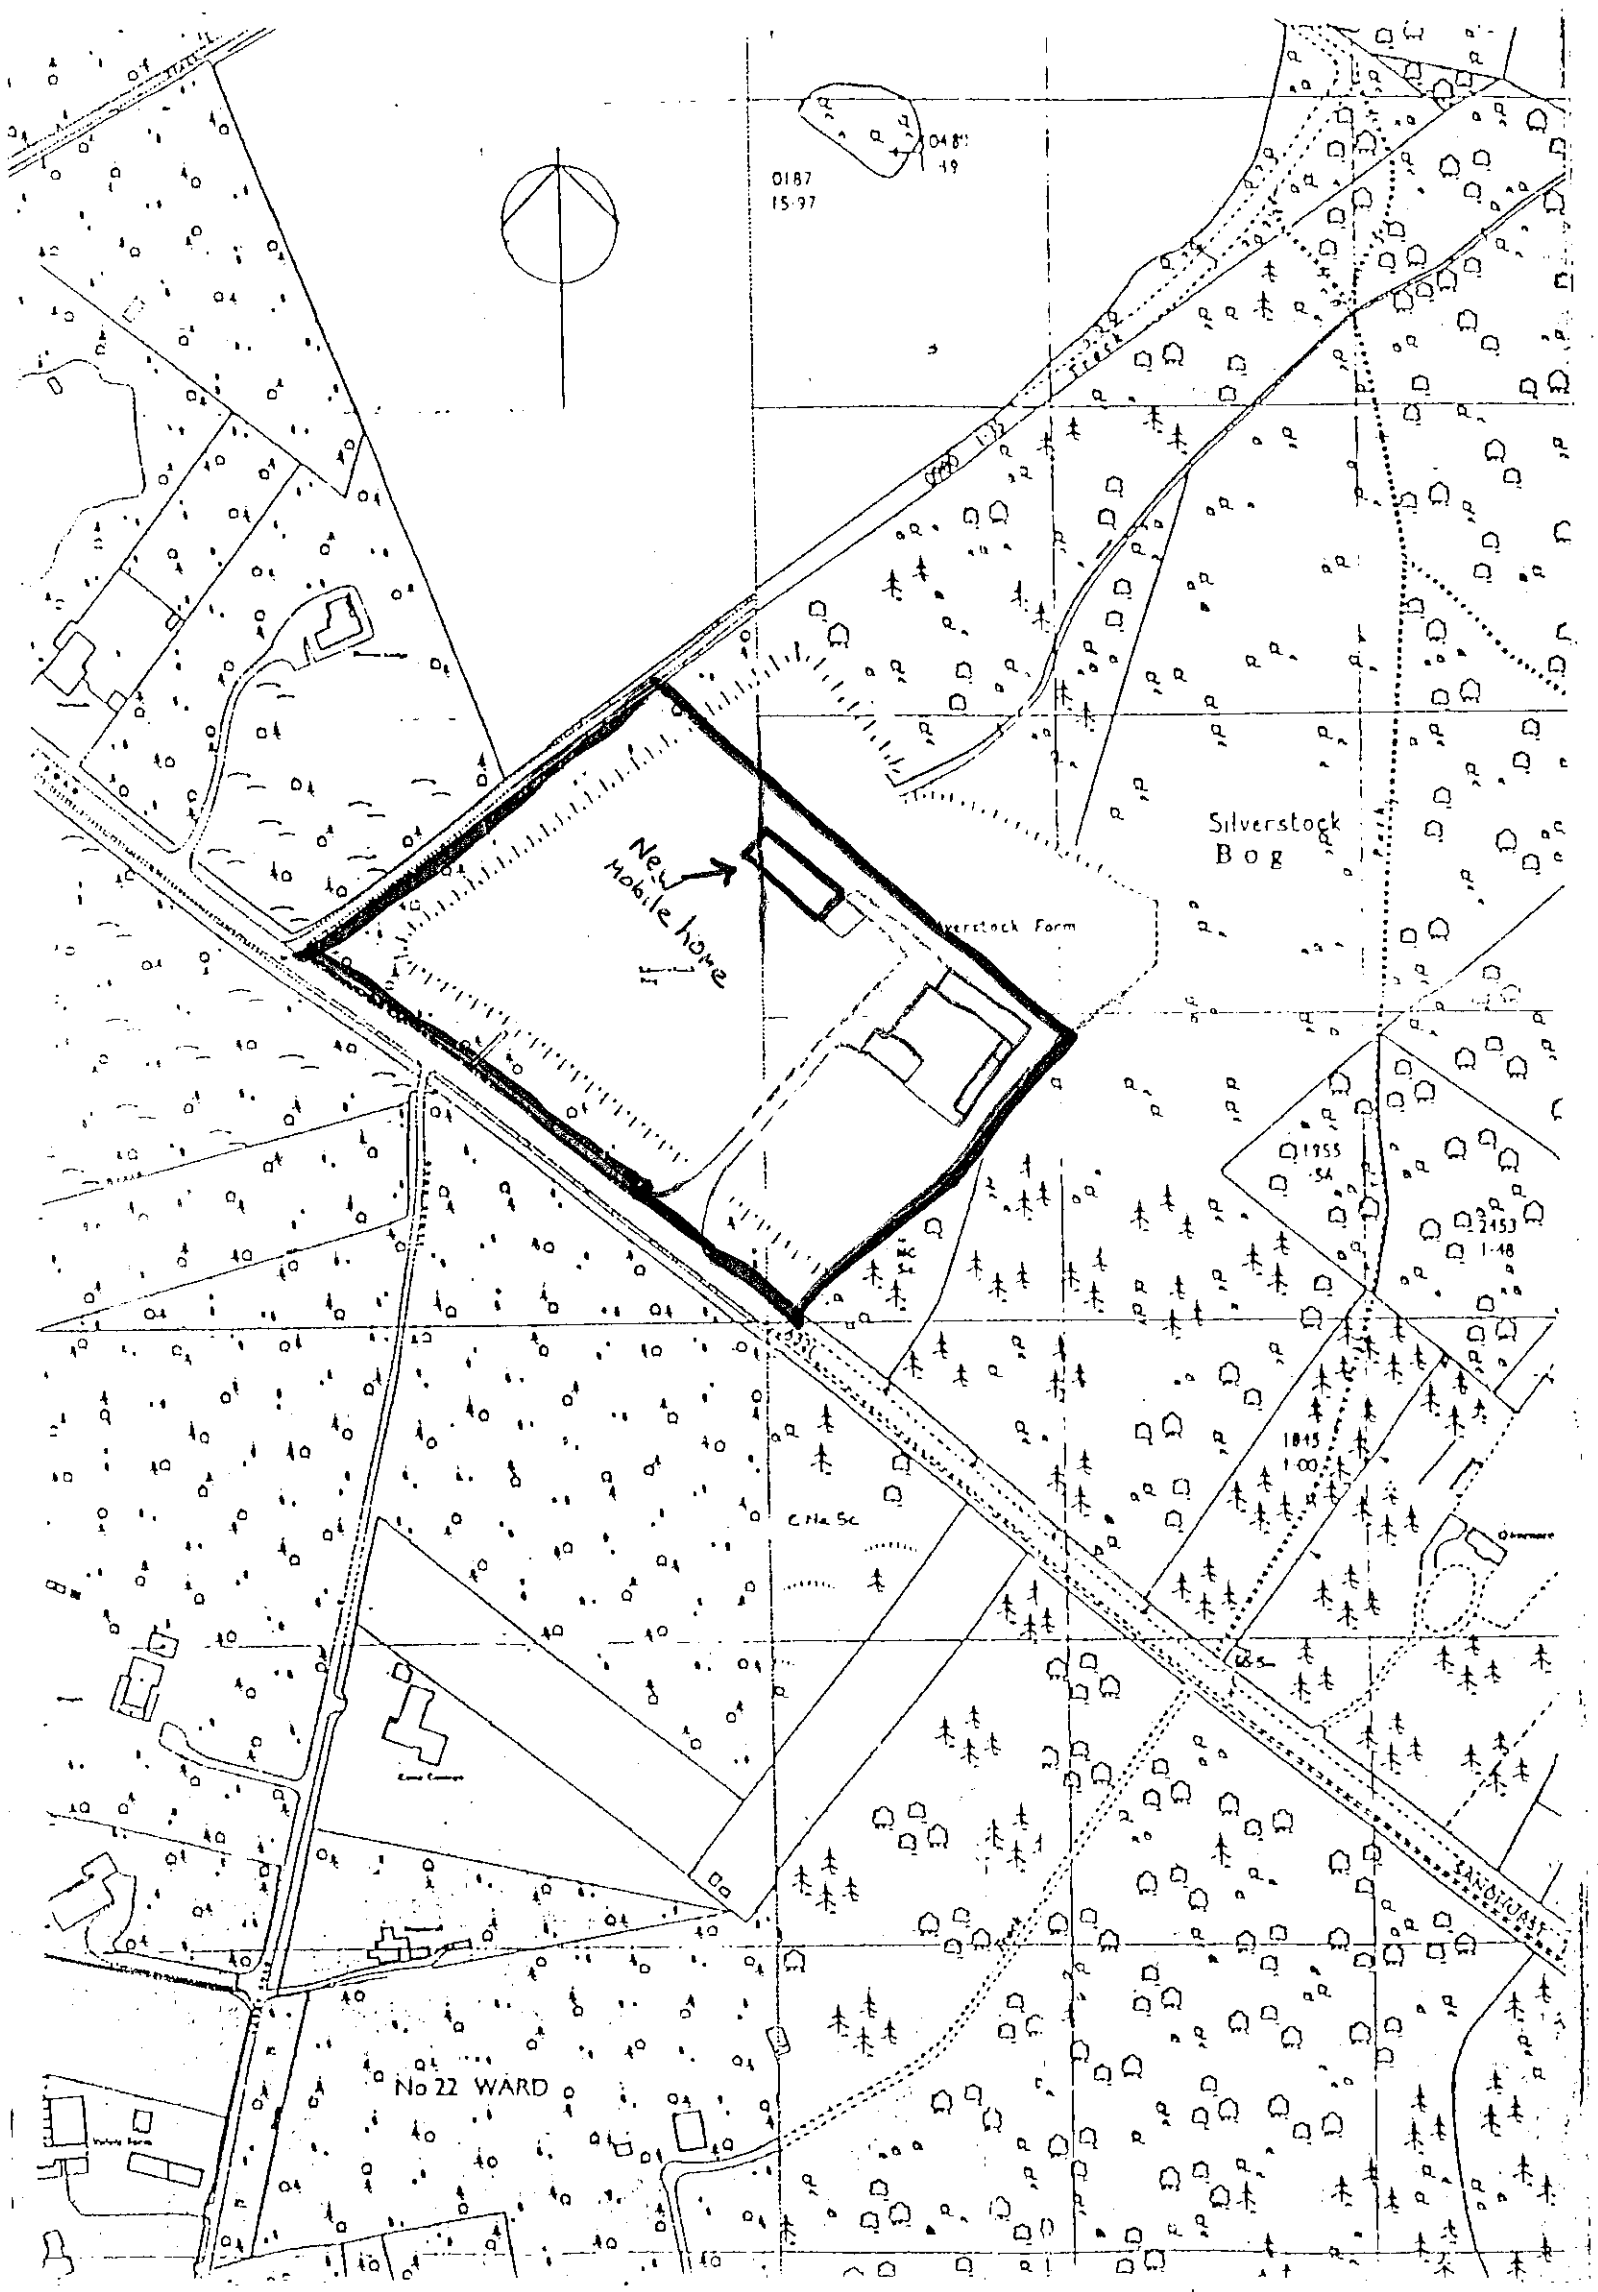

LOCATION PLAN 1:2500

CLIENT: MR & MRS N. PRIOR

JOB TITLE: SILVERSTOCK FARM
SANDHURST ROAD
WOKINGHAM

SCALE: 1:2500

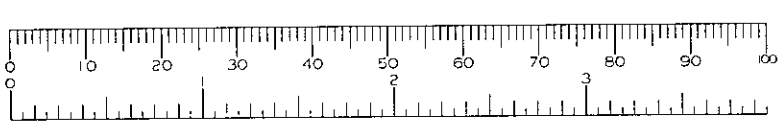

Barn.

EXISTING STRUCTURE.

Paddock.

Barn.

Barn.

Paddock.

Access.

A321
Sandhurst Road.

APPROVED

CLIENT MR & MRS N. PRIOR

JOB TITLE : SILVERSTOCK FARM
SANDHURST ROAD
WOKINGHAM

LOCATION
SITE PLAN 1:500

SCALE

0 10 20 30 40 50 60 70 80 90 100
0 2 3