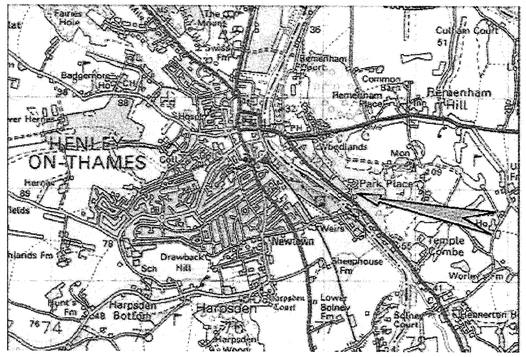

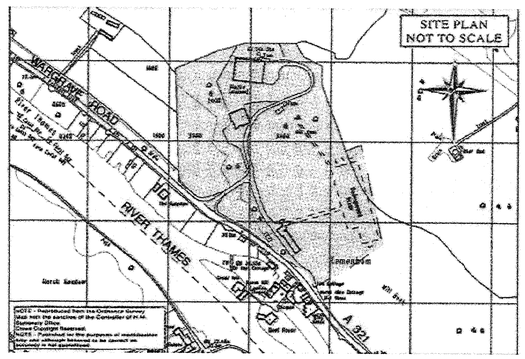

LOCATION PLAN

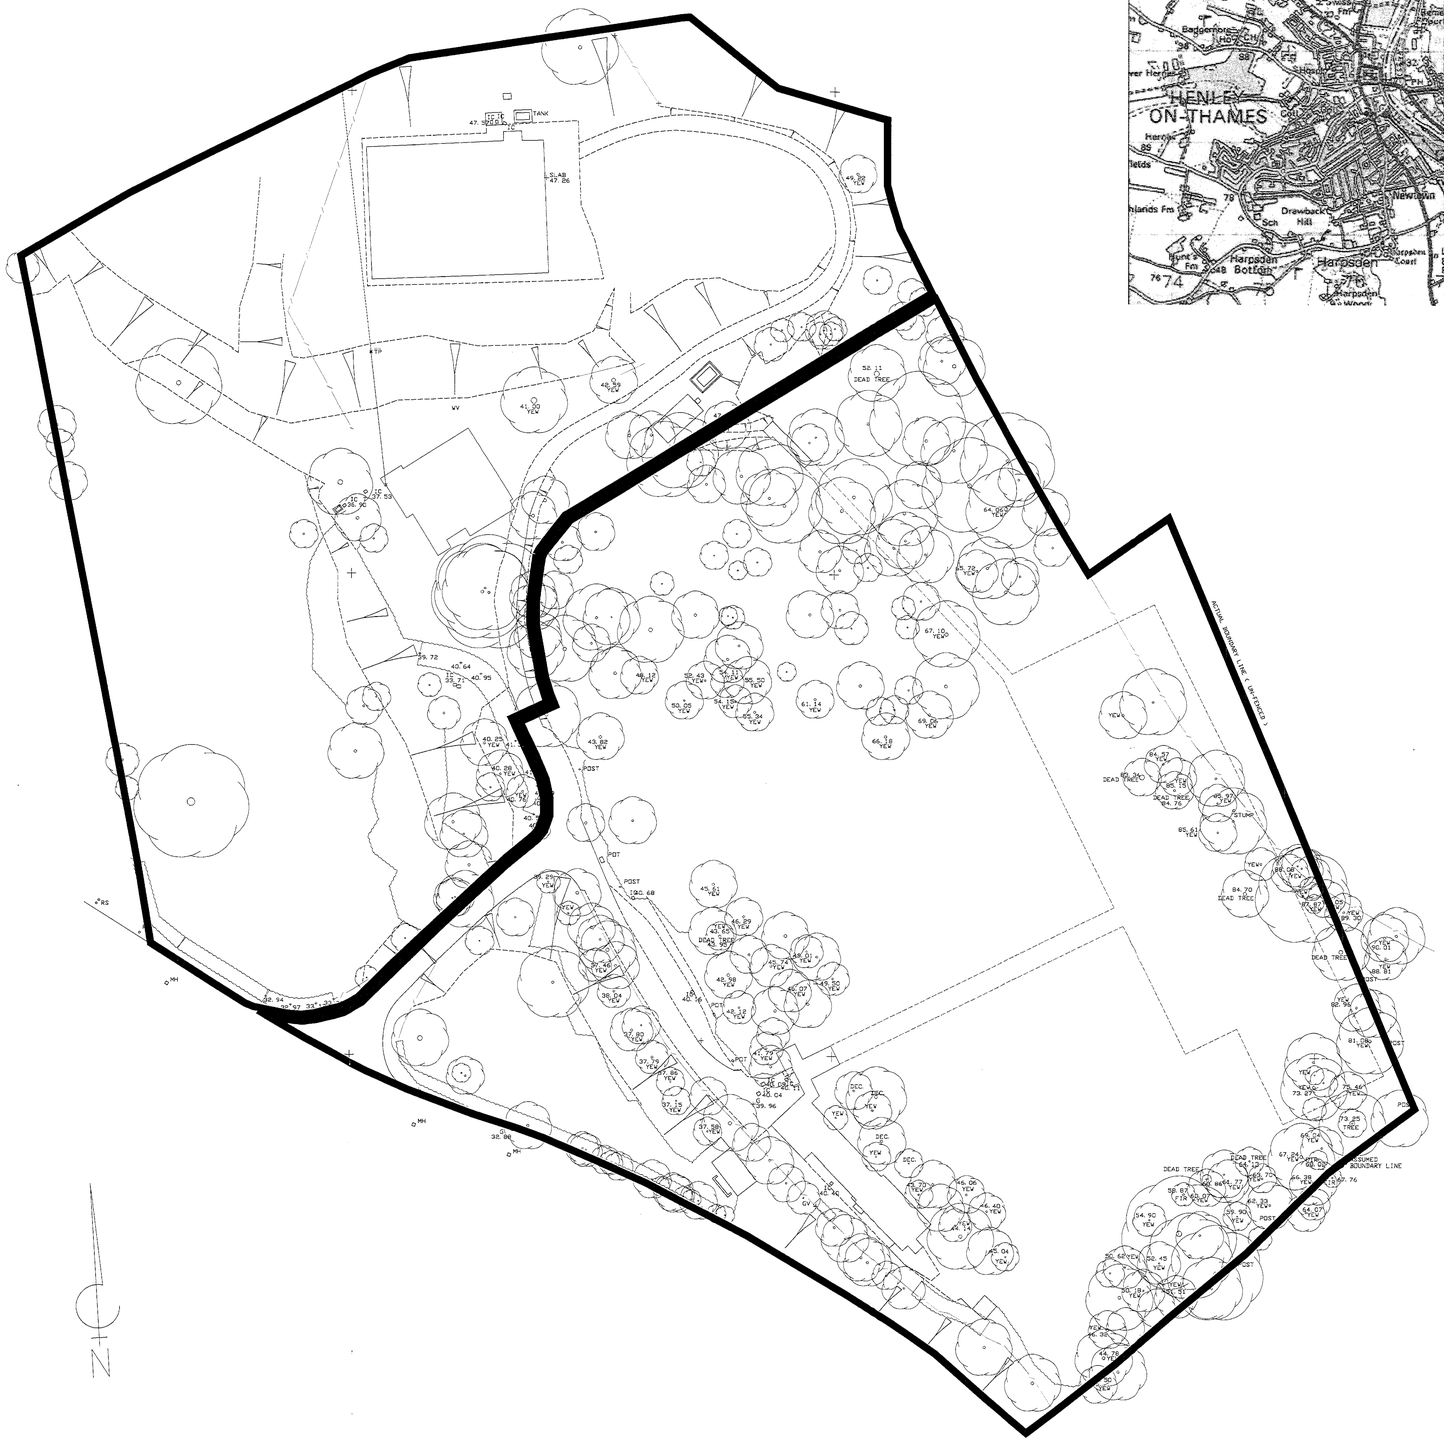

SCALE 1:500

SITE PLAN

PROPOSED UNDERGROUND STORAGE FACILITY

REFUSED

09 JUN 2000 1576