


TREE PLAN

16 QUEENS RIDGE, CROWTHORNE, R945 6LG

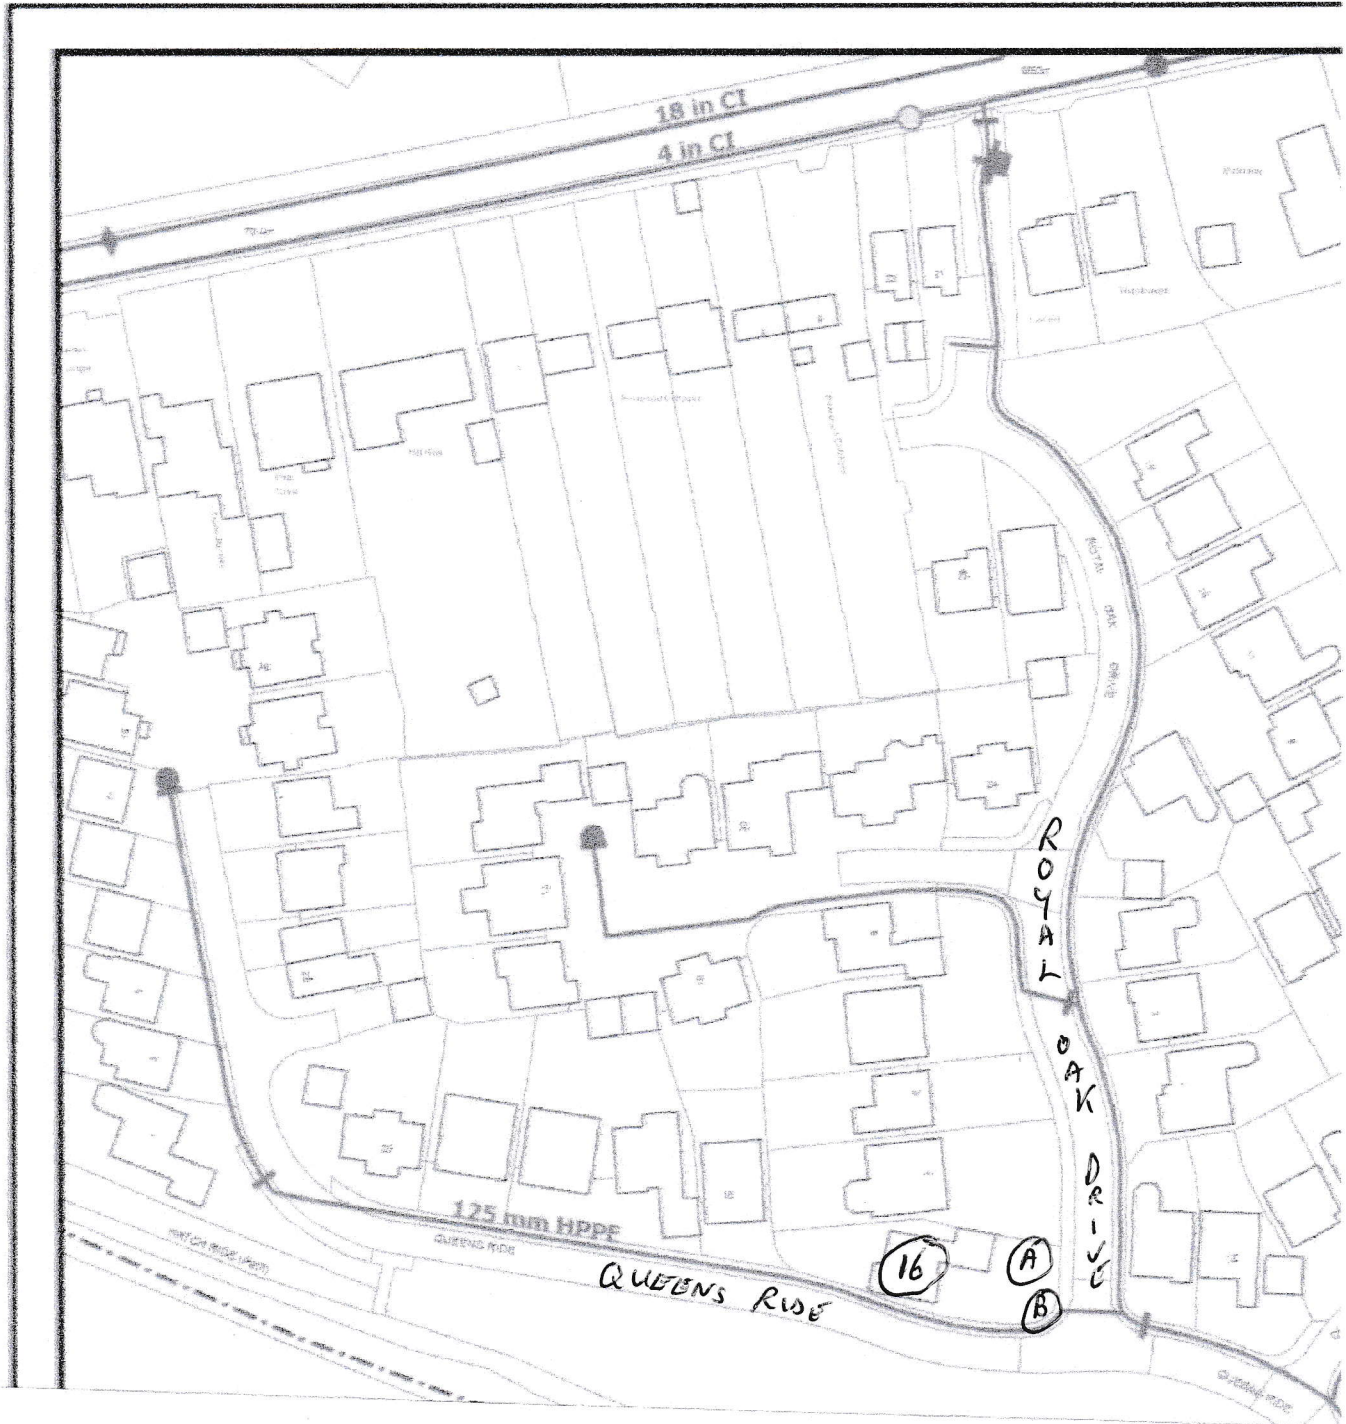

TPO 927/1998

A = T48

B = T47