



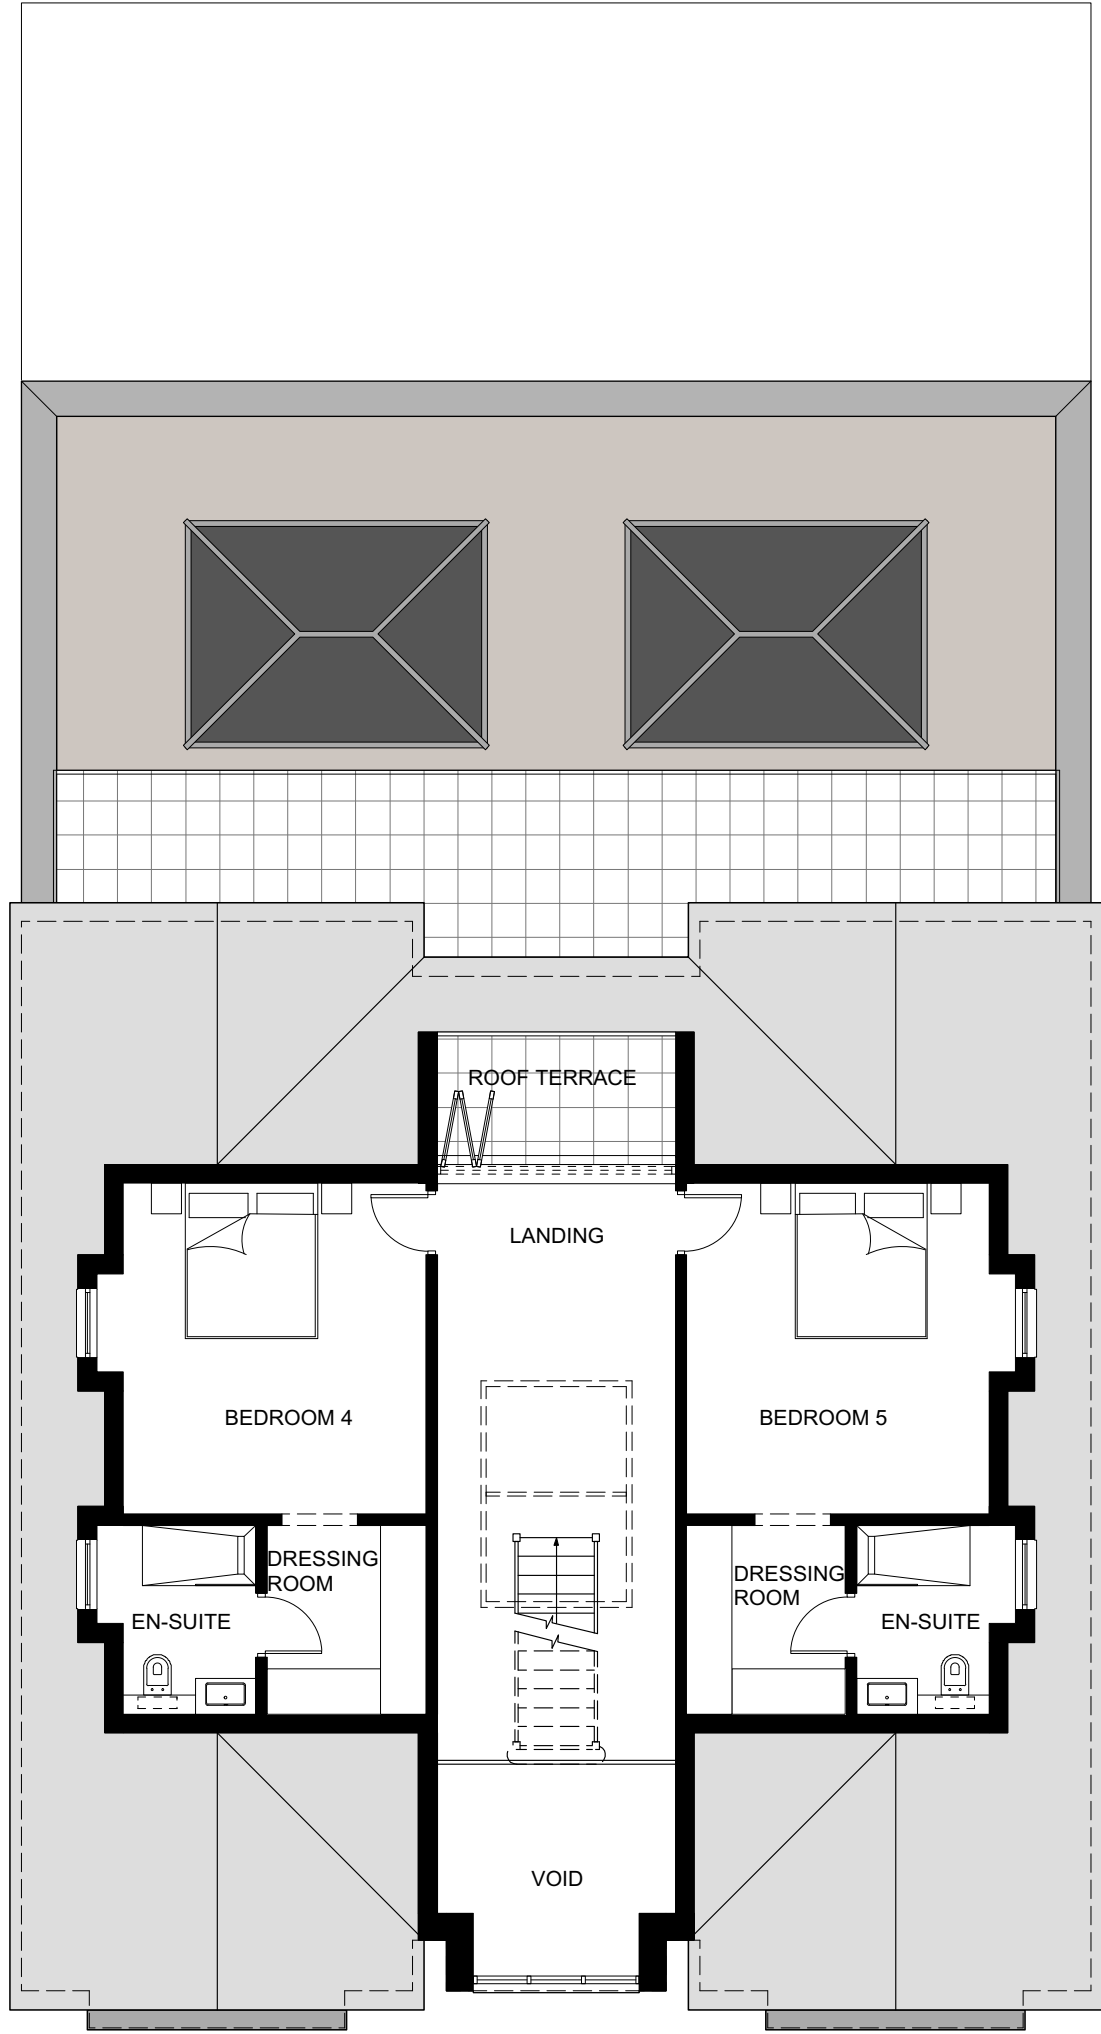

02 - PROPOSED SECOND FLOOR

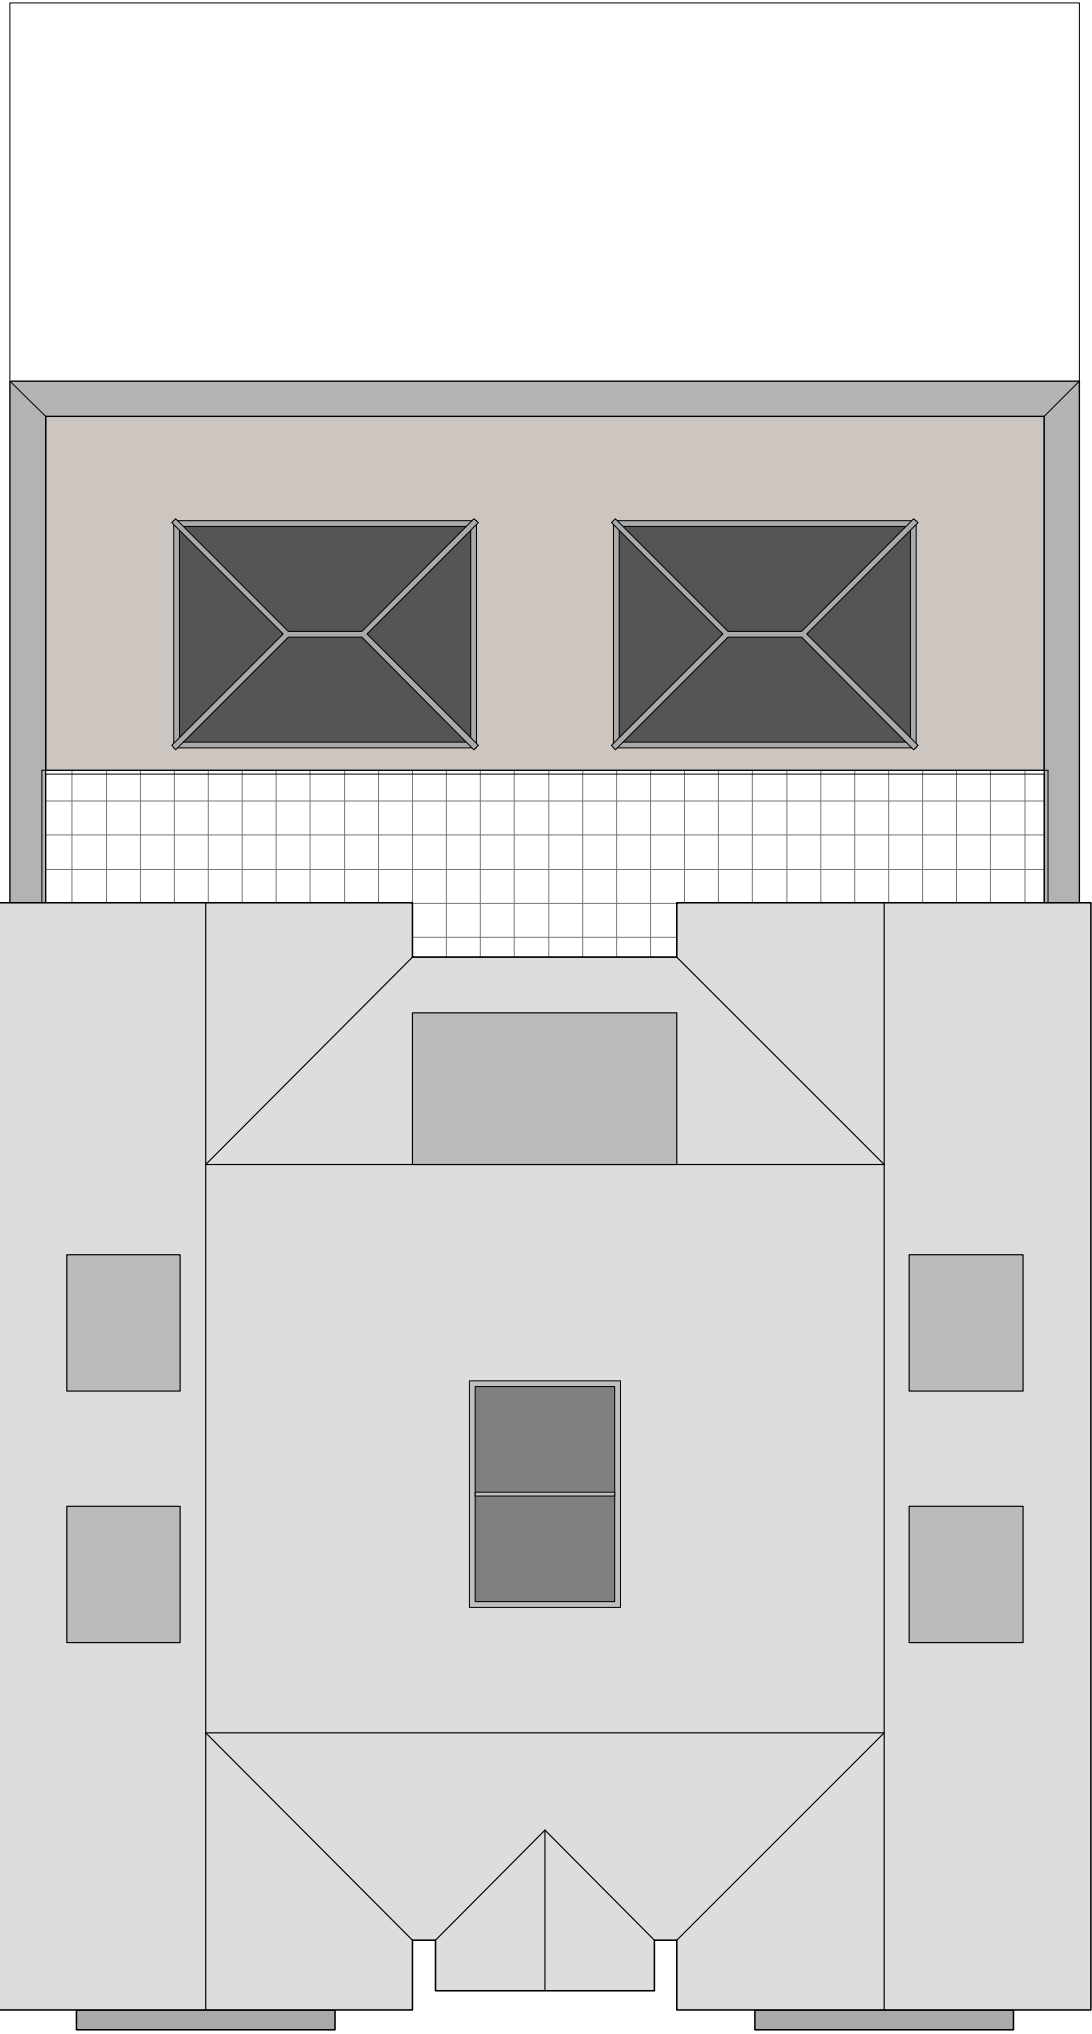

03 - PROPOSED ROOF PLAN