




Ground Floor Plan

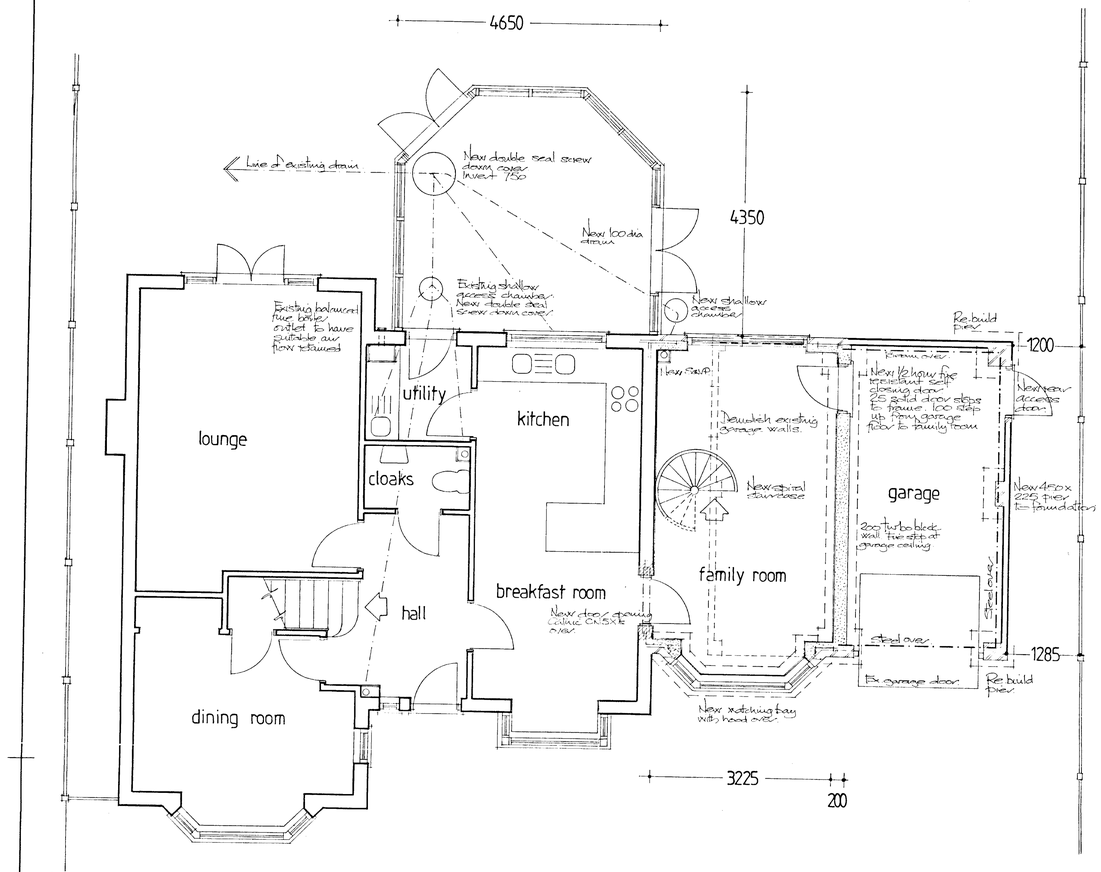


First Floor Plan

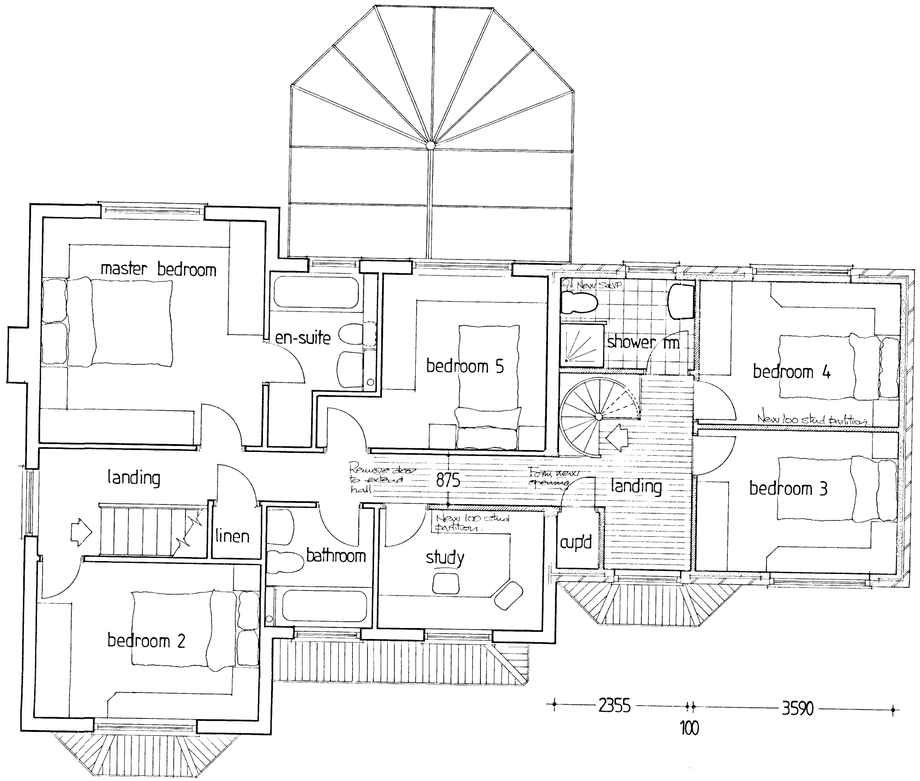

Front Elevation [east]

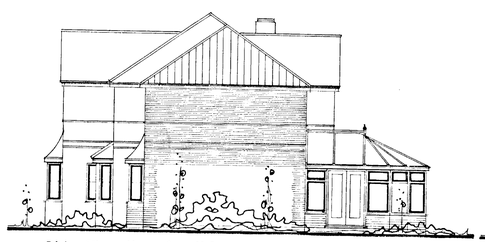

Side Elevation [north]

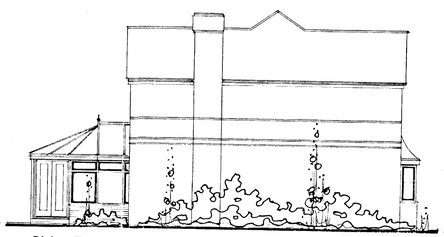

Side Elevation [south]



Rear Elevation [west]



Notes:

1600
2475
100
2475

A		
	Date	Revisions

© copyright

APPROVED

15.AUG.2001 4624

Client
Mr and Mrs R Hall

Job Title
Proposed Alterations and Additions to form First Floor Extension and Conservatory
180 Broad Hinton
Twyford Berkshire RG10 0XH

Drawing Title
Plans and Elevations

Scale 1:50 1:100

Date August 2001 | Drawn by

Drg. No. 01-Hall-001 | Rev.

594 x 841mm A1