




NORTH

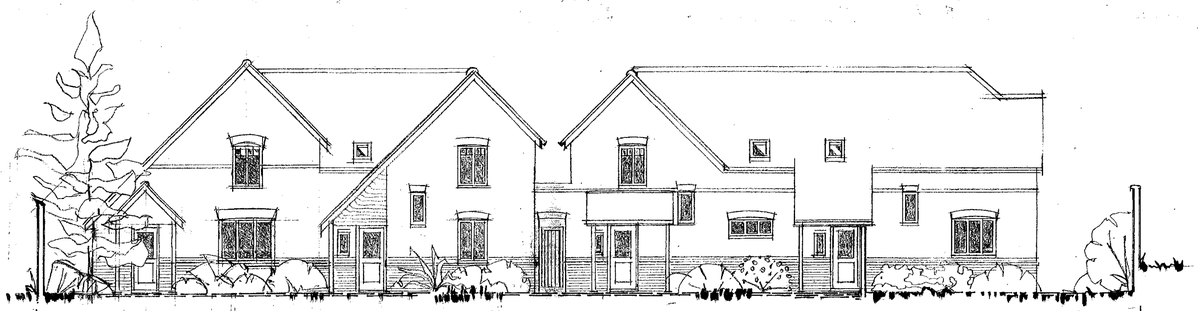


side 7

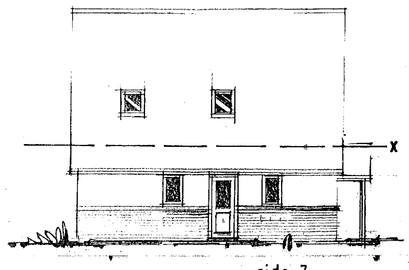


EAST

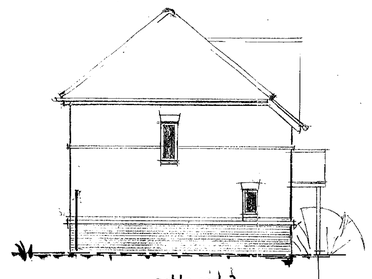

gable end 3

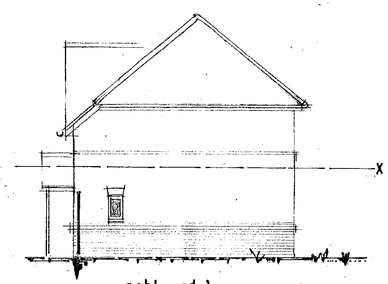

gable end 1

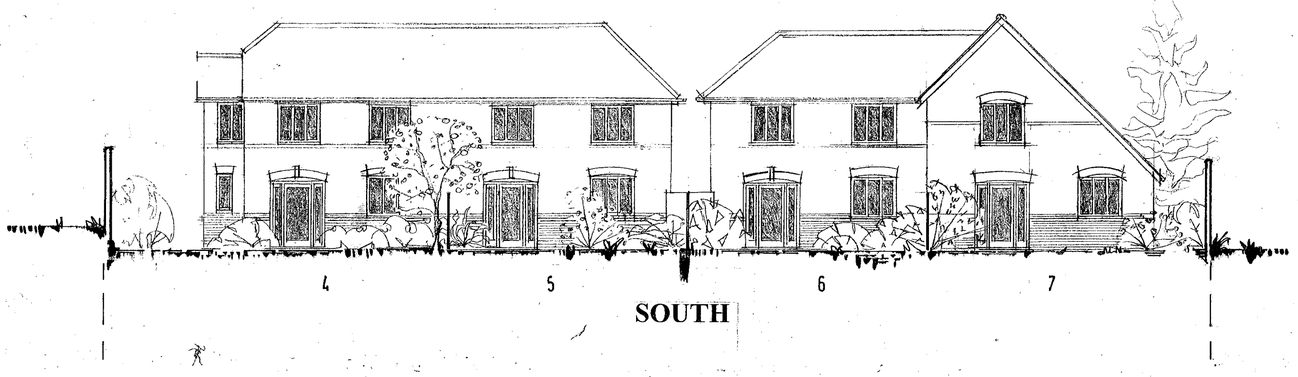

SOUTH



WEST

PLANNING SERVICES
PDL
DC
APP
3
25 AUG 2000
COPIES TO:
FILE:

1247

REVISED PLAN

"X" Site boundary wall just behind this view

OWENS · GALLIVER
architects


RESIDENTIAL DEVELOPMENT AT NORTON WORKS, WOODLEY

ELEVATIONS **1:100** **00-356/03C**


Rev A 18.04.00. West Elevation, House 2: Penetration handed. Note "X" added. Gable end House 3 Elev. added.
Rev B 30.06.00 House 7 revised. Some site boundary walls increased in height, see Site Layout
Rev C 24.08.00 House 7 revised

NATTA Country Homes Ltd


03/C

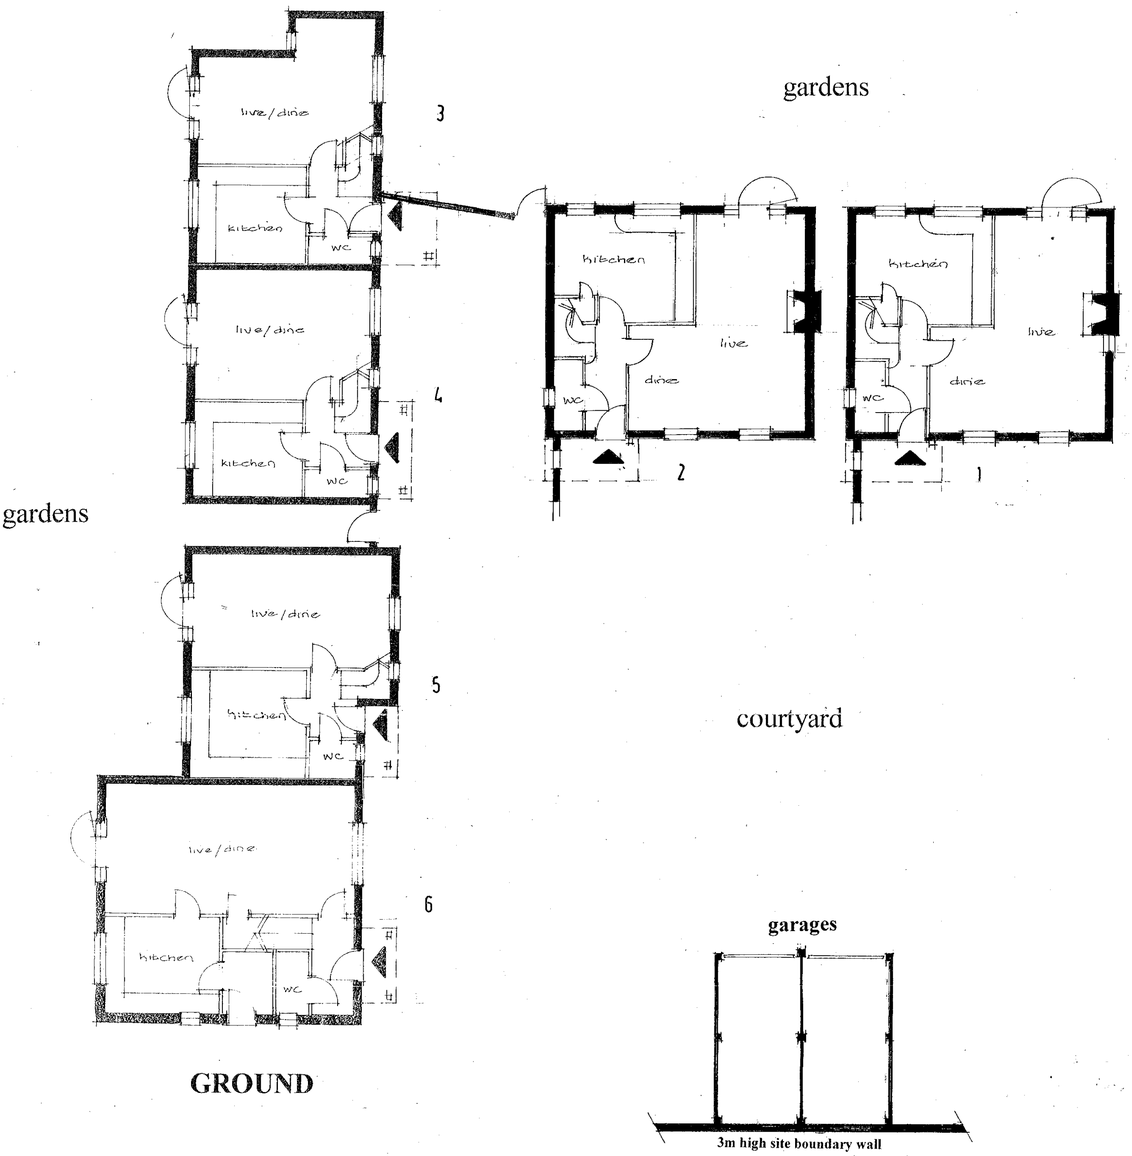


GROUND

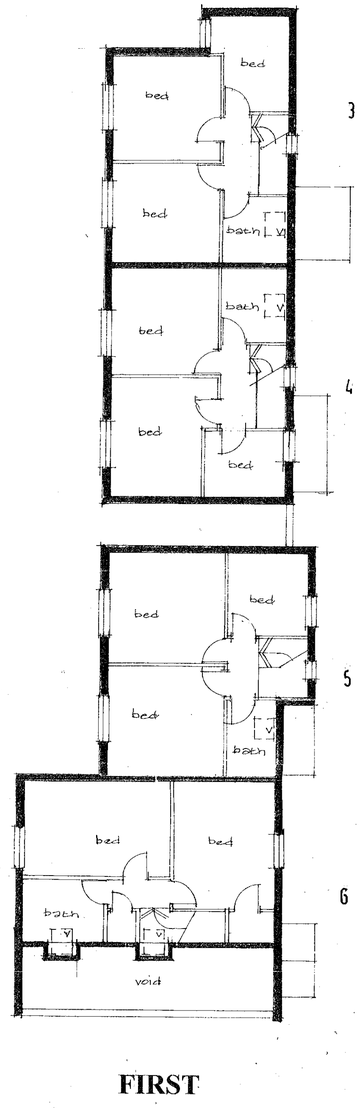

FIRST

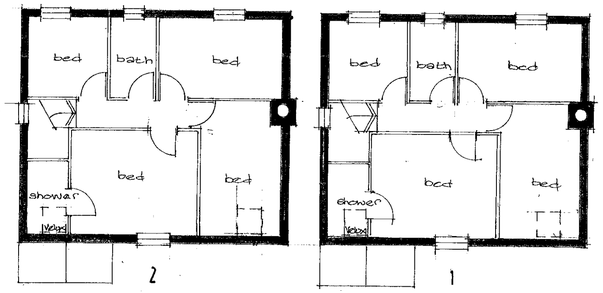

v: roofwindow above eye level
g: obscured glass

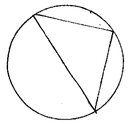

21.FEB.2001* 5439

OWENS · GALLIVER
architects


RESIDENTIAL DEVELOPMENT AT NORTON WORKS, WOODLEY

HOUSE PLANS **1:100** **01-425/51**

NATTA Country Homes Ltd

Site boundaries: Means of Enclosure

A to B Existing garden wall retained
B to C Existing building wall retained and capped.
C to D Existing building wall retained and capped to be 2.5m high on the West side. Existing openings infilled with brickwork.
D to E Existing building wall at South-East end demolished. 1.8m high close boarded timber fences retained / made good / erected as necessary, all along this boundary, by agreement.
E to F Existing building wall retained and capped at 3.0m high.
F to G As A to B.

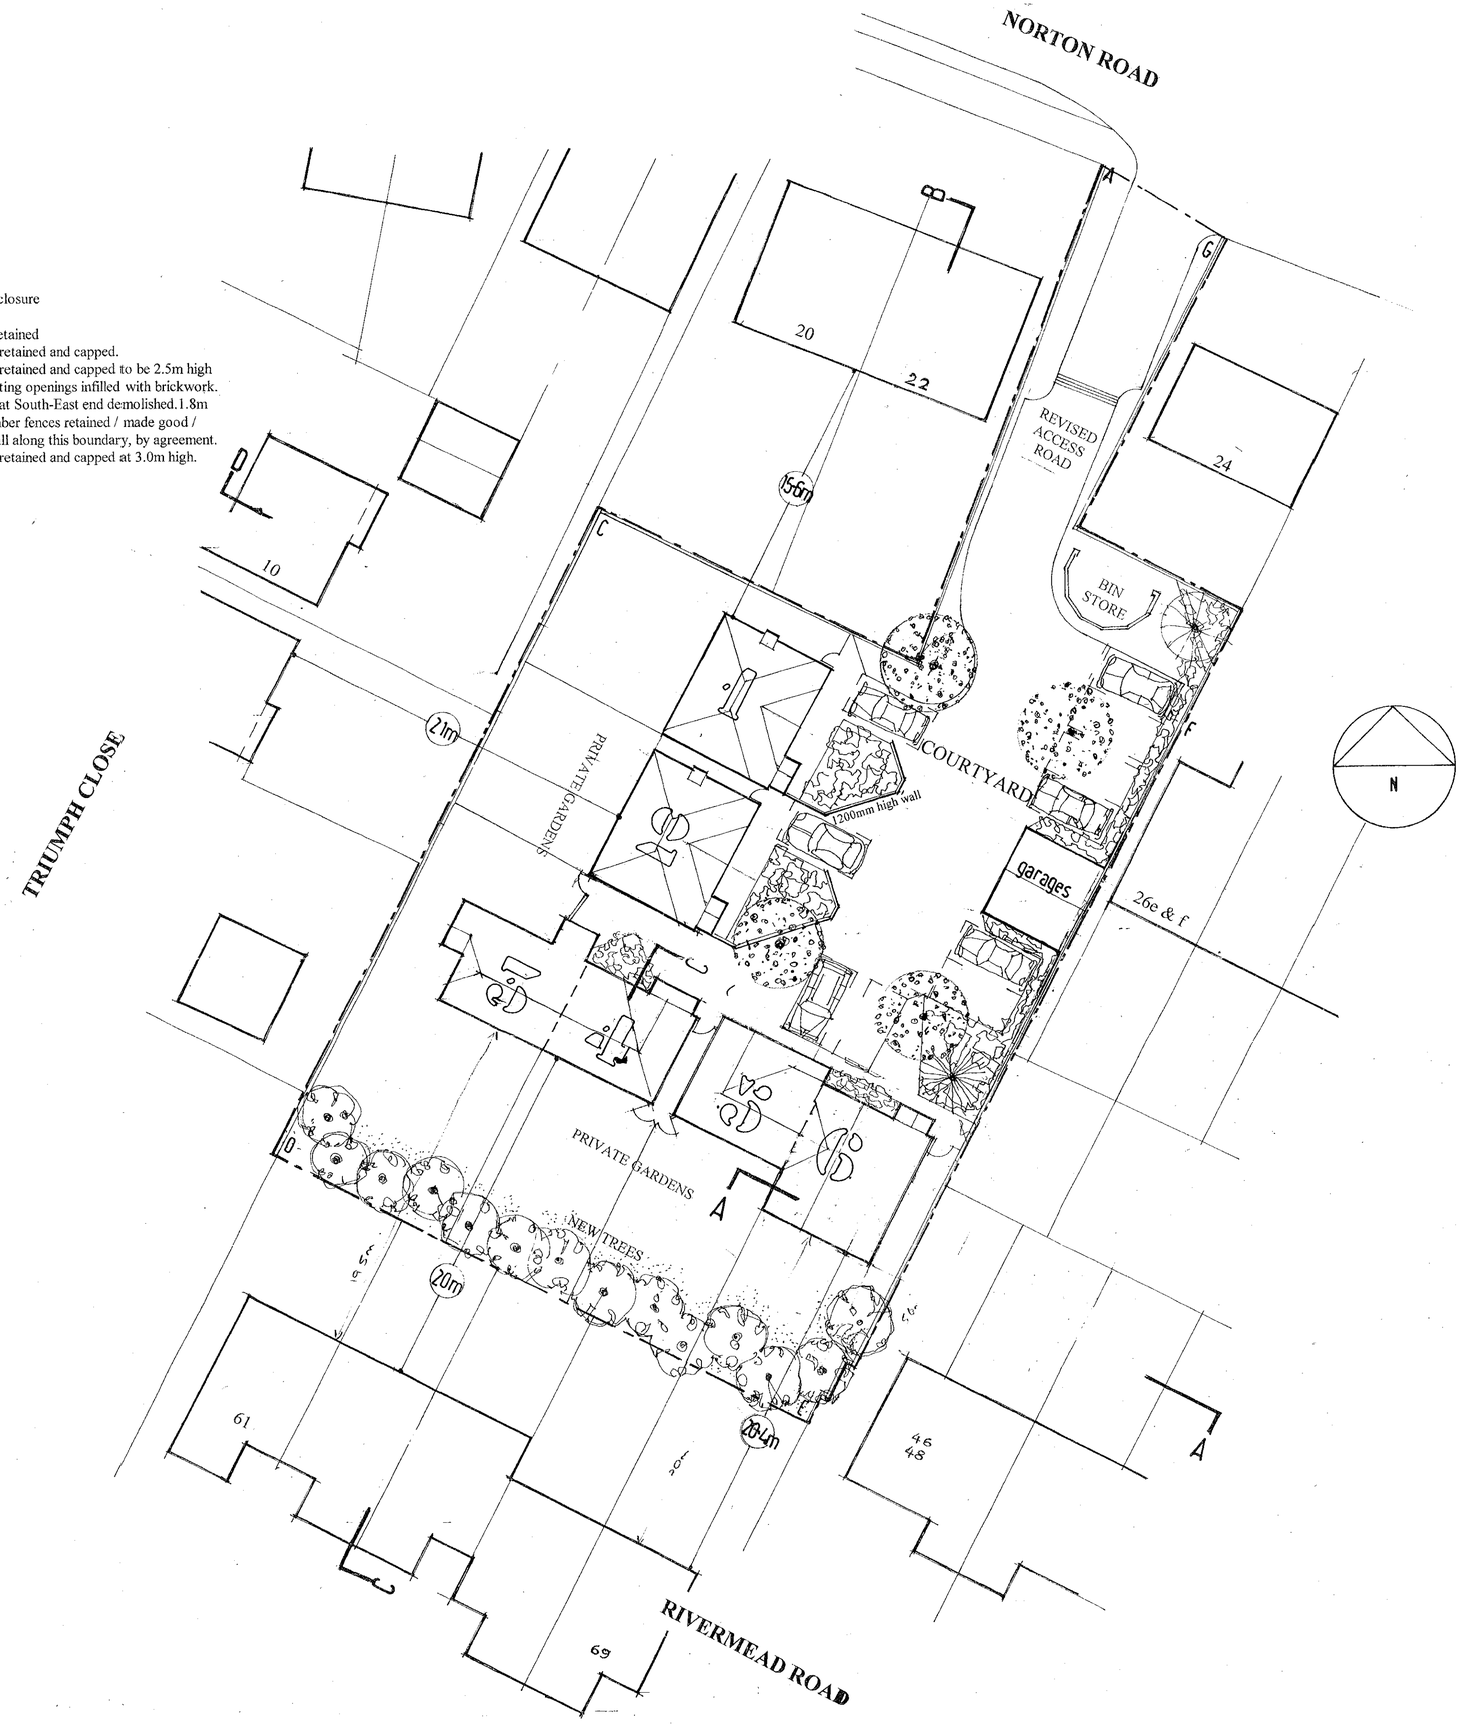

21.FEB.2001 3439

OWENS · GALLIVER
architects


RESIDENTIAL DEVELOPMENT AT NORTON WORKS, WOODLEY

SITE LAYOUT **1:200** **01-425/50**

NATTA Country Homes Ltd

Site boundaries: Means of Enclosure

A to B Existing garden wall retained
B to C Existing building wall retained and capped.
C to D Existing building wall retained and capped to be 2.5m high on the West side. Existing openings infilled with brickwork.
D to E Existing 1.8m high close boarded timber fences retained / made good / replaced as necessary, by agreement.
E to F Existing building wall retained and capped at 3.0m high.
F to G As A to B.

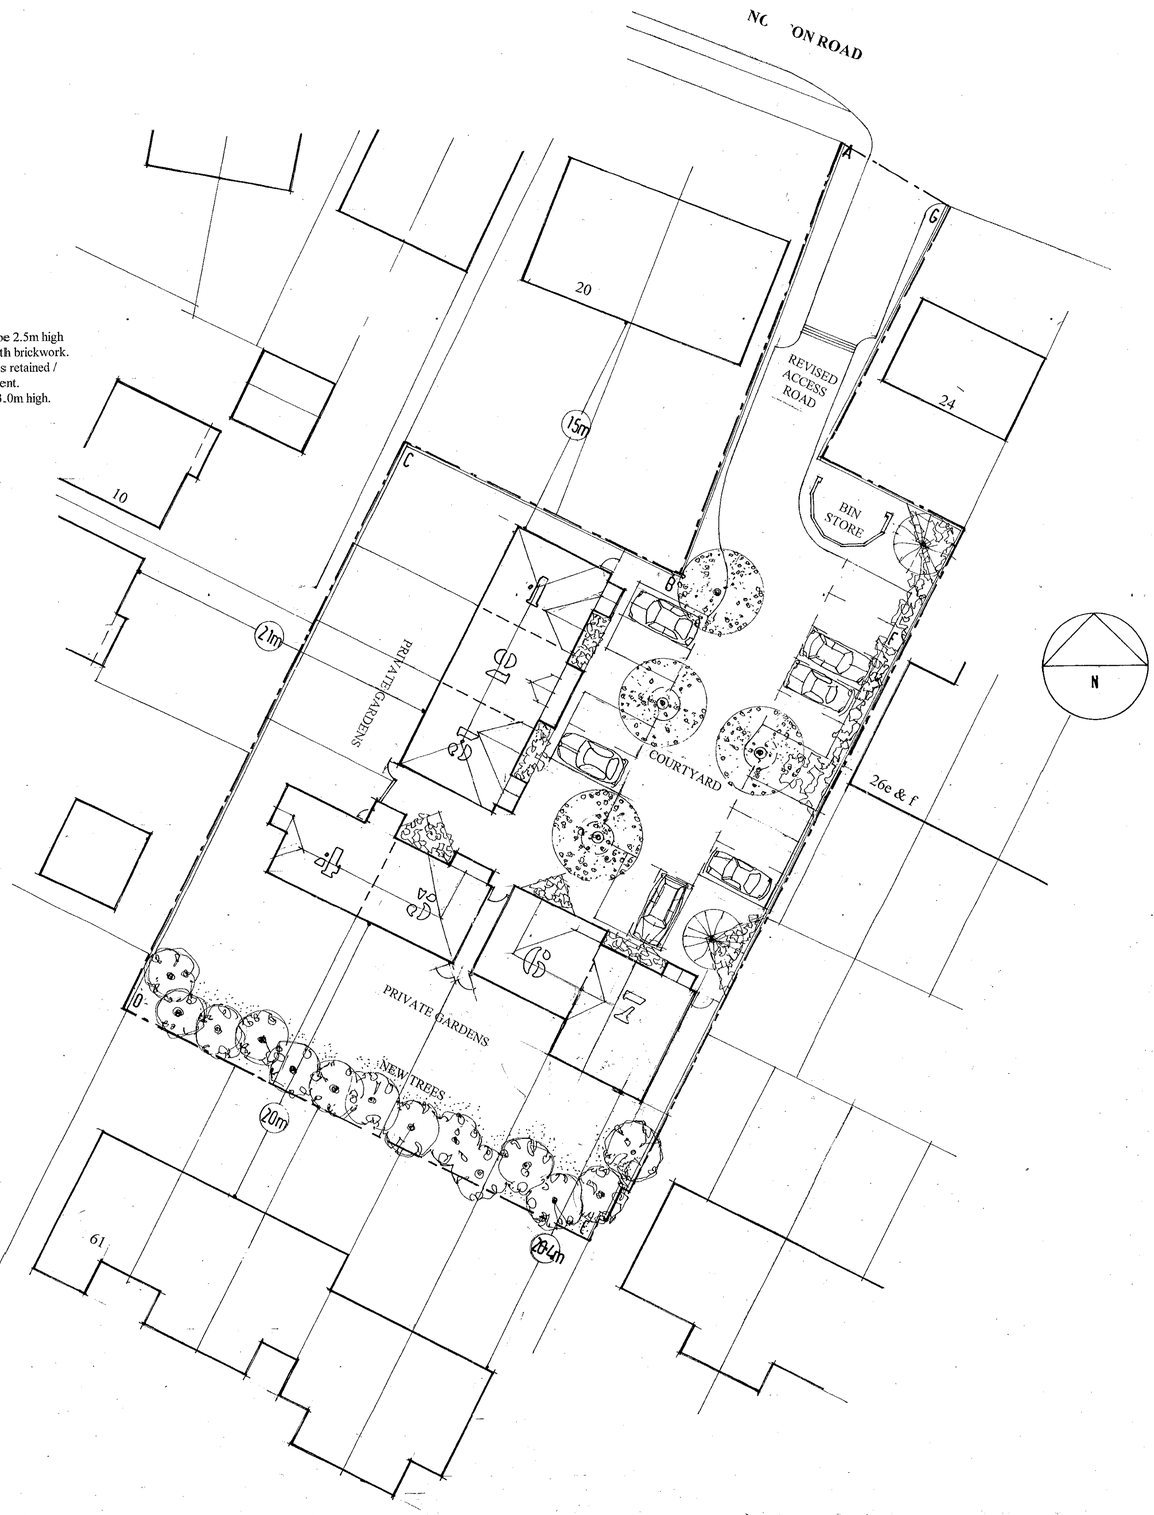

OWENS · GALLIVER
architects

RESIDENTIAL DEVELOPMENT AT NORTON WORKS, WOODLEY

SITE LAYOUT **1:200** **00-356/01c**

Rev A 30 06 00 House 7 revised
Site boundary walls "B to C" & "E to F" revised
Rev B 17 07 00
Parking adjacent Plots 26e & f revised
Rev C 24 08 00
House 7 revised


PLANNING SERVICES
POL
DC
APP
GS
25 AUG 2000
COPIES TO:

1247


REVISED PLAN

NATTA Country Homes Ltd


01/c

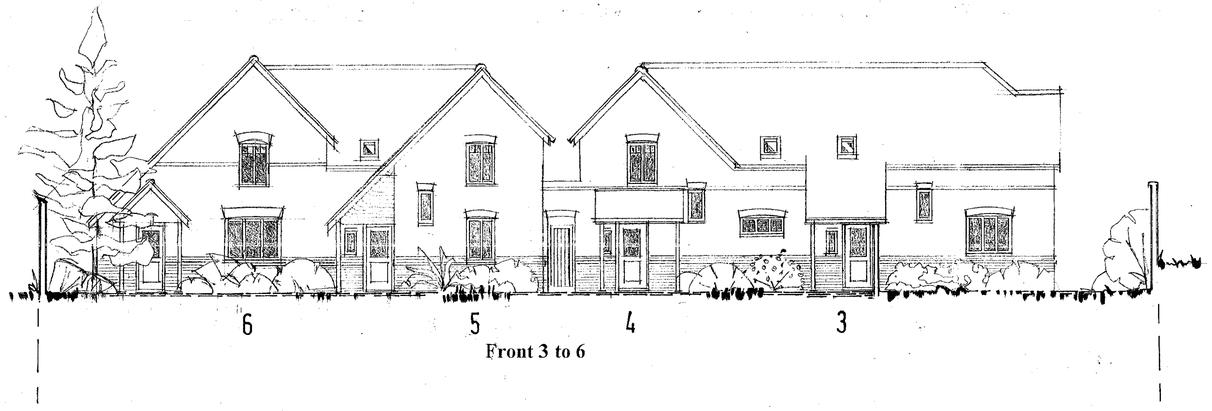


Front 3 to 6

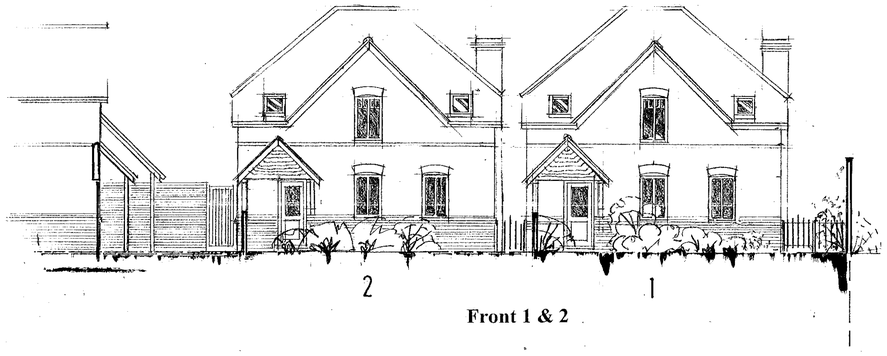


Front 1 & 2

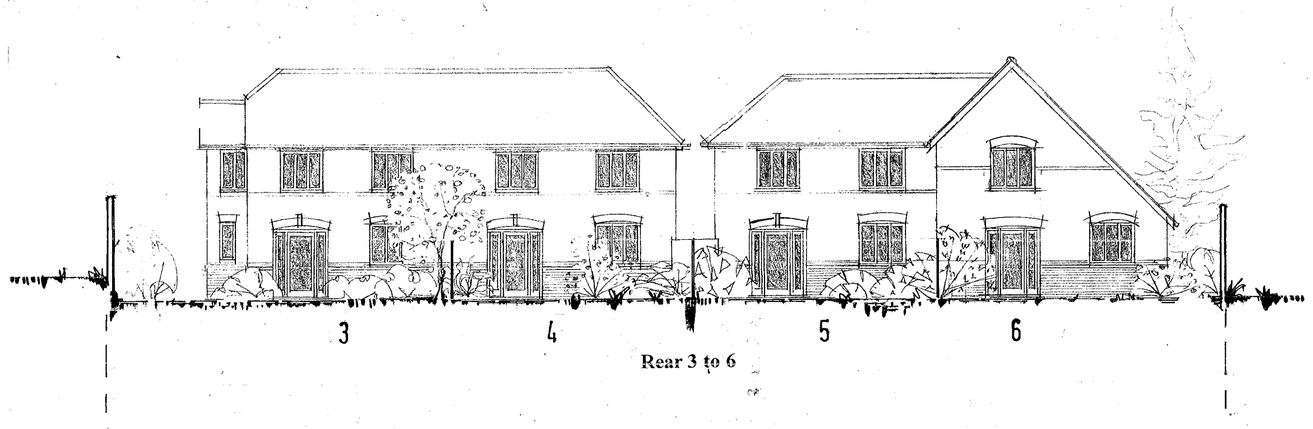


Rear 3 to 6

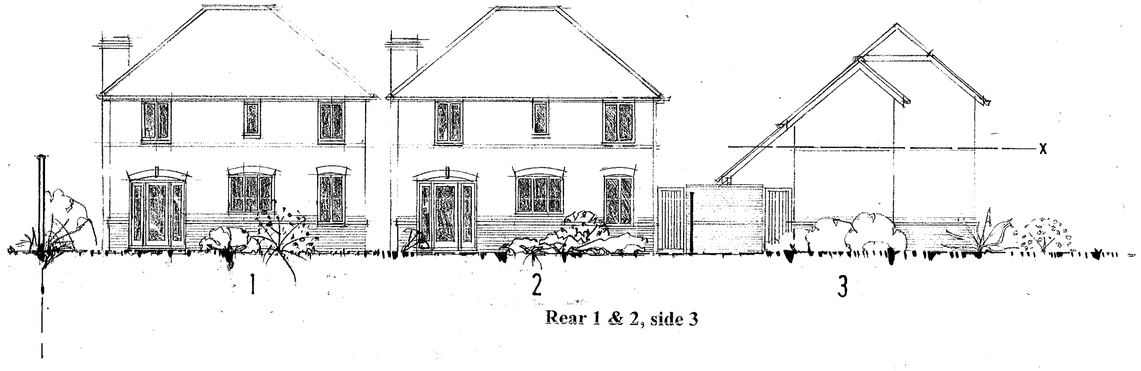


Rear 1 & 2, side 3

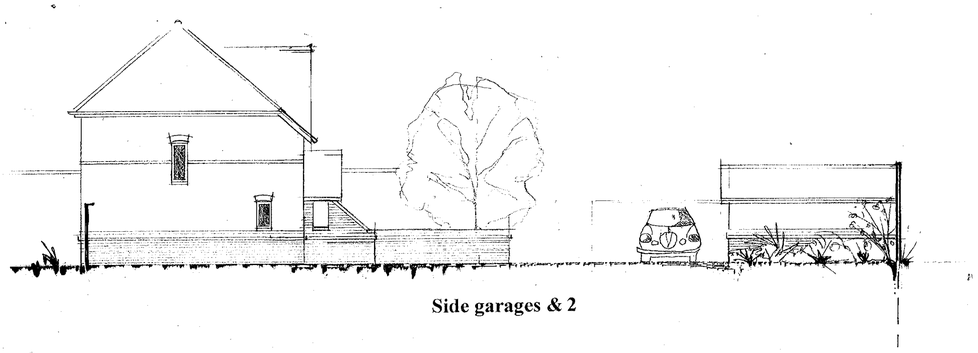


Side garages & 2

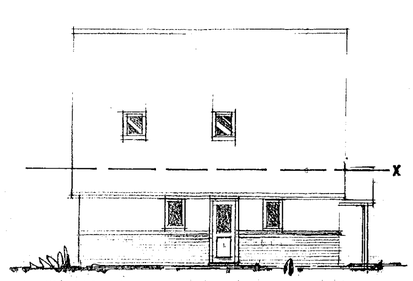

Side 6

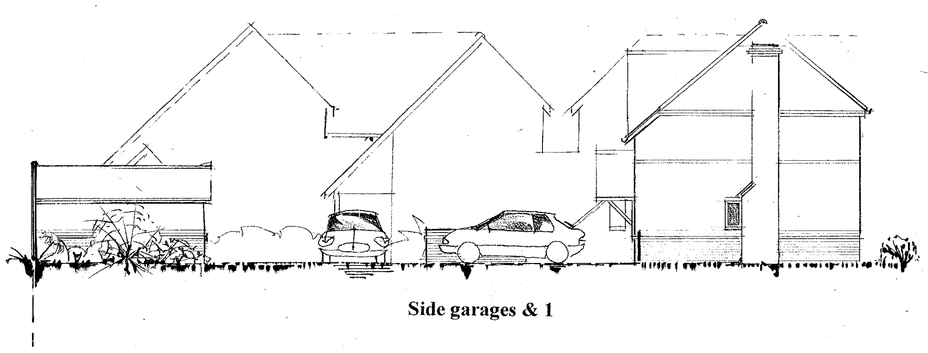

Side garages & 1

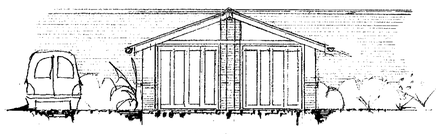

Front garages

"X" Site boundary wall just behind this view


21 FEB 2001 3459

OWENS · GALLIVER ·
architects


RESIDENTIAL DEVELOPMENT AT NORTON WORKS, WOODLEY

ELEVATIONS **1:100** **01-425/52**


NATTA Country Homes Ltd

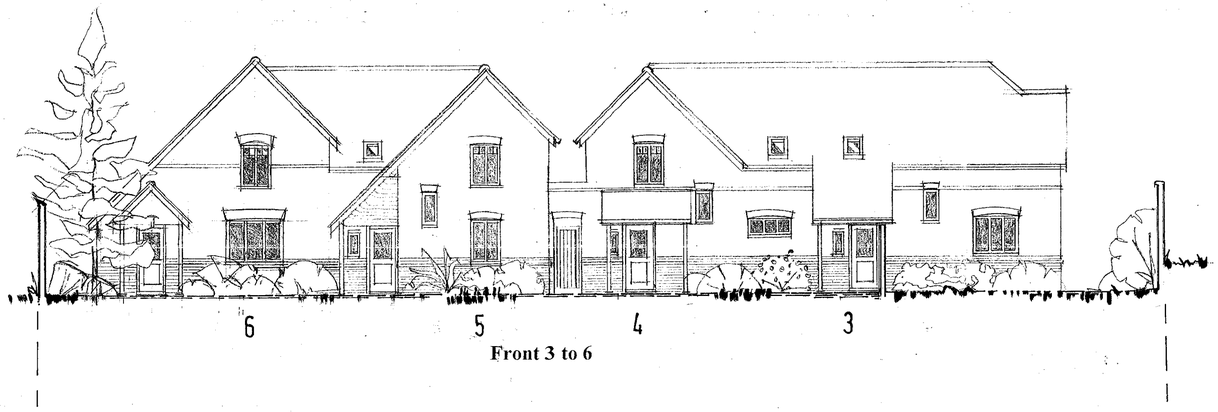


Front 3 to 6

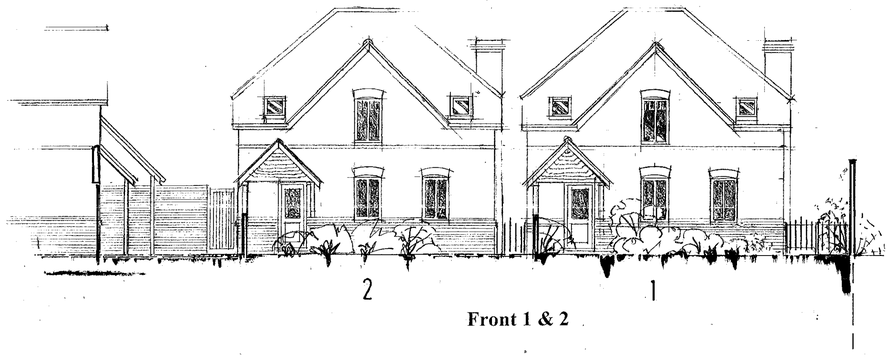


Front 1 & 2

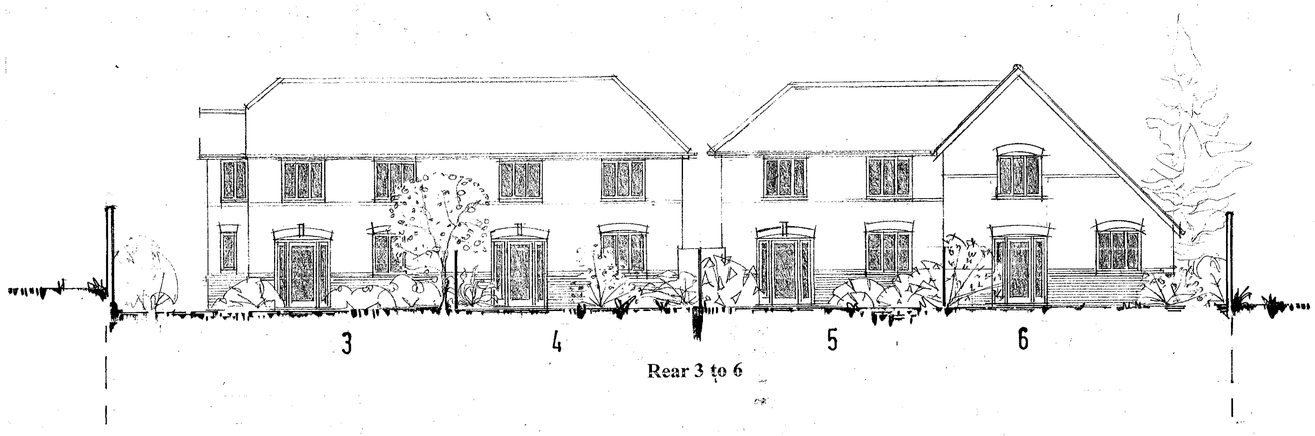


Rear 3 to 6

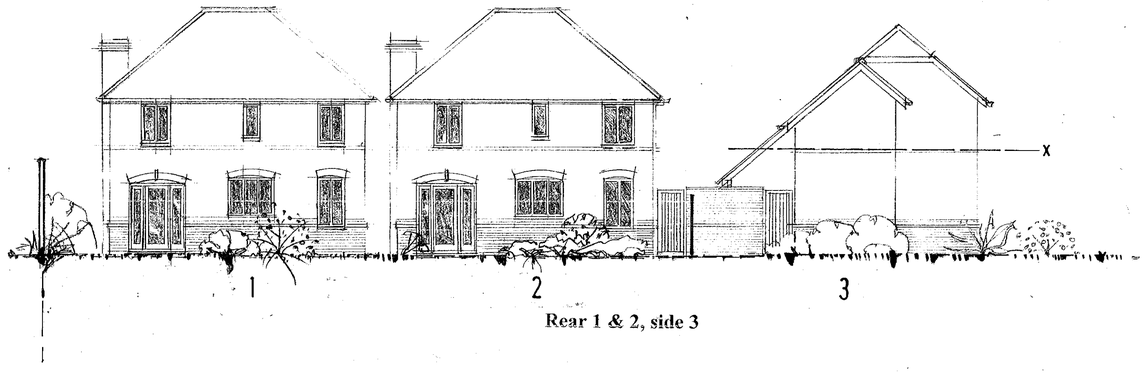


Rear 1 & 2, side 3

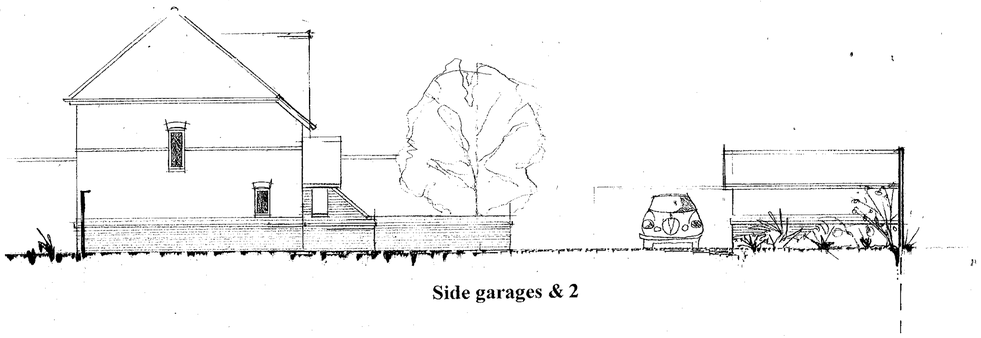


Side garages & 2

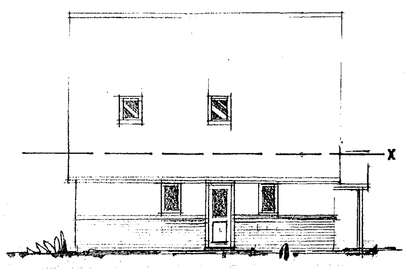

Side 6

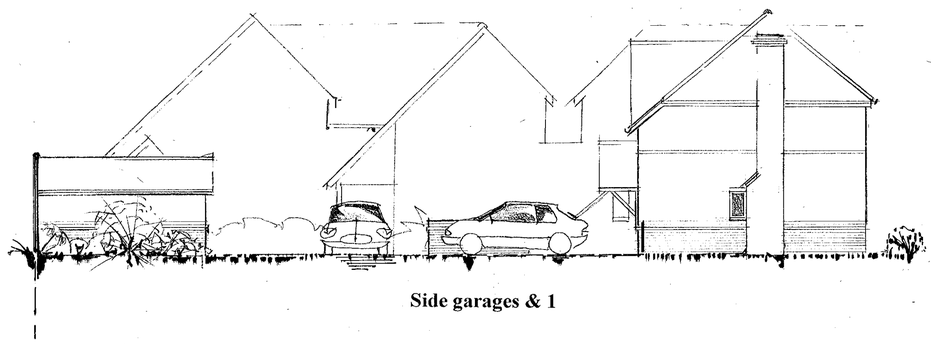

Side garages & 1

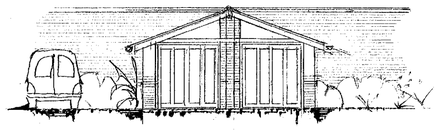

Front garages

"X" Site boundary wall just behind this view

DELEGATED


21.FEB.2001 5439

OWENS · GALLIVER · architects


RESIDENTIAL DEVELOPMENT AT NORTON WORKS, WOODLEY

ELEVATIONS **1:100** **01-425/52**


NATTA Country Homes Ltd

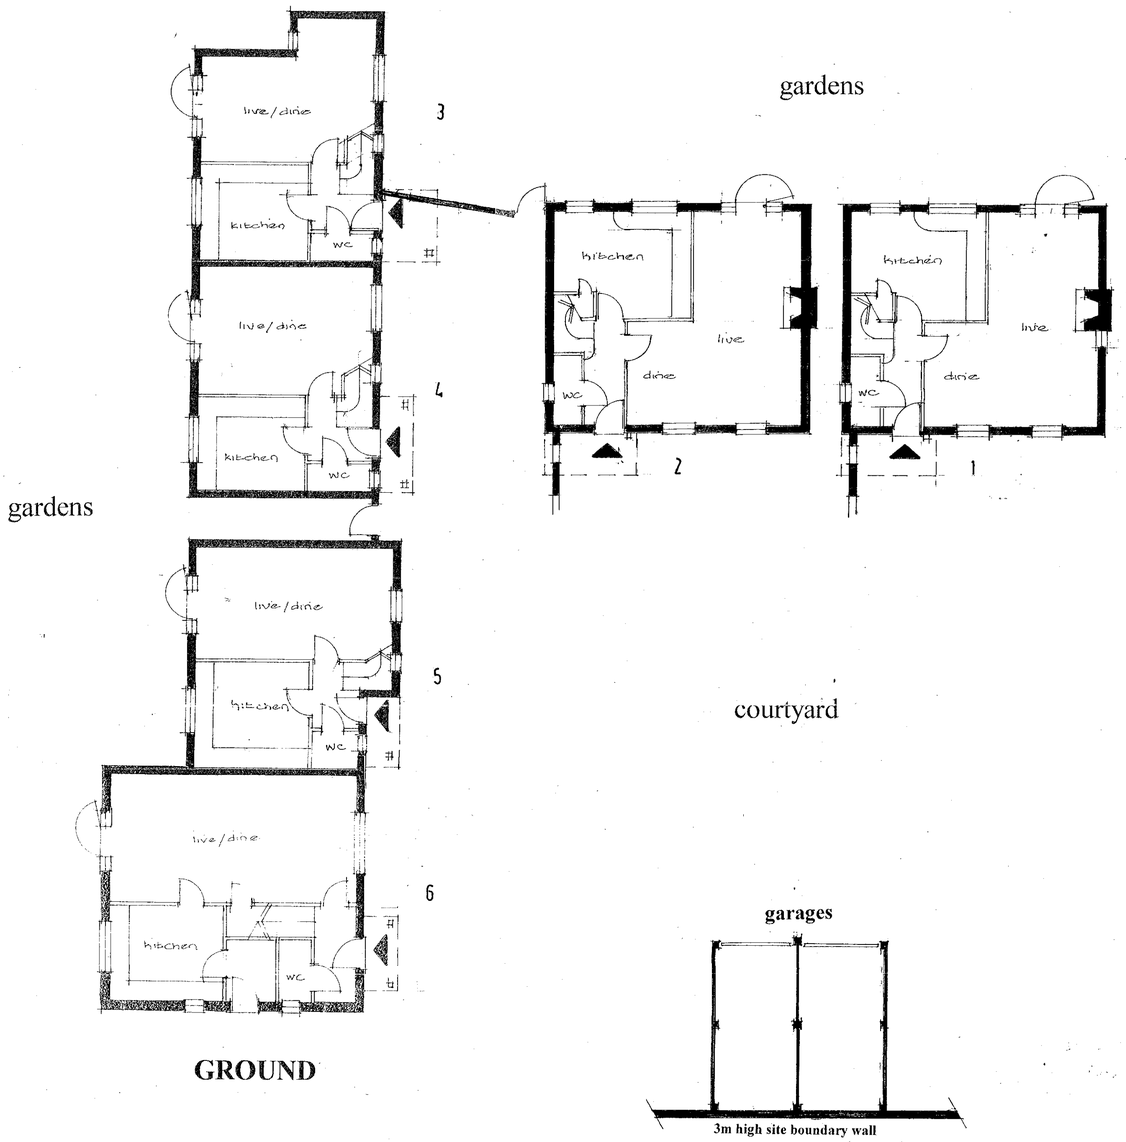


GROUND

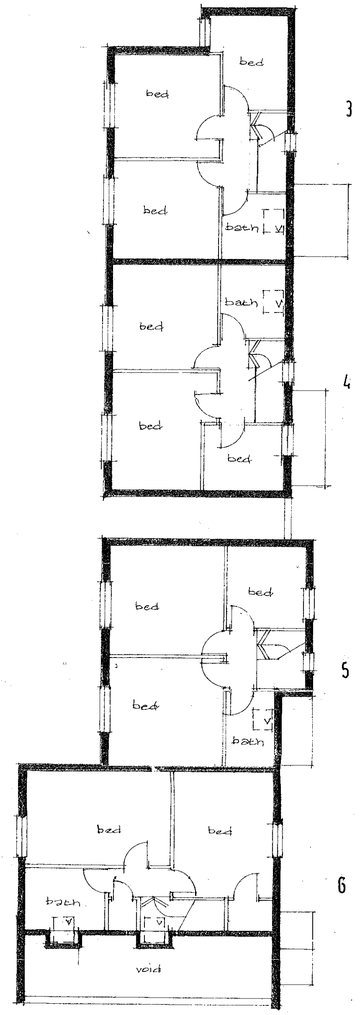

FIRST

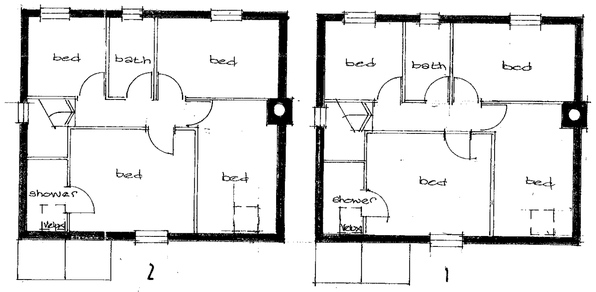

v: roofwindow above eye level
g: obscured glass

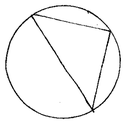

DELEGATED

21.FEB.2001* 3439

OWENS · GALLIVER
architects


RESIDENTIAL DEVELOPMENT AT NORTON WORKS, WOODLEY

HOUSE PLANS **1:100** **01-425/51**

NATTA Country Homes Ltd

Site boundaries: Means of Enclosure

A to B Existing garden wall retained
B to C Existing building wall retained and capped.
C to D Existing building wall retained and capped to be 2.5m high on the West side. Existing openings infilled with brickwork.
D to E Existing building wall at South-East end demolished. 1.8m high close boarded timber fences retained / made good / erected as necessary, all along this boundary, by agreement.
E to F Existing building wall retained and capped at 3.0m high.
F to G As A to B.

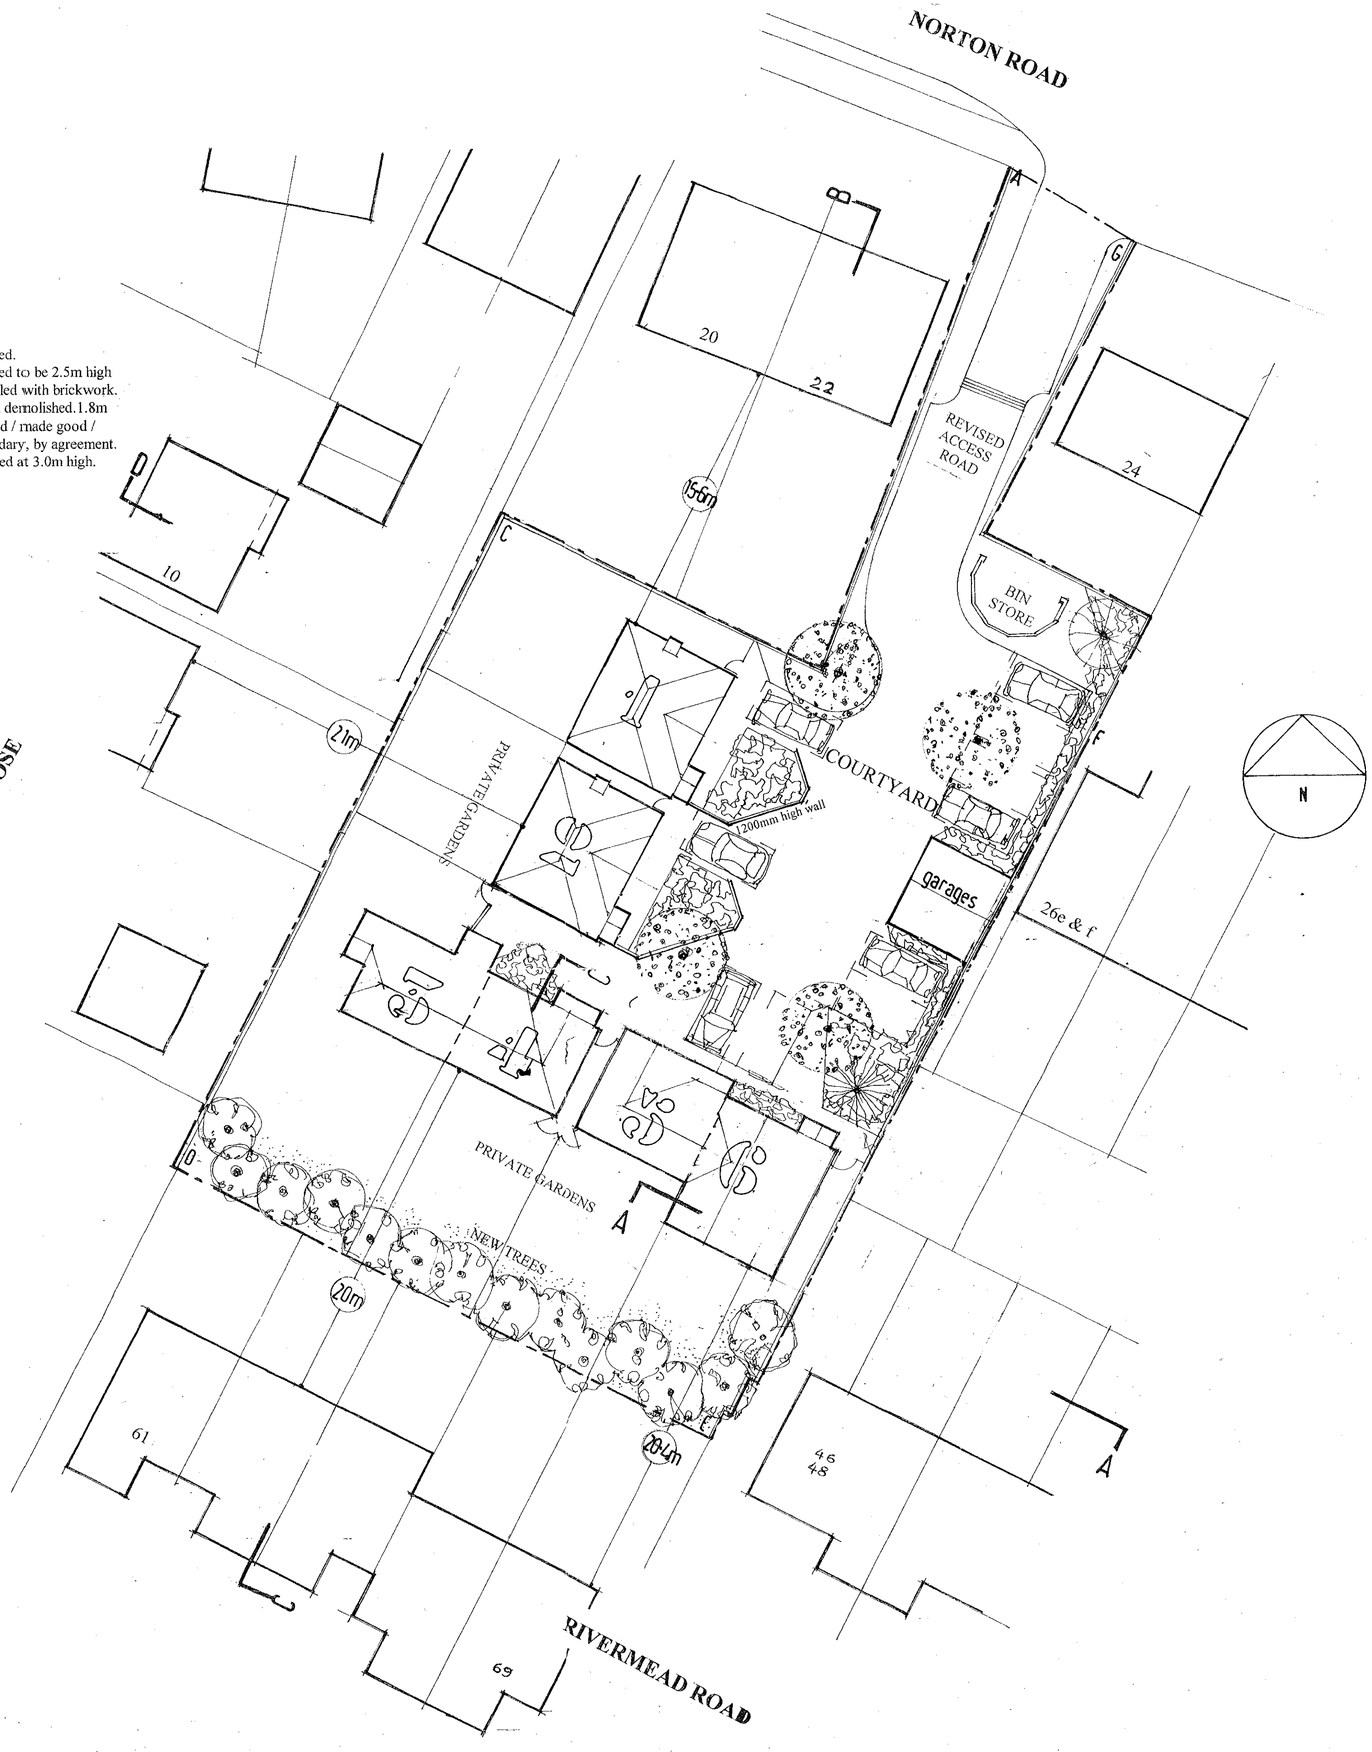

21.FEB.2001 3439

DELEGATED

OWENS · GALLIVER
architects

RESIDENTIAL DEVELOPMENT AT NORTON WORKS, WOODLEY

SITE LAYOUT **1:200** **01-425/50**

NATTA Country Homes Ltd