

gross external area
= 240·25m²
(approx 2600 ft²)

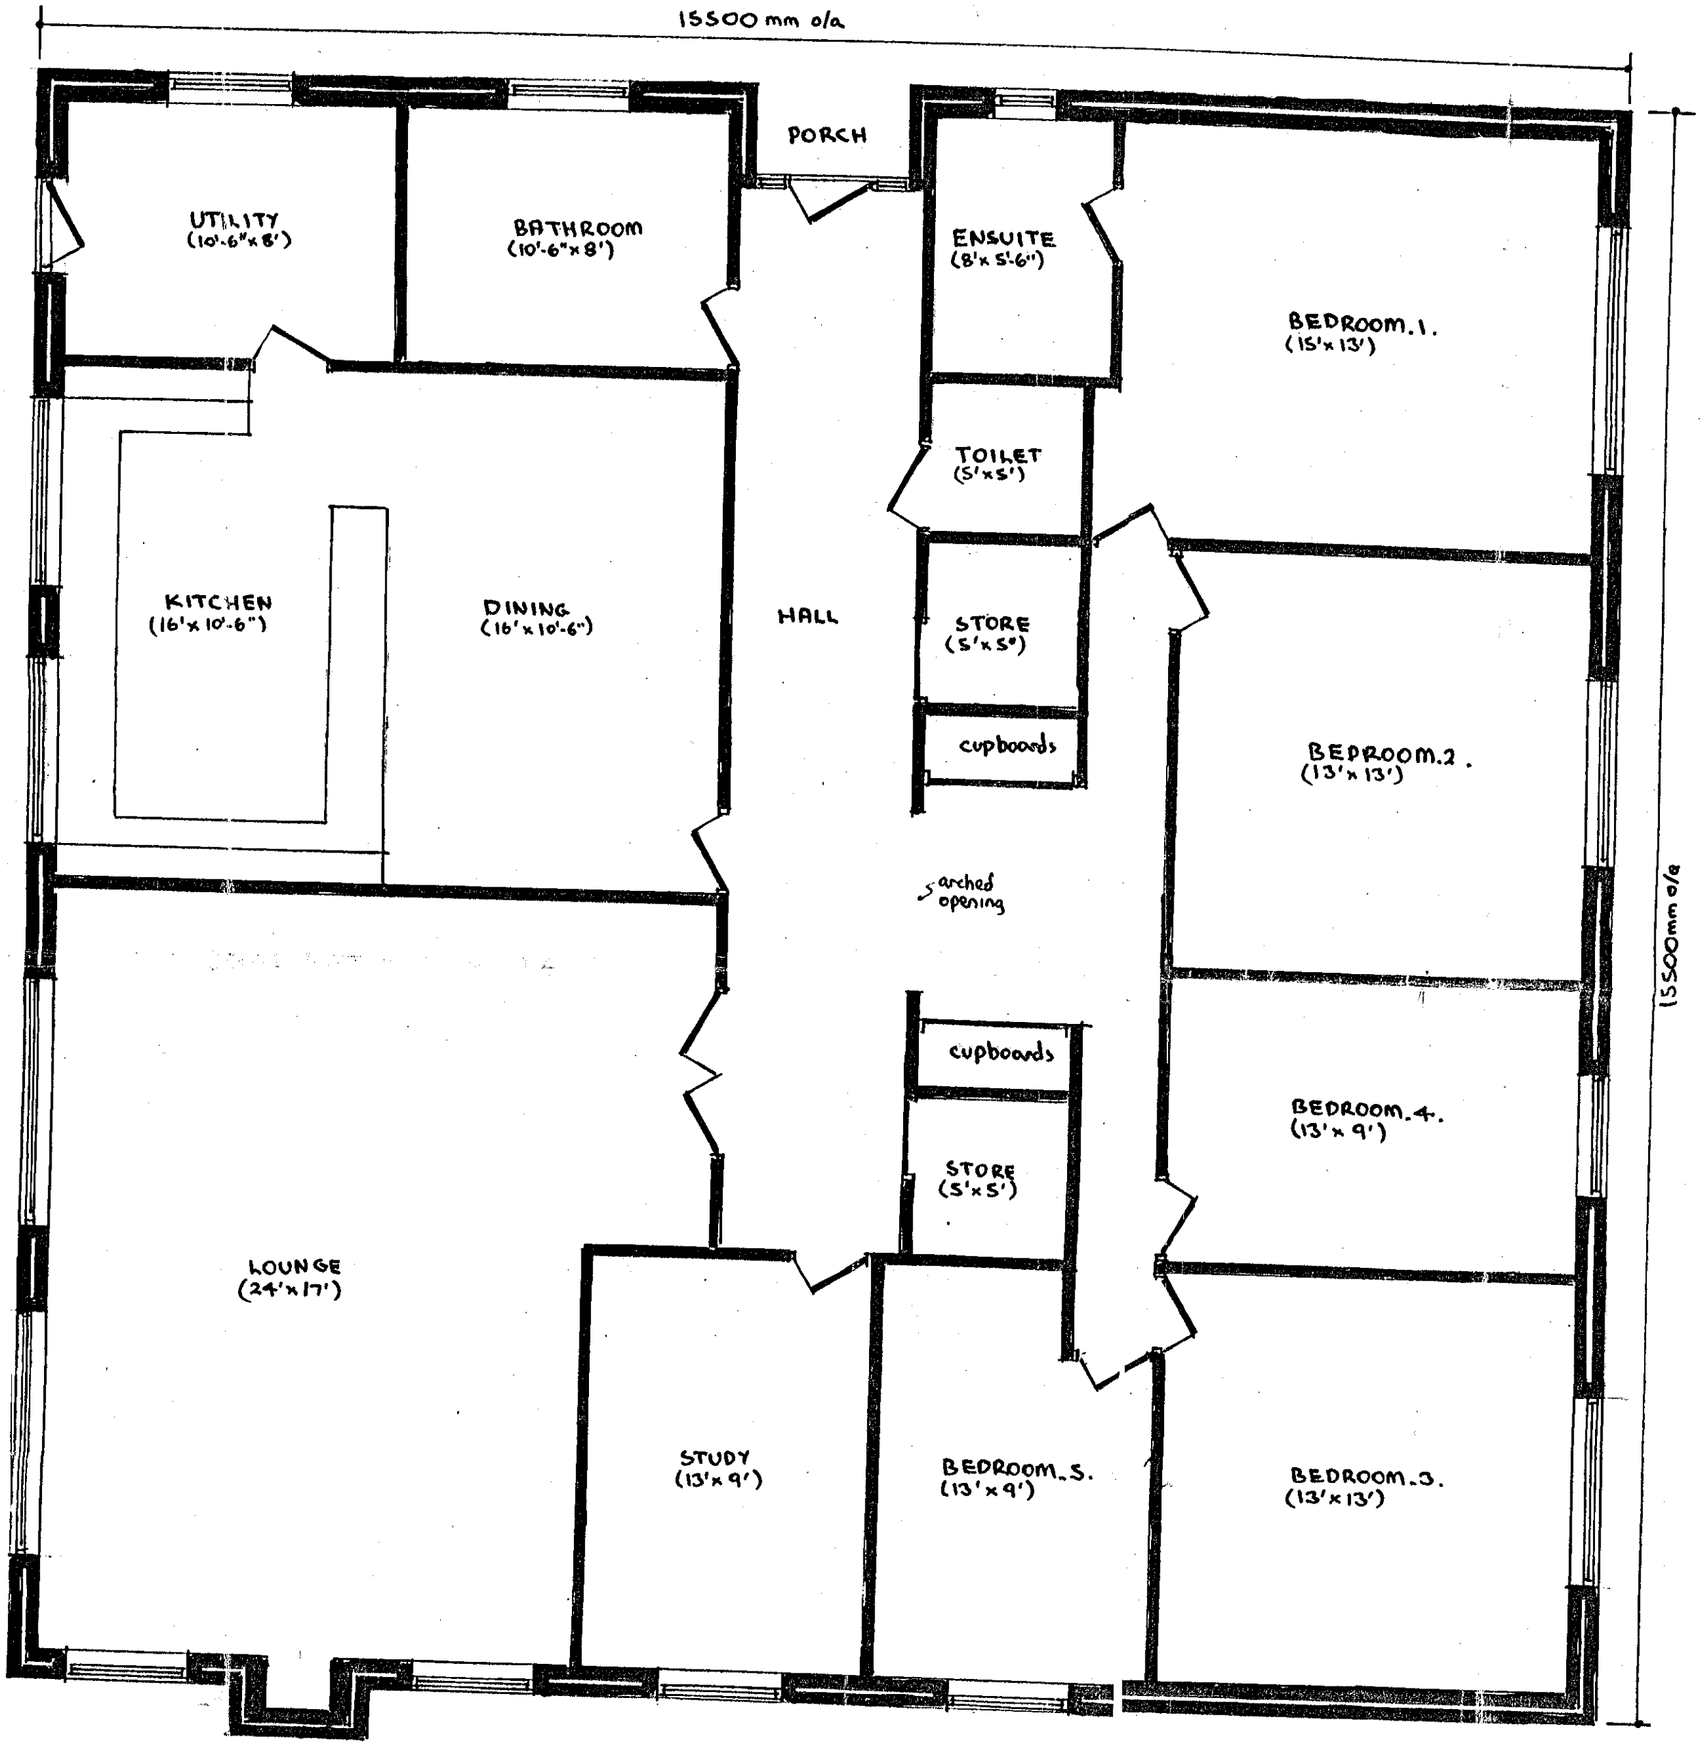

view over paddock.


PRELIMINARY BUNGALOW DESIGN – 31 BARKHAM RIDE, BARKHAM, BERKS for MR & MRS. T. ROBERTS

Date JUNE 2001 Scale 1:50 Drawn ANDESIGN

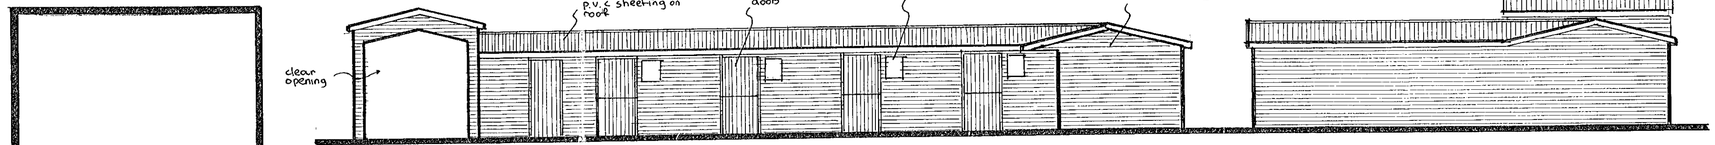


north elevation

west elevation

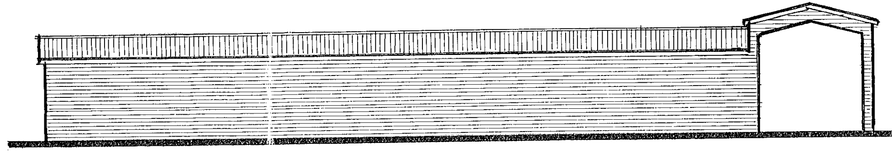


south elevation

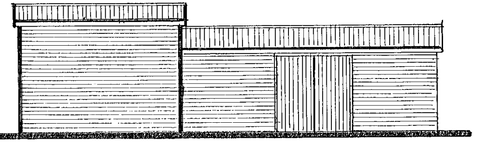


east elevation


floor plan

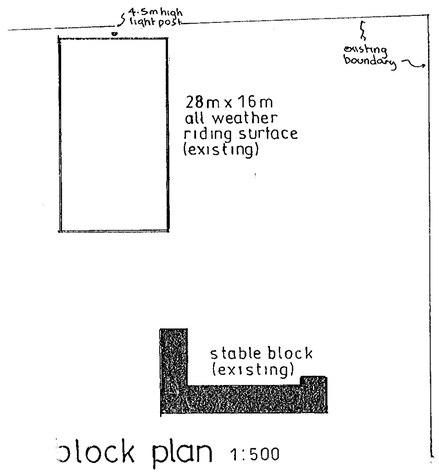

block plan 1:500

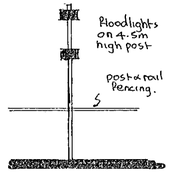

SOUTH ELEVATION

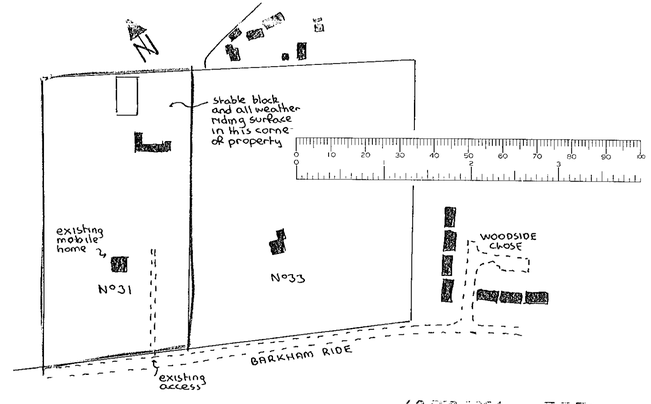

location plan 1:2500

13.FEB.2001* 3371

STABLE BLOCK and RIDING SURFACE at 31 BARKHAM RIDE, BARKHAM, BERKSHIRE for MR & MRS. T. ROBERTS.

Revisions:- 9/2/2001 Additional information added at Planning Officers request.


Drawing No	AH/G/256A
Scales	1:50 & 100
Date	JAN 2001


ANDESIGN BUILDING PLANS

14.FEB.2001* 3373

DELEGATED




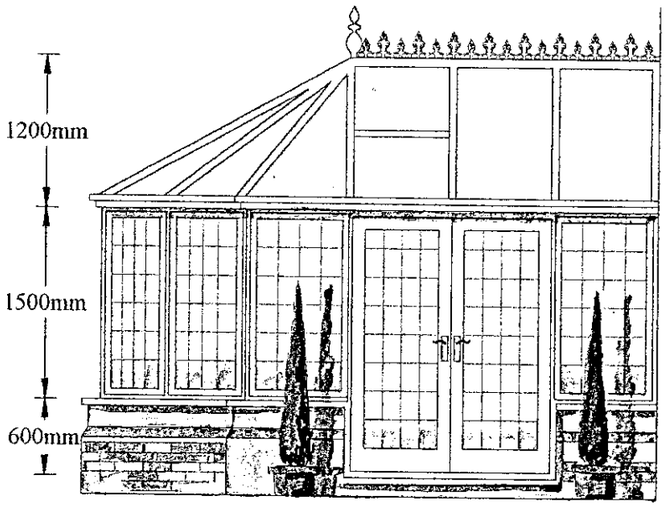

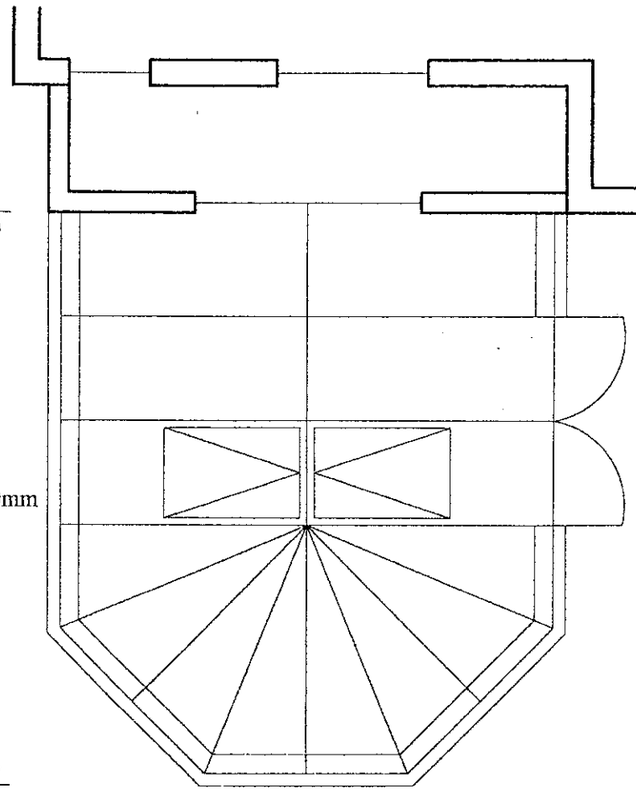

Mr & Mrs Lovejoy
Orchard Cottage
Monks Alley
Binfield

Thames Valley Window Company
Designed by Mark Schofield
Scale 1:50

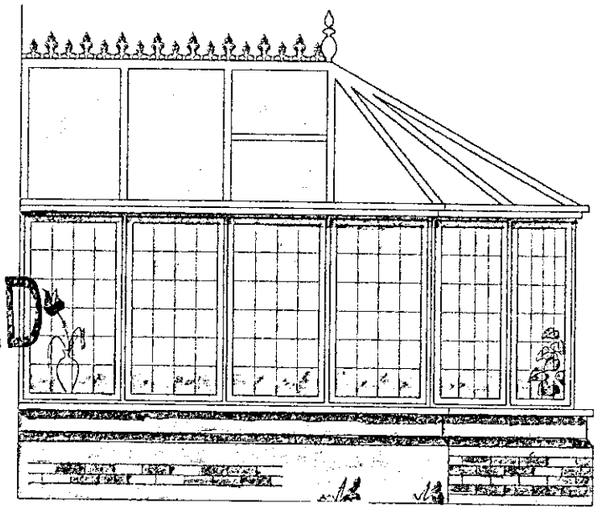

APPROVED

