

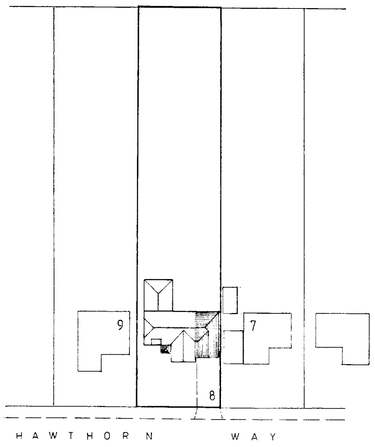



BLOCK PLAN 1:500

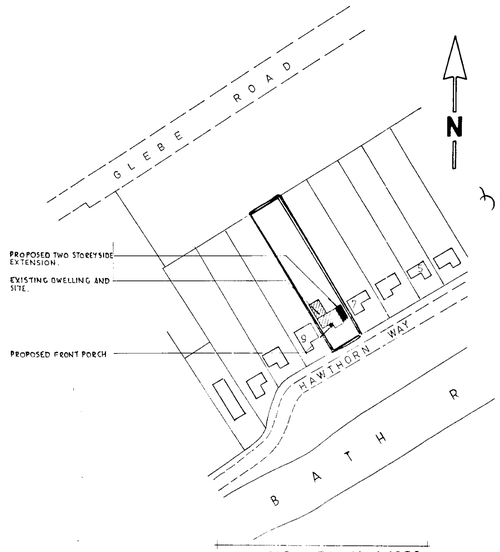

LOCATION PLAN 1:1250

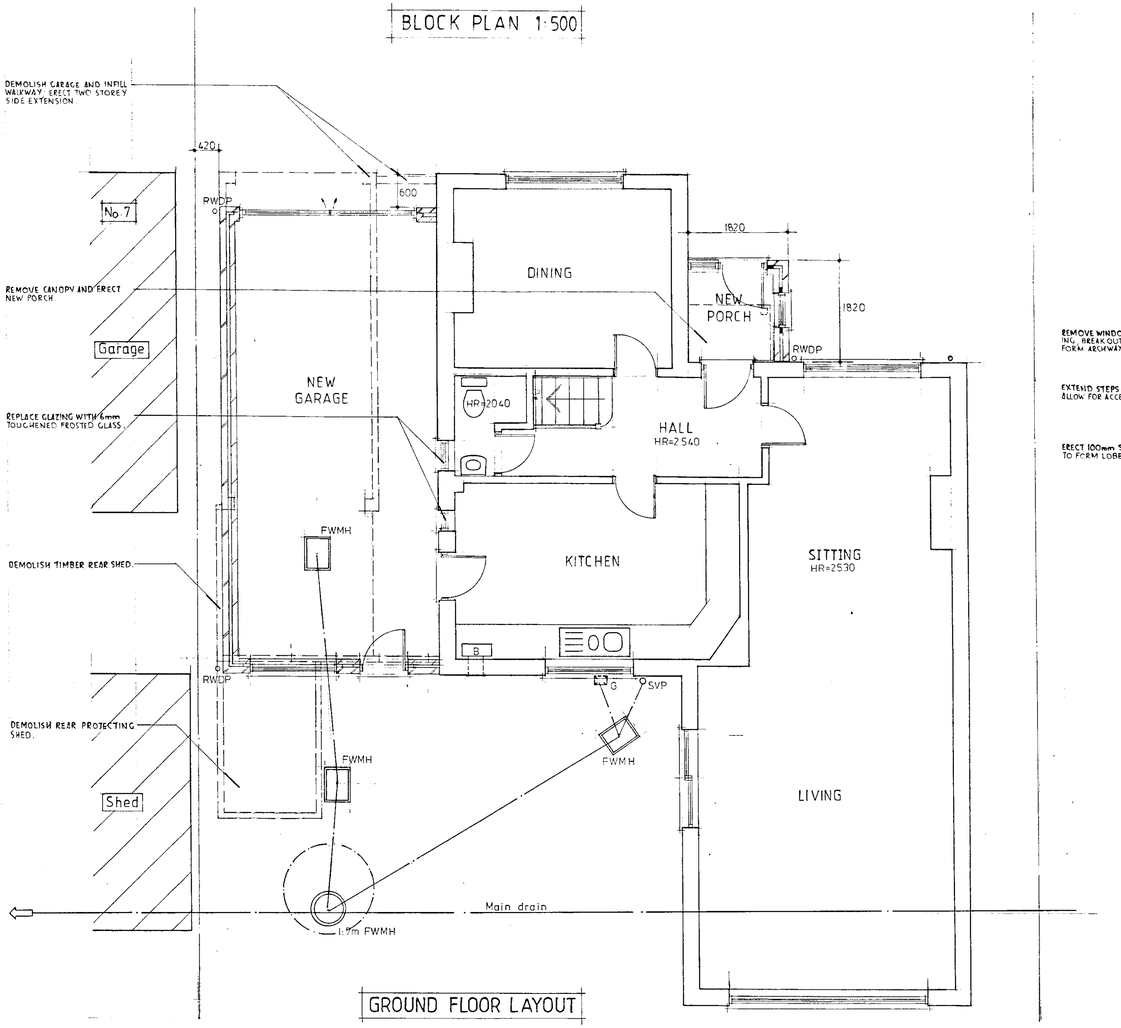

GROUND FLOOR LAYOUT

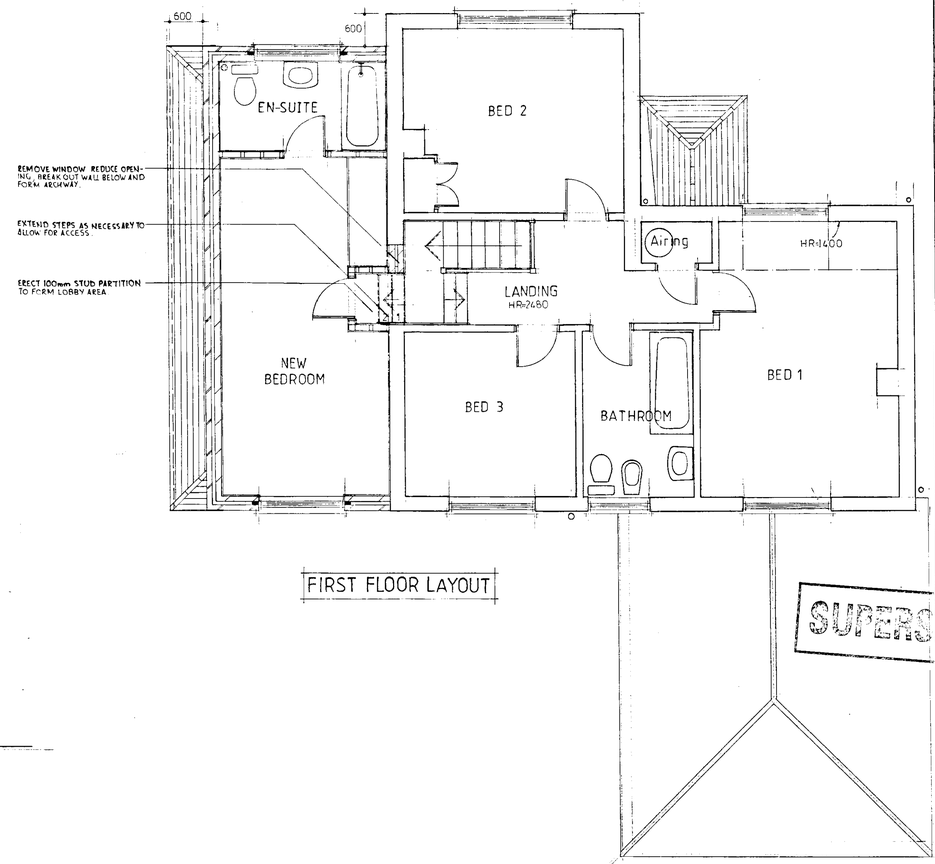

FIRST FLOOR LAYOUT

SUPERS

Notes:
All dimensions must be checked on site and not ~~scaled from this drawing.~~

A	MAR '01	REVISED TO CLIENT'S REQUIREMENTS.
	Date	Revisions

© copyright

CHRISTOPHER GEORGE
ARCHITECTURAL DESIGN SERVICES
The Limes
Heathfield Road
Sands
High Wycombe
Bucks
Tel & Fax (01494) 522274
Mobile (0956) 323040

Client
MR & MRS N. ANTHONY

Job Title
8 HAWTHORN WAY,
SONNING,
BERKS RG4 6TG.

16 MAR 2001 3576

Drawing Title
~~PROPOSED~~
TWO STOREY SIDE EXTENSION
~~&~~ FRONT PORCH AND
~~INTERNAL~~ ALTERATIONS.
LAYOUTS

Scale 1:50 1:500 1:1250

Date JAN '01 Drawn by

Drg. No. 633/01 Rev. A

THAMES GRAPHIC CENTRE LTD 24

594 x 841mm A1